


SITE MANAGER - ENSURE NO OPERATIONS WITHIN RPA WITHOUT CONSULTATION WITH PROJECT ARBORICULTURAL CONSULTANT (INCLUDES ECOLOGICAL MEASURES SUCH AS REPTILE FENCING)

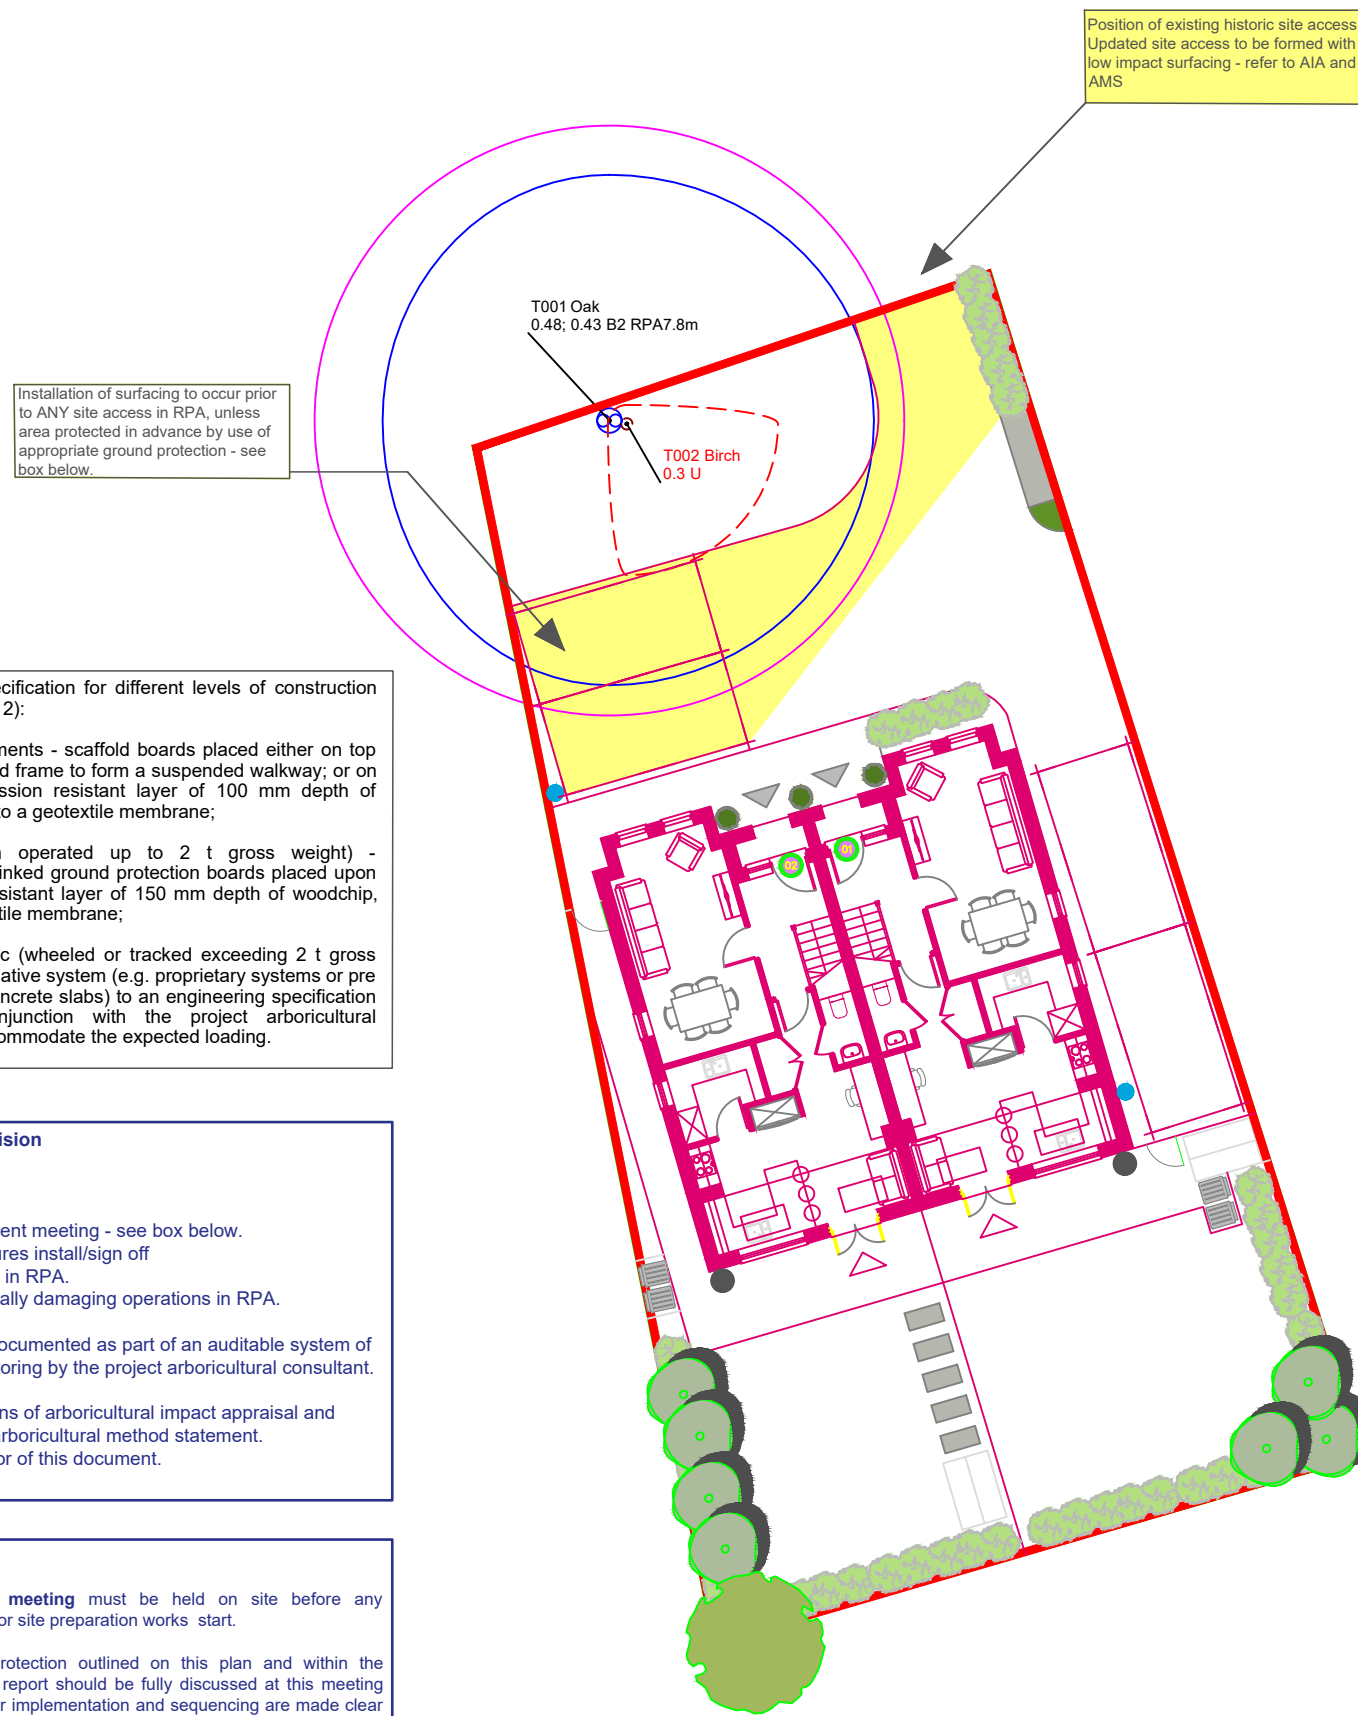


ATTENTION!

TREE PROTECTION

Tree protection comprises two elements;

1. Fencing AND;
2. ground protection

Do not assume that because you are outside the fence you are outside the RPA.

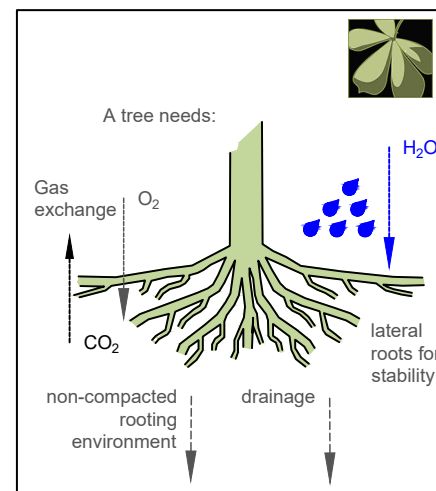

Legend

Tree number
Common name
Tag number (where tags used)
Root protection area (RPA) for retained trees
Indicative crown spread based on measurements at cardinal points (N,S,E,W). Trees for removal shown with dotted red canopy line
Stem diameter in metres*
British Standard category in words
root protection area (RPA) radius in metres (retained trees only)
British Standard category as colour coded circle and crown spread: A B C U

*where the tree is multi stemmed, the figure stated is the calculated combined stem diameter, as recommended by BS5837:2012 (unless otherwise stated in the drawing).

Proposed new development.

Tree Protection barrier - Protective fencing to BS5837:2012. Refer to BS5837 figure 2 and figure 3 as appropriate.

Low impact surfacing will be required to install new access and/or parking areas within RPA to prevent root damage. Protective fencing may be relaxed to undertake operations following approval by project arborist and should be replaced once operation is completed. Refer to relevant sections of arboricultural impact appraisal and method statement.

Arboricultural supervision

Minimum expectations:

1. pre-commencement meeting - see box below.
2. protective measures install/sign off
3. special surfacing in RPA.
4. any other potentially damaging operations in RPA.

The above should be documented as part of an auditable system of arboricultural site monitoring by the project arboricultural consultant.

Refer to relevant sections of arboricultural impact appraisal and operation guidance in arboricultural method statement. If in doubt contact author of this document.

Important note

A **pre-commencement meeting** must be held on site before any development, demolition or site preparation works start.

The methods of tree protection outlined on this plan and within the associated arboricultural report should be fully discussed at this meeting so that all aspects of their implementation and sequencing are made clear to all parties.

Any clarifications or modifications must be recorded and circulated to all parties in writing.

Technical Arboriculture
www.techarb.co.uk

Technical Arboriculture Limited
1 Chase Farm Close
Waltham Chase
Hampshire
SO32 2UB
01489 896 655 info@techarb.co.uk

PROJECT
DATE
JOB REF
DRAWING REF
DRAWN
SCALE
STATUS
REVISION

Land to S of PEEWIT HILL
April 2024
AIA/AMS-KC/PEEWIT/001
TPP-KC/PEEWIT/001
KC
1:200 at A3
FINAL
0

REVISION NOTES

0 1 2 3 4 5 6 8 10 12 14 16
SCALEBAR 1/200

N