



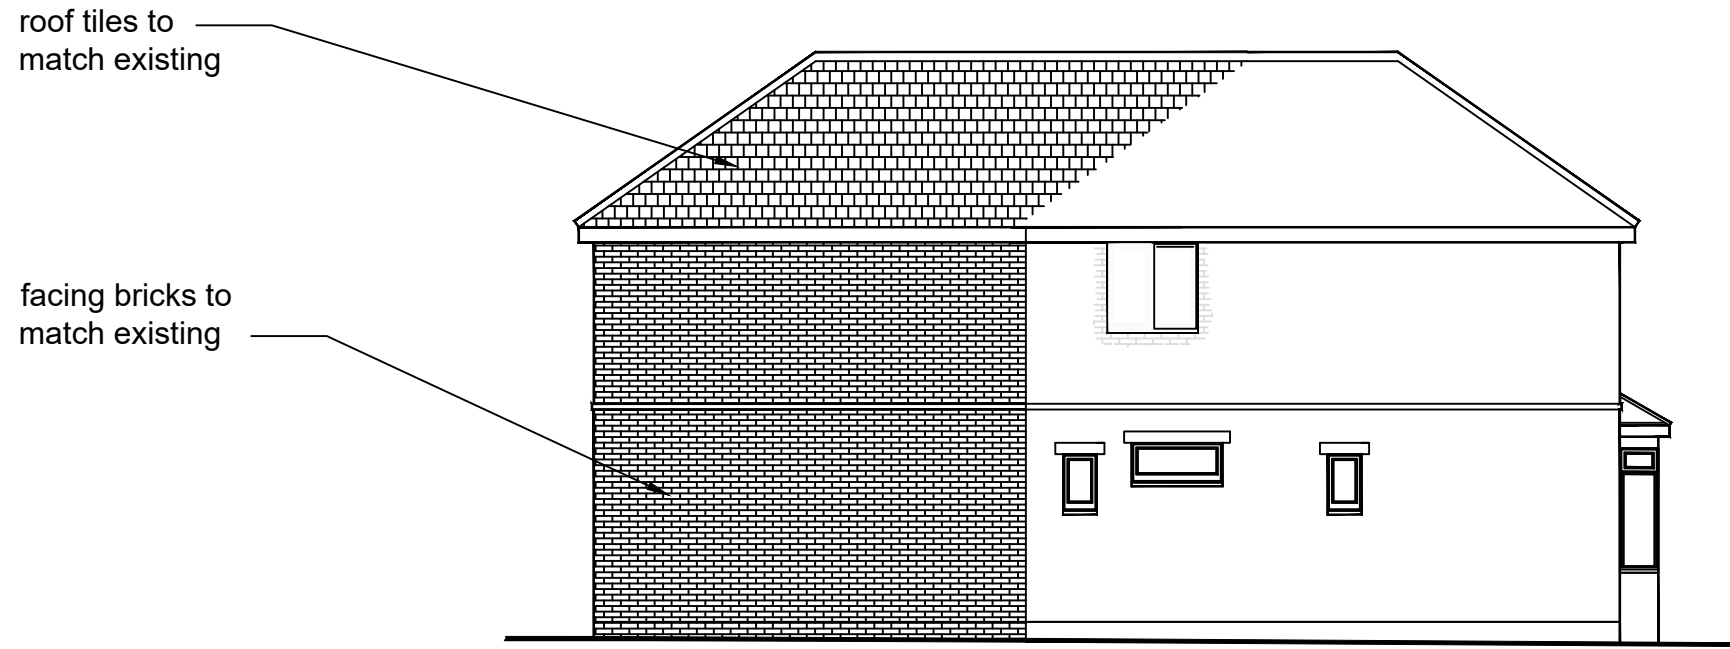


PROPOSED SIDE ELEVATION 1:100

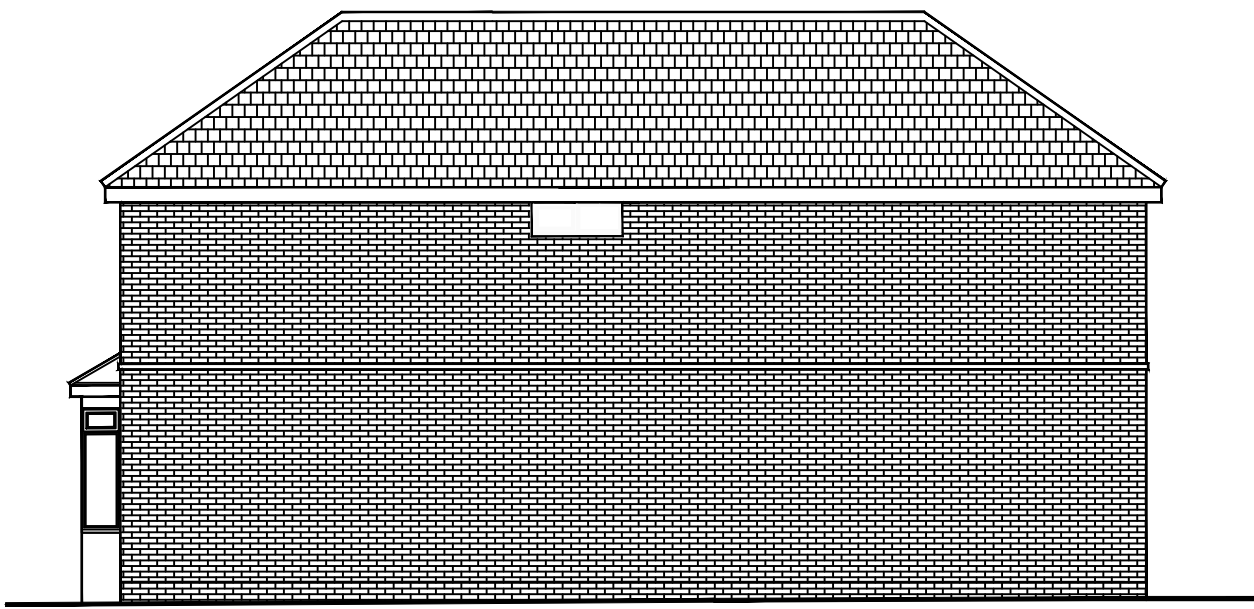


PROPOSED SIDE ELEVATION 1:100




PROPOSED FRONT ELEVATION 1:100

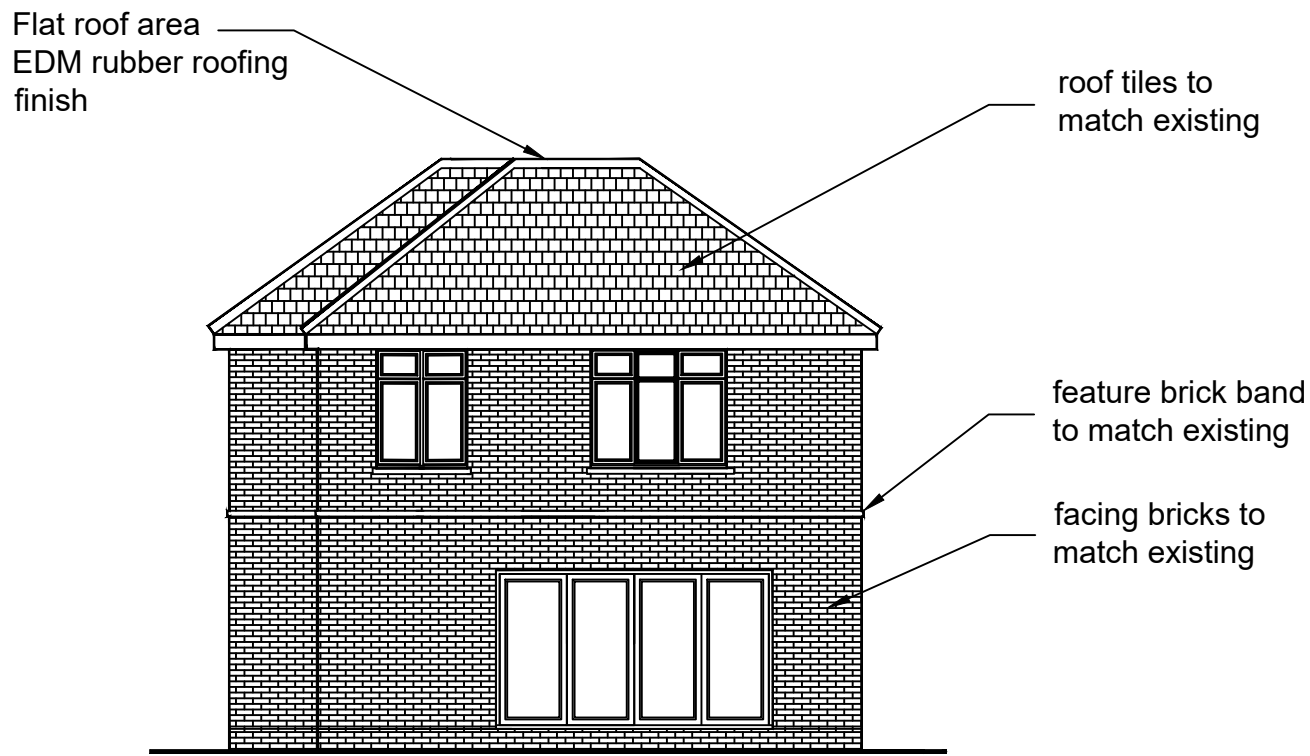


PROPOSED REAR ELEVATION 1:100

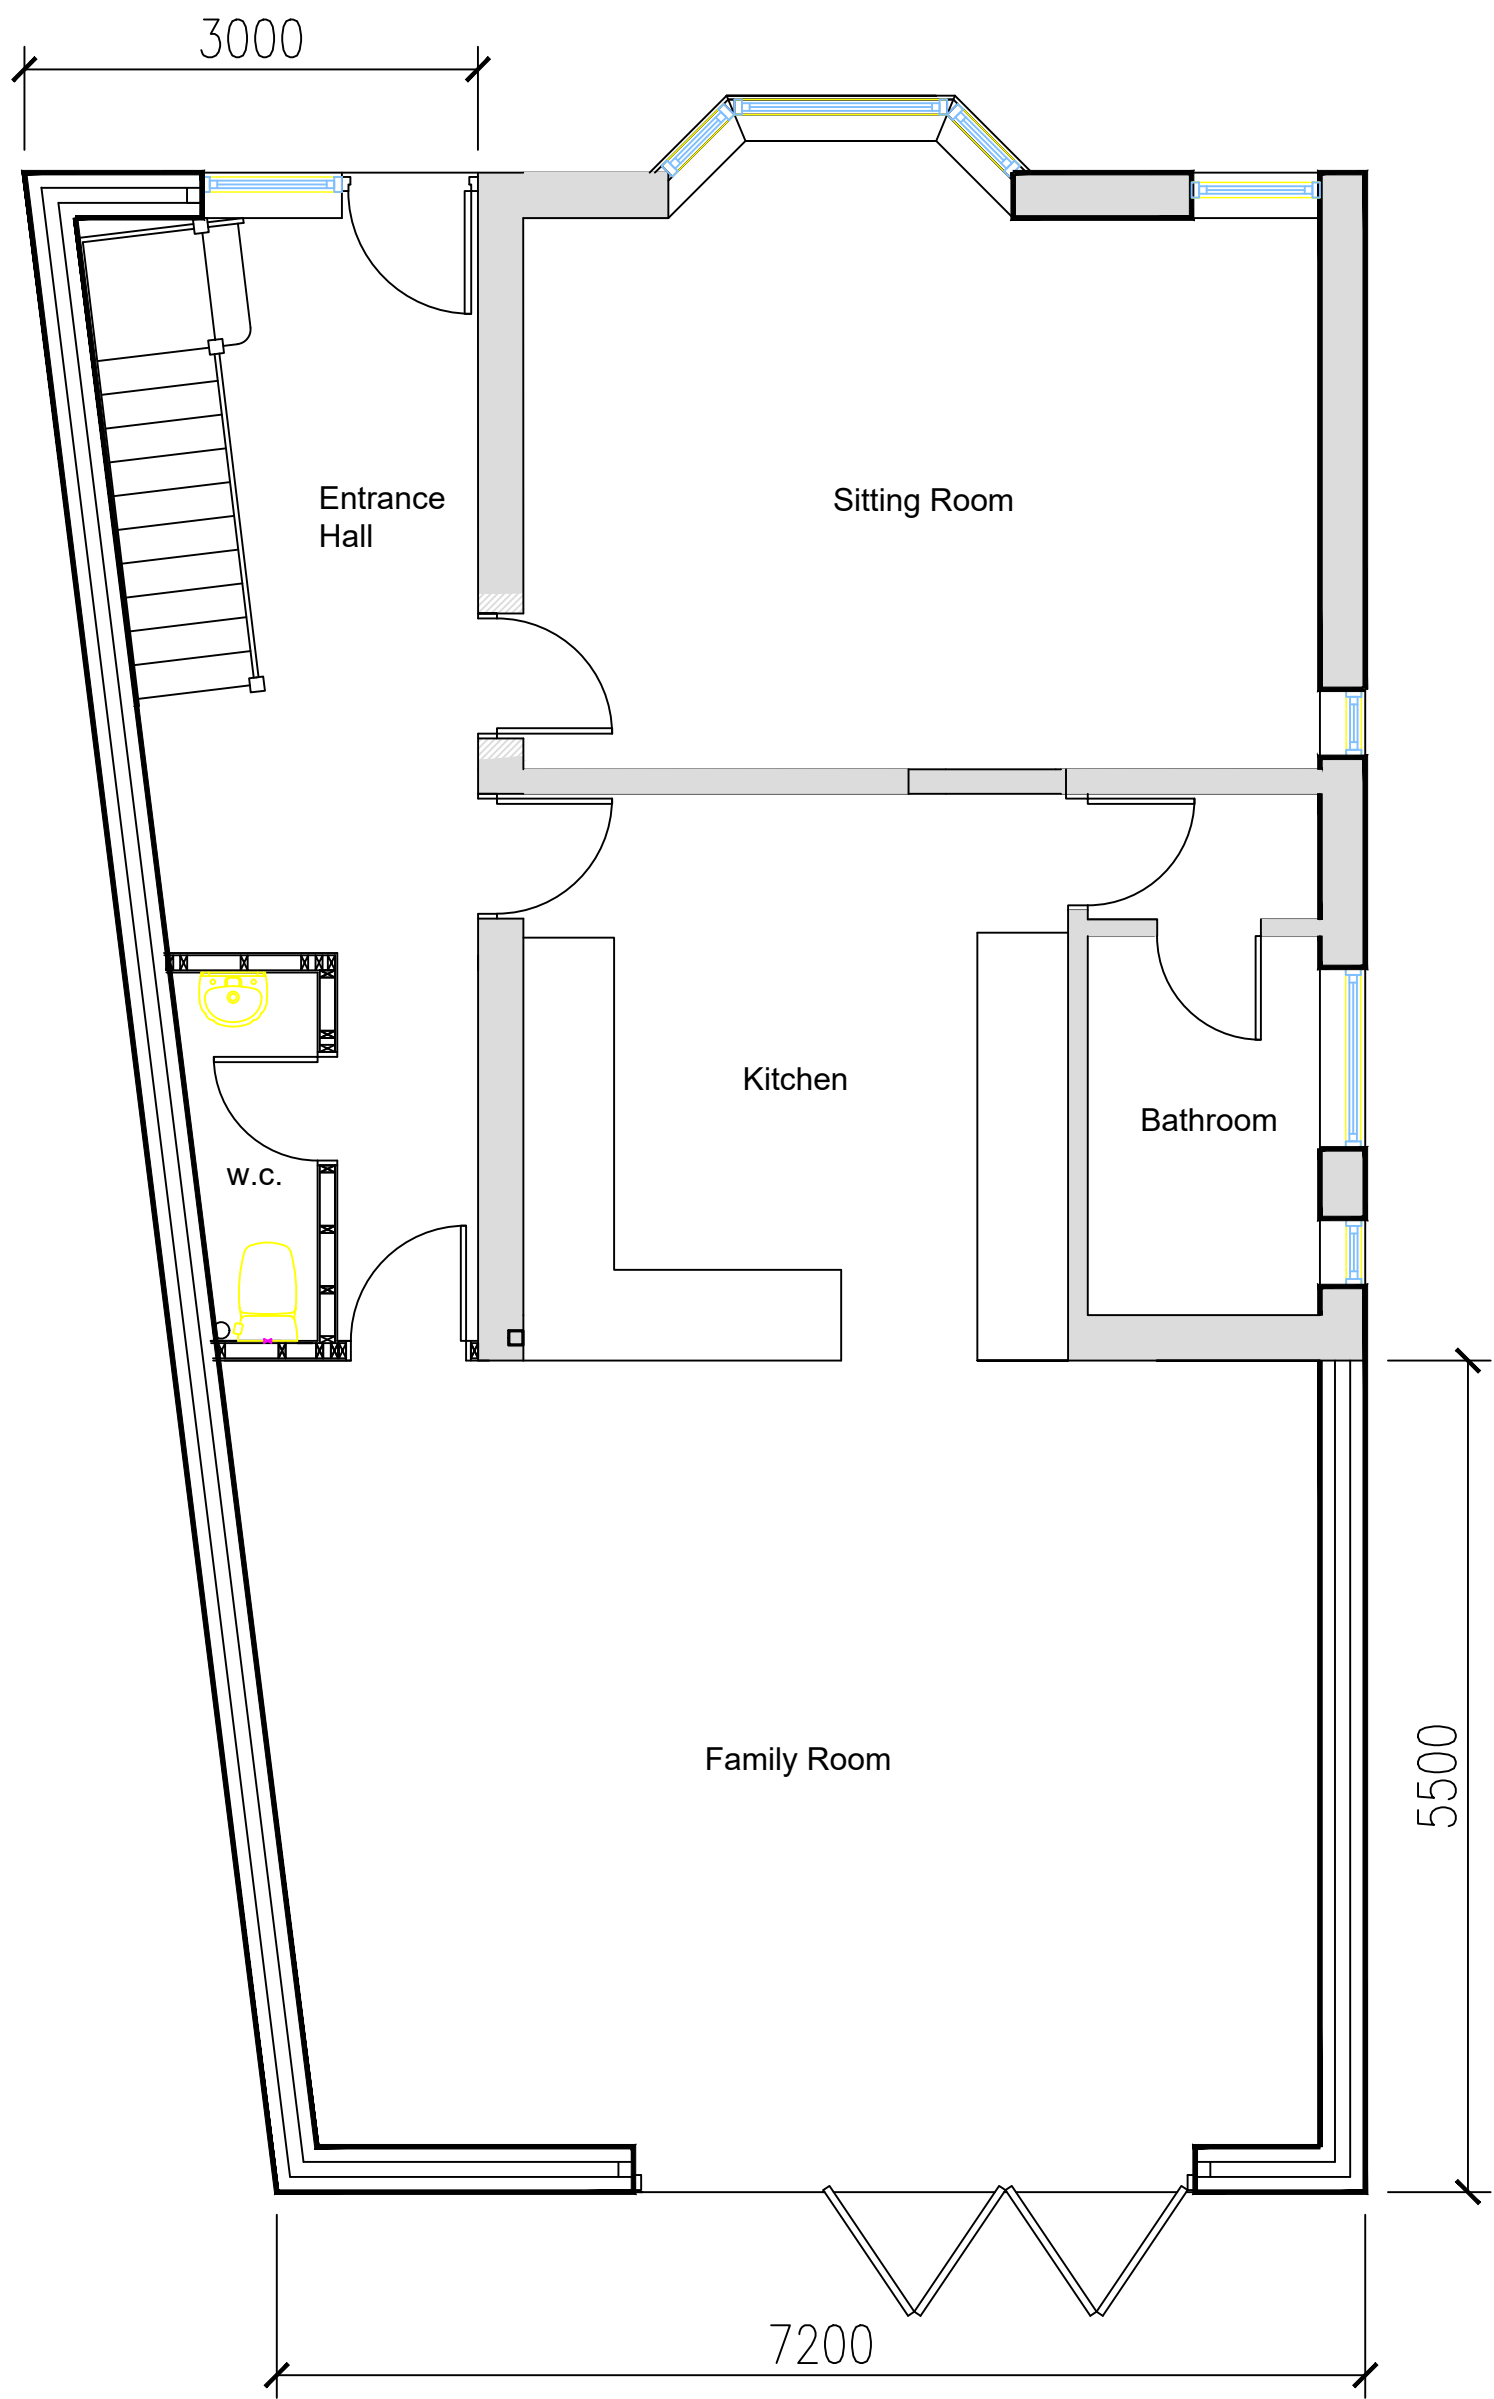


PROPOSED GROUND FLOOR PLAN 1:50

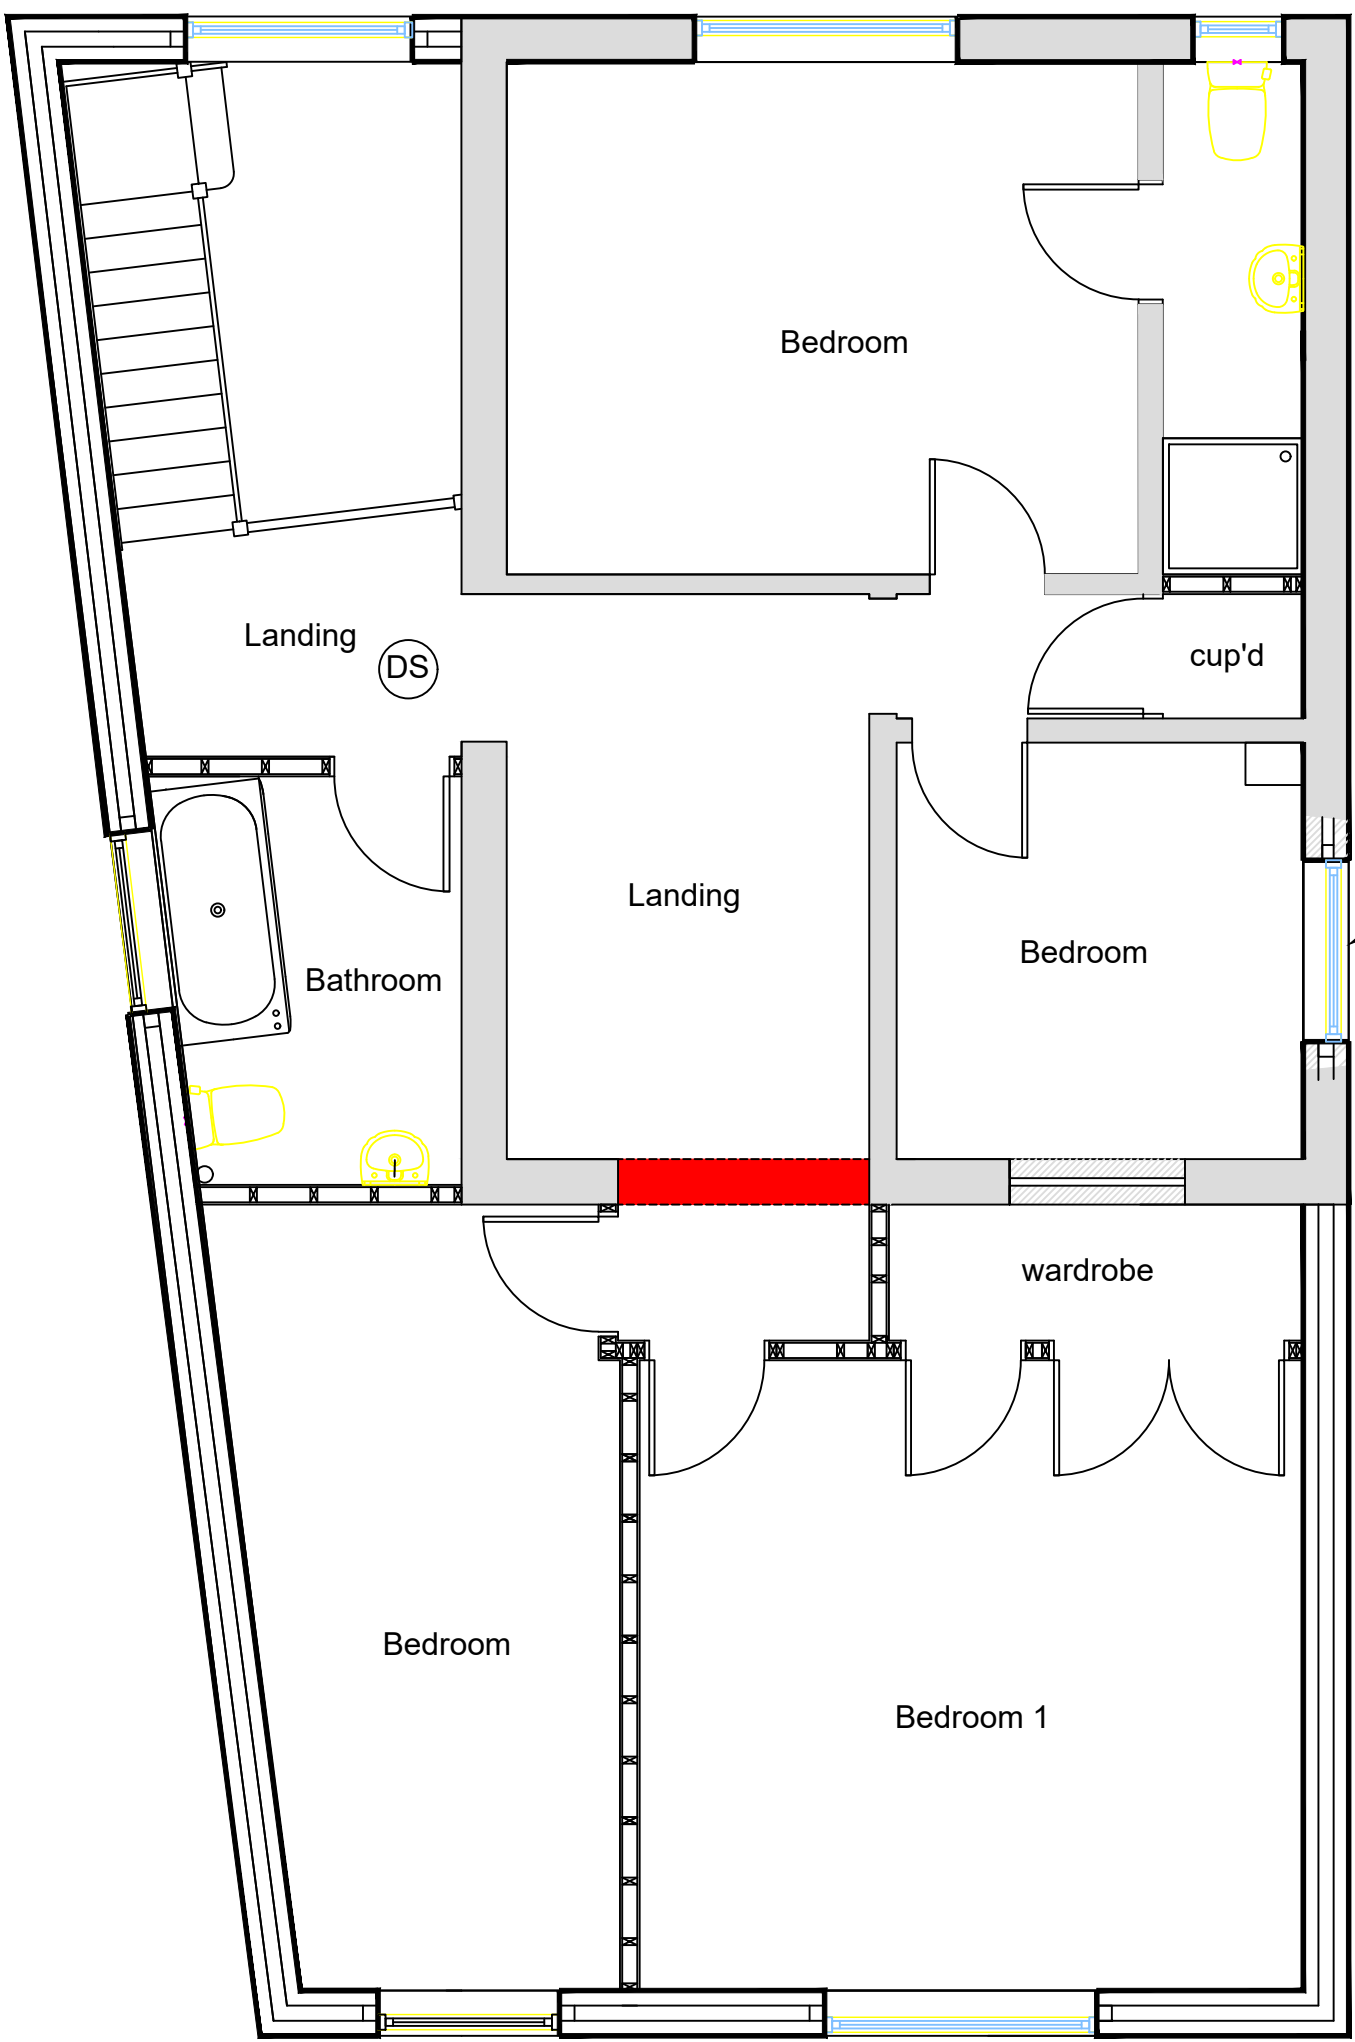

PROPOSED FIRST FLOOR PLAN 1:50

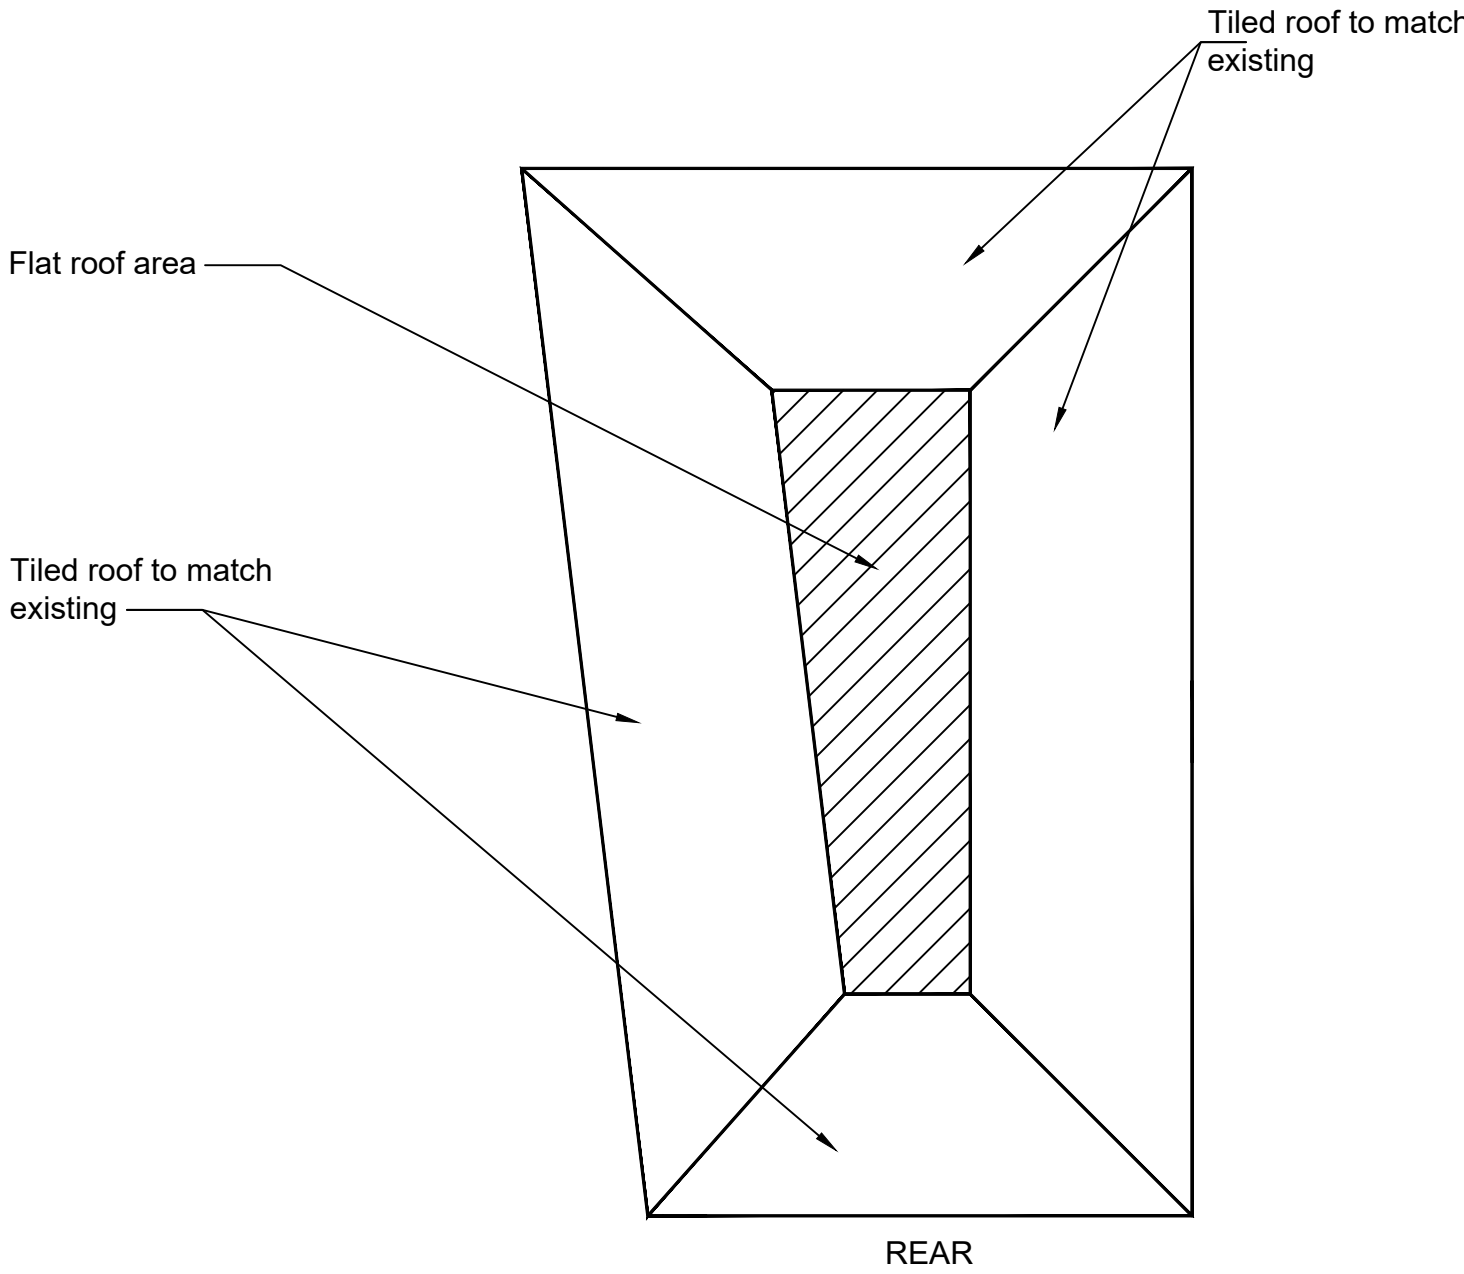

PROPOSED ROOF PLAN 1:100

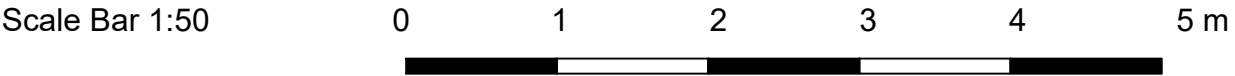

PROPOSED TWO STOREY SIDE AND REAR EXTENSION

at

1 Oak Hill Terrace
Oakhill
Bursledon
Southampton
SO31 8AS

Client

Mr R Haines

PROPOSED PLANS AND ELEVATIONS JUNE 26

BUILDING PLANS & ESTIMATING

9 The Close
Holbury
Southampton
Hampshire
SO45 2PG

Email abbott.bob@sky.com
Tel 07795 692060