


REVISIONS

REV.	DESCRIPTION	DRAWN	CHKD.	DATE
A	Amended to comments from LPA.	AC	AC	11/08/26

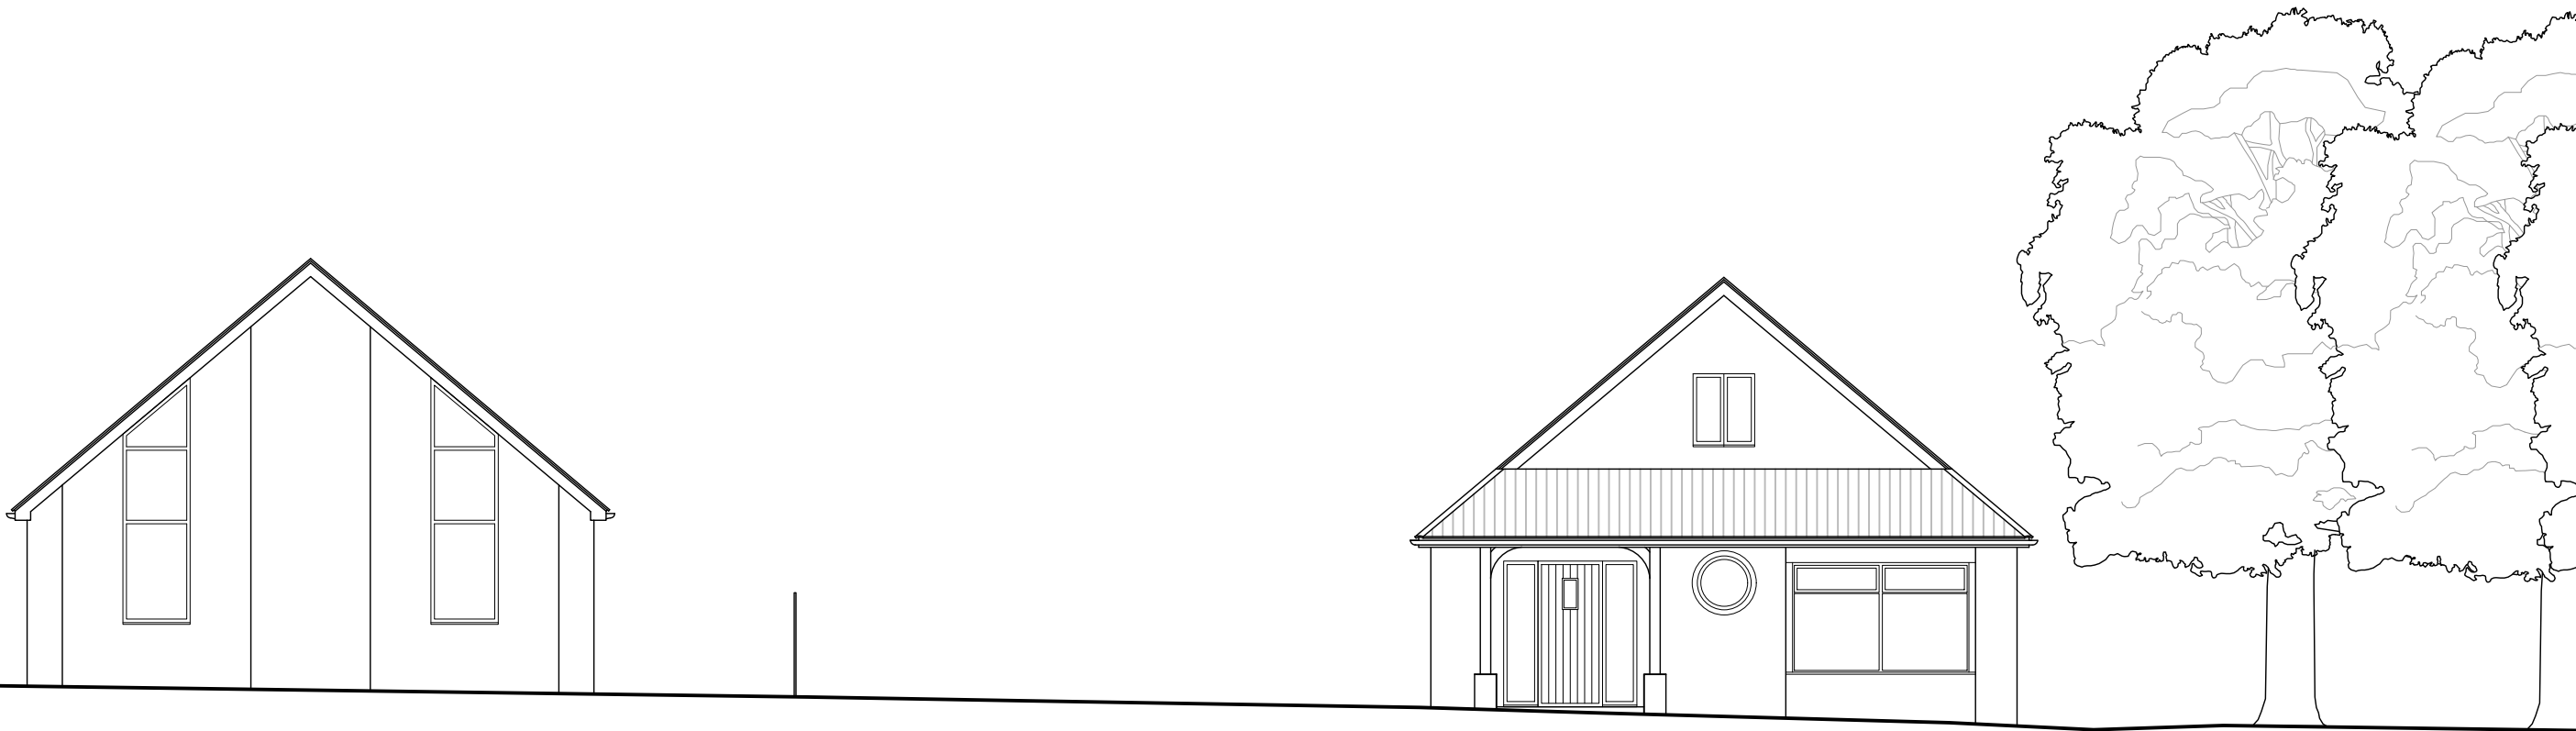

In association with

Hampshire
Architect

Email: alexpcarr@outlook.com
Telephone: 07308 953285
Website: www.acdesignuk.co.uk

PROJECT	Project type	Drawing classification	SCALE	SHEET SIZE	SHEET No.	DATE	DRAWN
Hazledean School Road Bursledon	Housing	Housing	1:100	A3		05/08/26	Alexander Carr

DRAWING TITLE
Proposed Street Scene

Planning
TSB01-I08-A

