




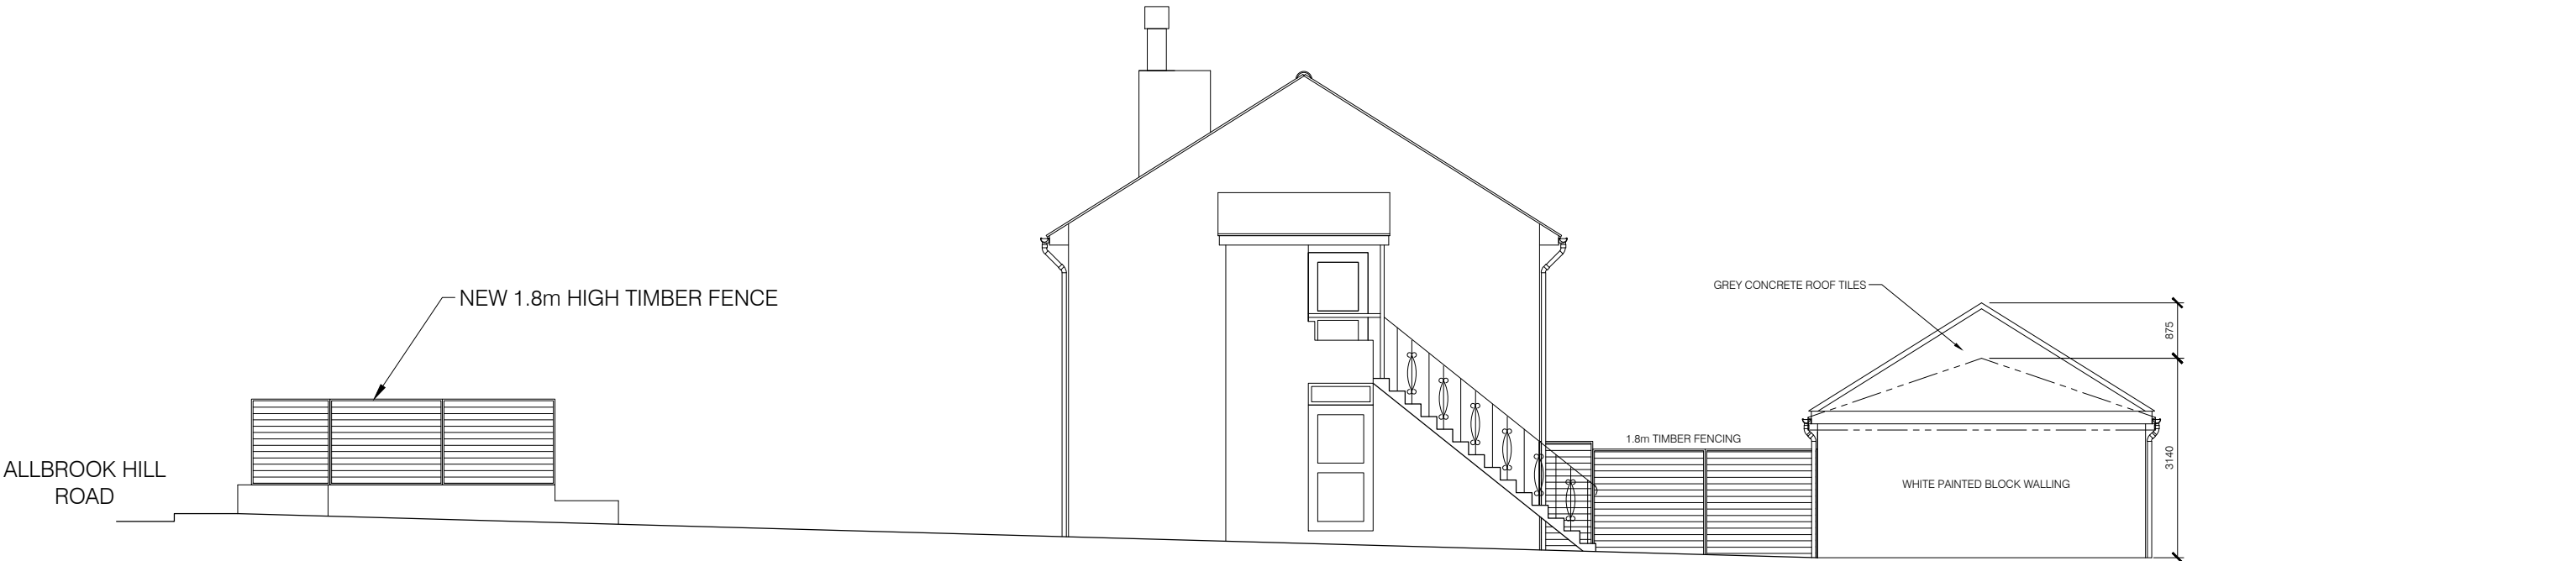


SIDE ELEVATION (WEST)

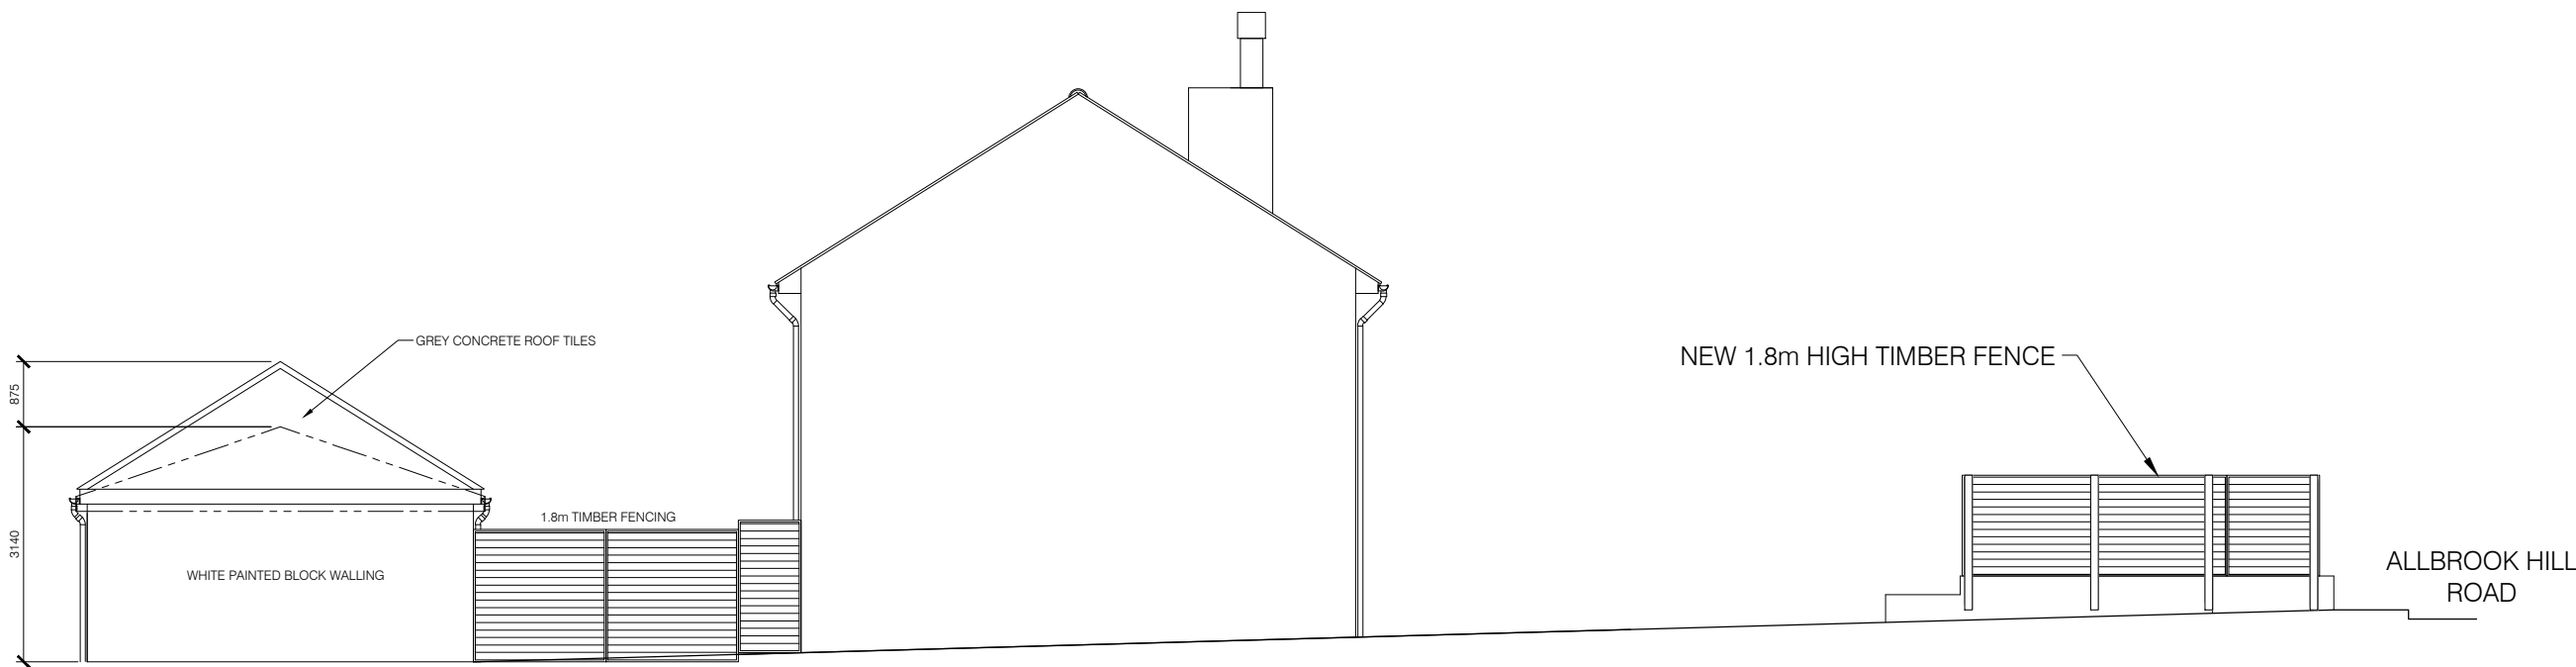

SIDE ELEVATION (EAST)

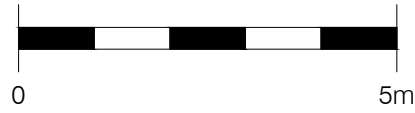

Scale (1:100 @ A3)

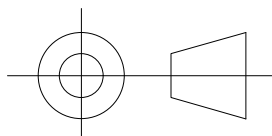

3RD ANGLE PROJECTION

PROPOSED SIDE ELEVATIONS EAST AND WEST

P2	SCALE ADDED.	25-08-26	RJB	SJR
P1	PRELIMINARY ISSUE.	18-06-26	RJB	SJR
Rev	Description	Date	Drwn	Chkd
Office : 92 Pitmore Road Eastleigh Hampshire SO50 4LW Tel: 023 80 651300 Fax: 023 80 651301 Company No. : 4297515				
Project : 32 ALLBROOK HILL EASTLEIGH		Drg. Title : PROPOSED SIDE ELEVATIONS EAST AND WEST		
Client : CHD LTD		Scale : 1:100@A3	Date : JUN 26	
Drg. No : 170301/323		Drwn : RJB	Chkd : SJR	