


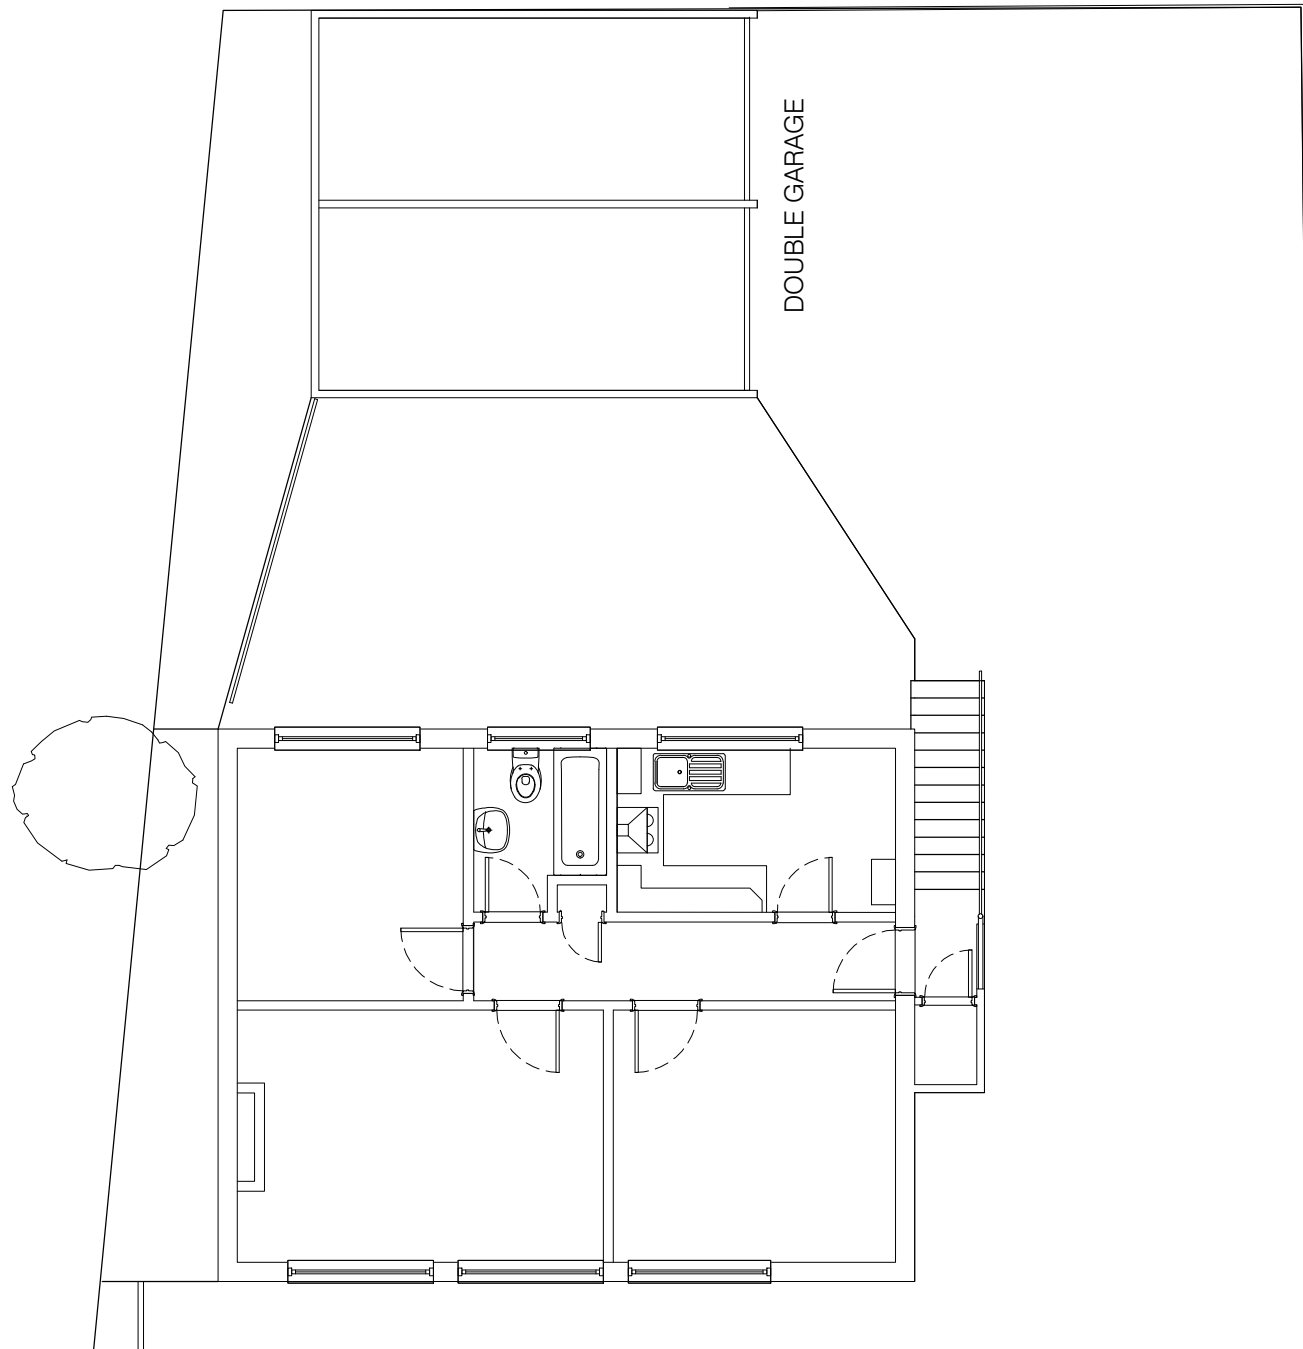


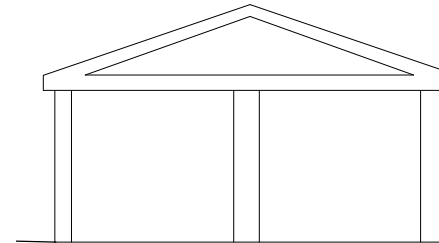

EXISTING GARAGE PLAN

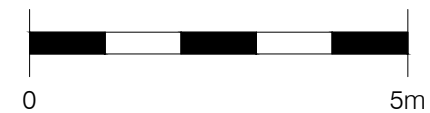

EXISTING GARAGE ELEVATION

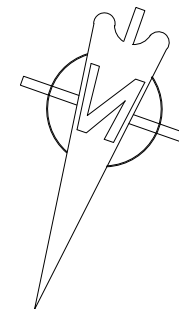

Scale (1:100 @ A3)

P2	SCALE ADDED.	25-08-26	RJB	SJR
P1	PRELIMINARY ISSUE.	21-04-26	RJB	SJR
Rev	Description	Date	Drwn	Chkd
Office : 92 Pitmore Road Eastleigh Hampshire SO50 4LW Tel: 023 80 651300 Fax: 023 80 651301 Company No. : 4297515				
Project : 32 ALLBROOK HILL EASTLEIGH		Drg. Title : EXISTING GARAGE PLAN AND ELEVATION		
Client : CHD LTD		Scale : 1:100@A3	Date : APR 26	
		Drwn : RJB	Chkd : SJR	
Drg. No : 170301/316		P1	P2	.