
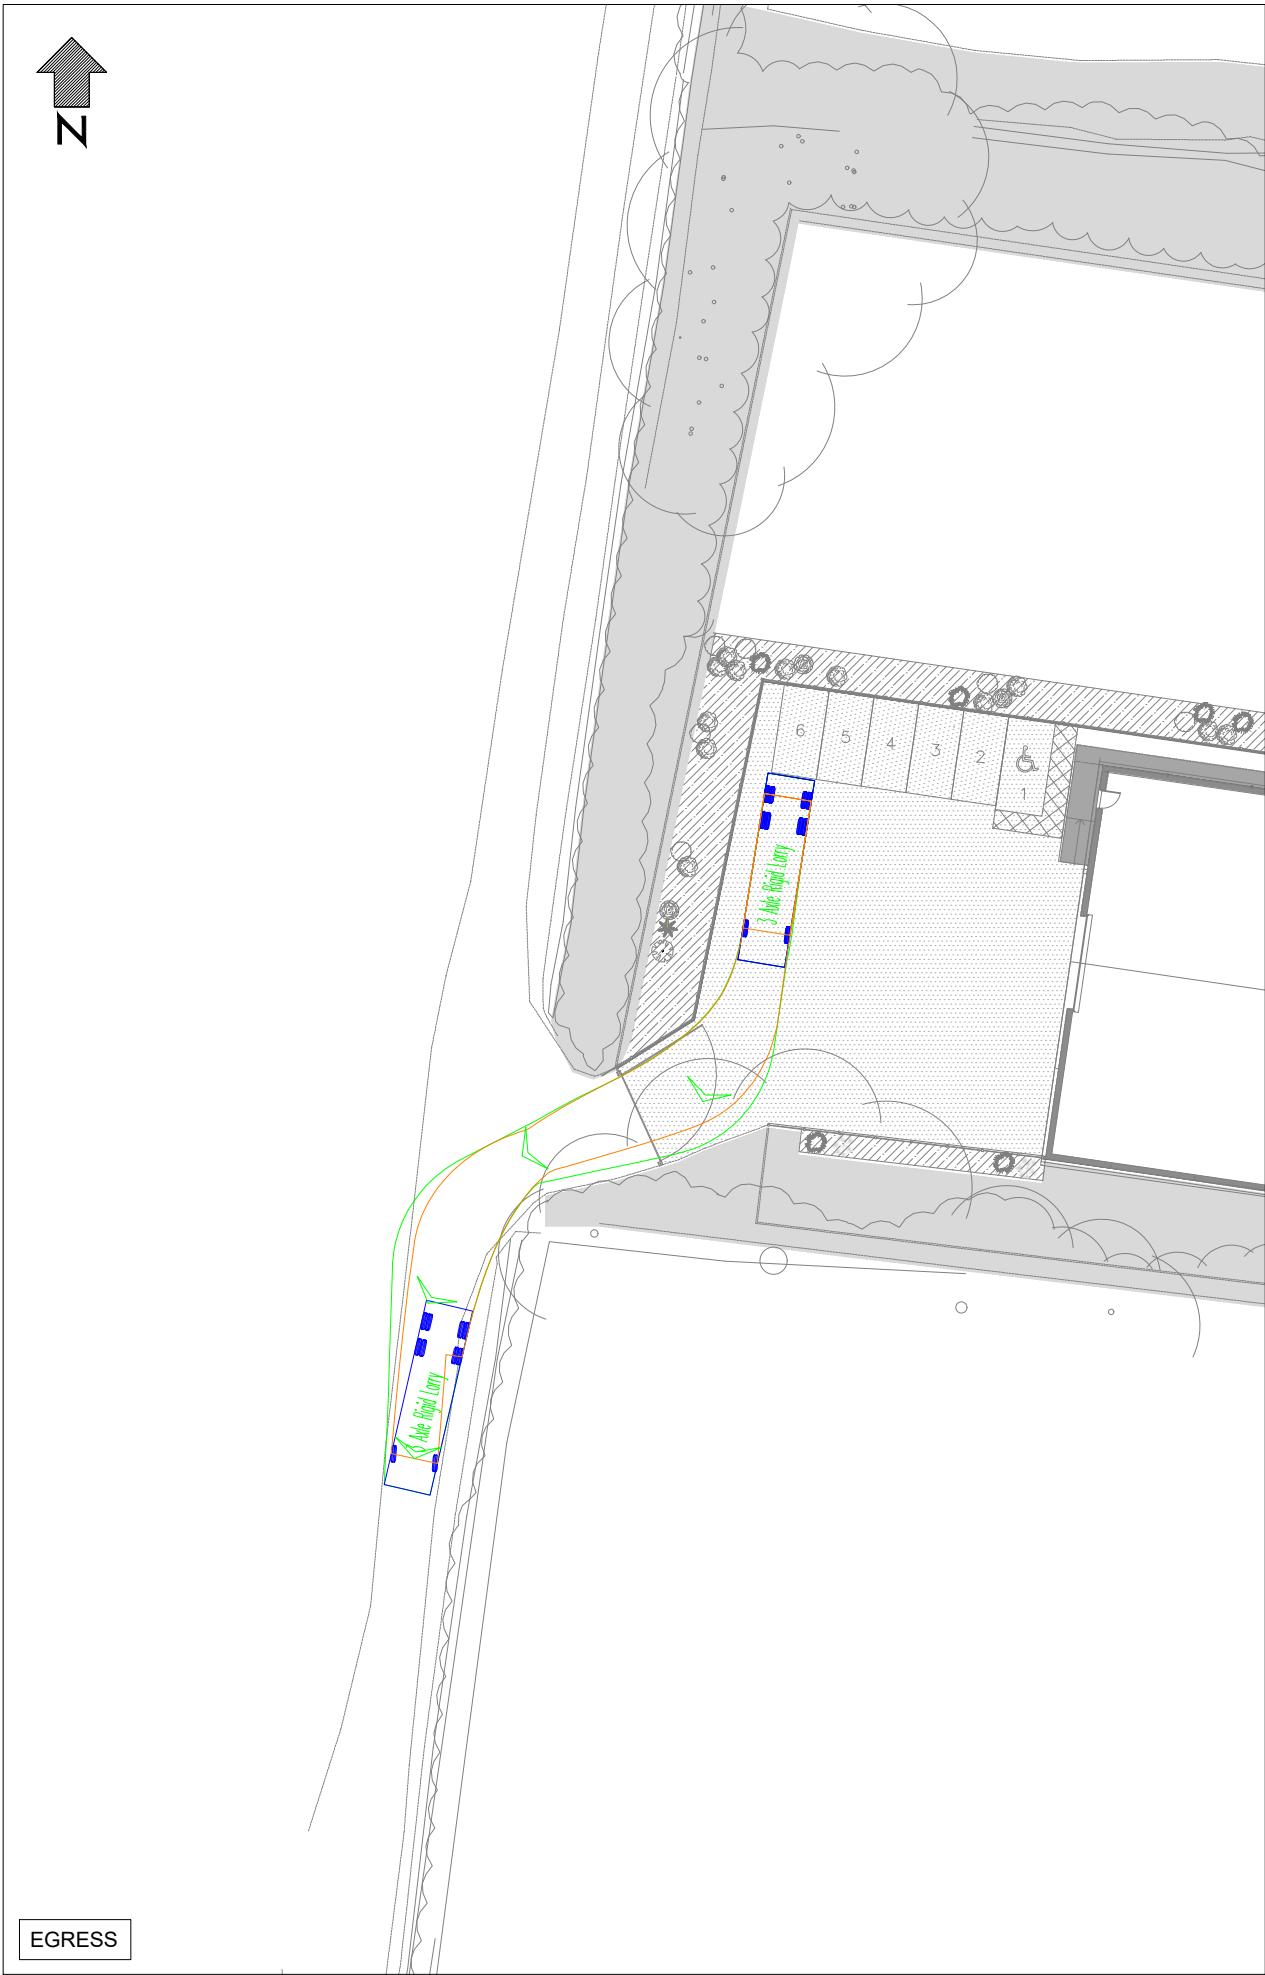


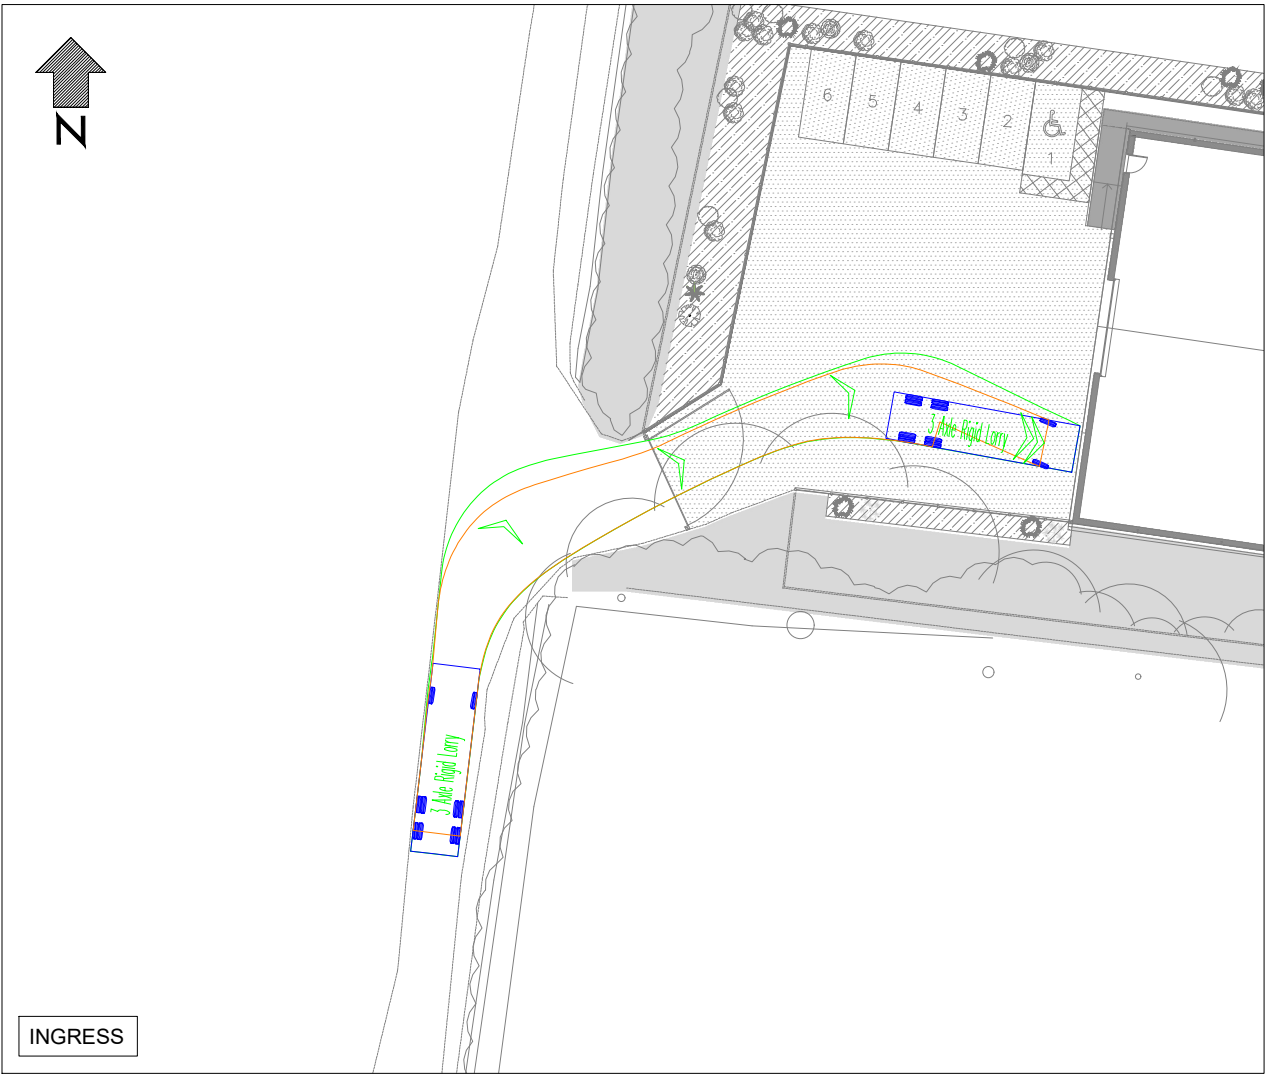

VEHICLE DETAILS:

Green line shows body
Orange line shows axle/wheels

3 AXLE RIGID LORRY

Overall Length	10.000m
Overall Width	2.500m
Overall Body Height	3.632m
Min Body Ground Clearance	0.427m
Track Width	2.500m
Lock-to-lock time	6.00s
Wall to Wall Turning Radius	12.000m

Design speed 16kph for all Forward movements
Design speed 10kph for all Reverse movements

Client

 Nick Culhane
Highway Consultant

Project

CLASS R COMMERCIAL DEVELOPMENT AT
STROUDWOOD LANE , LOWER UPHAM

Drawing Title

SWEPT PATH TRACKING

Drawing Status

FOR INFORMATION

Date OCT 2024	Scale 1:200	Size A1
Drawing No. NJC-001	Rev C	