



GENERAL NOTES:
This drawing is to be read in conjunction with all other relevant disciplines drawings, schedules, specifications and supporting information. Any discrepancies are to be reported to Indigo Landscape Architects Limited and resolution sought prior to proceeding. This drawing is subject to copyright.




Illustrative Section A-A' Through western retaining wall
1:25@A1

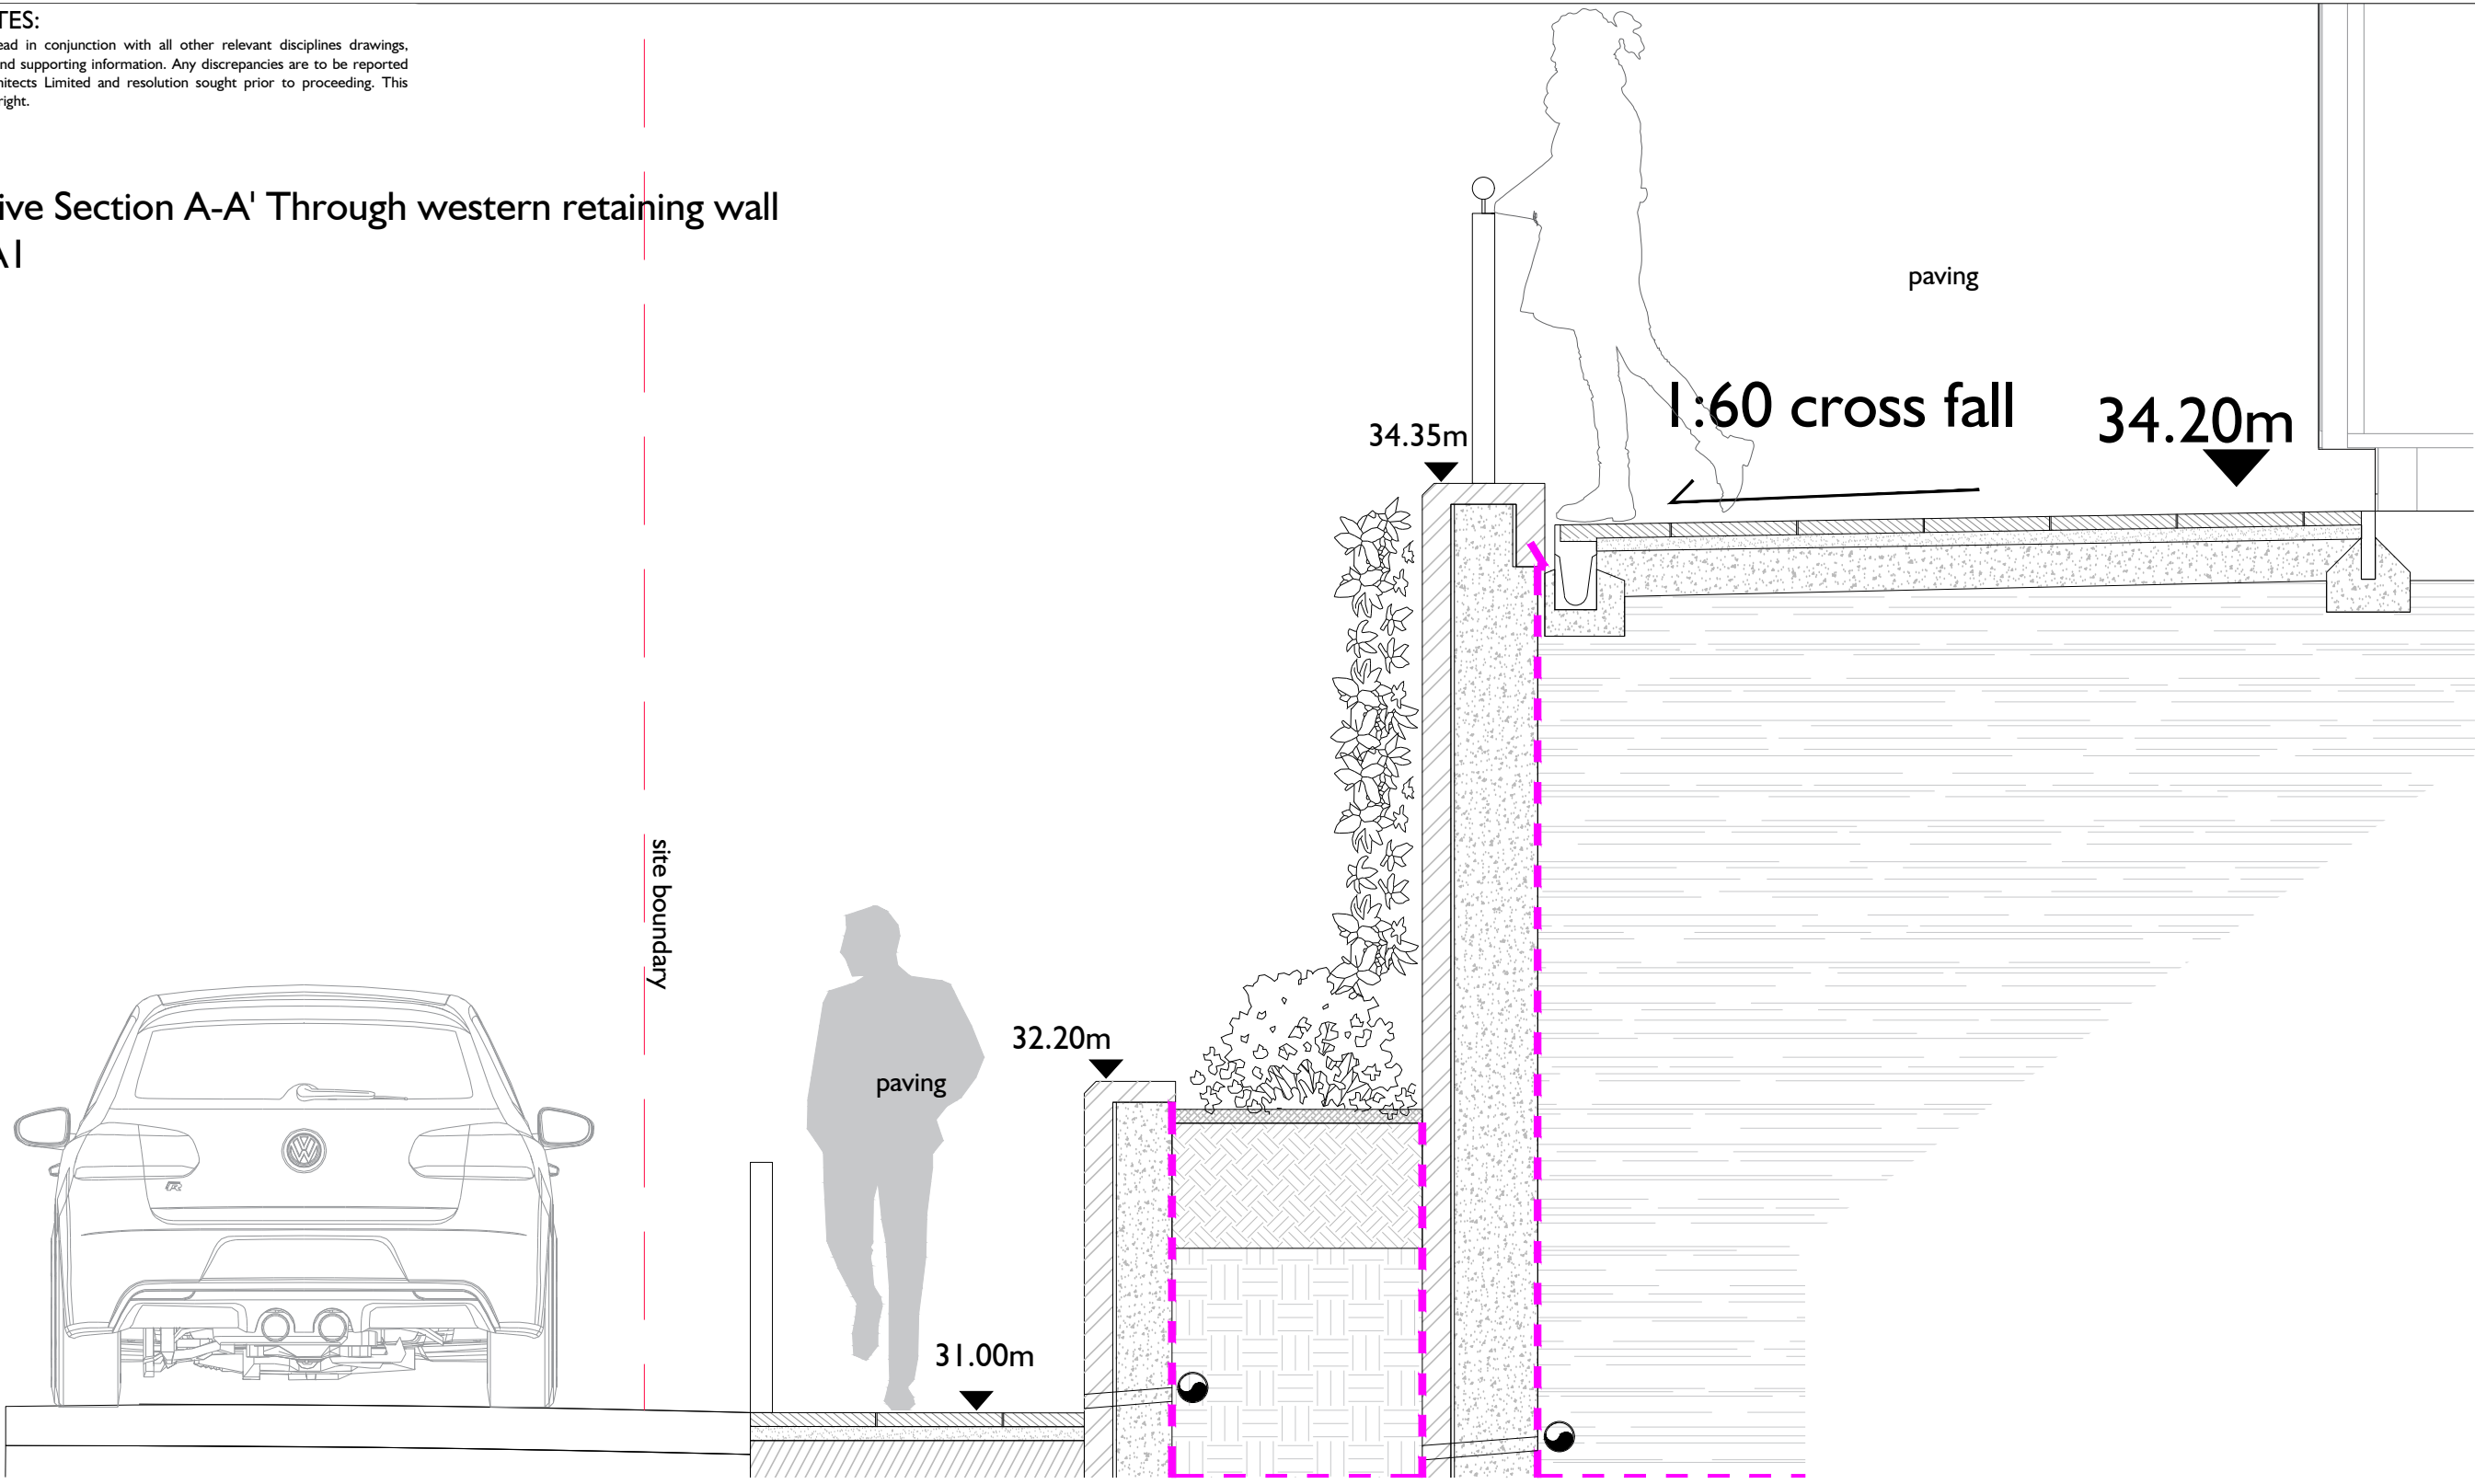



Illustrative Elevation C-C' showing planting with balustrade edge
1:25@A1

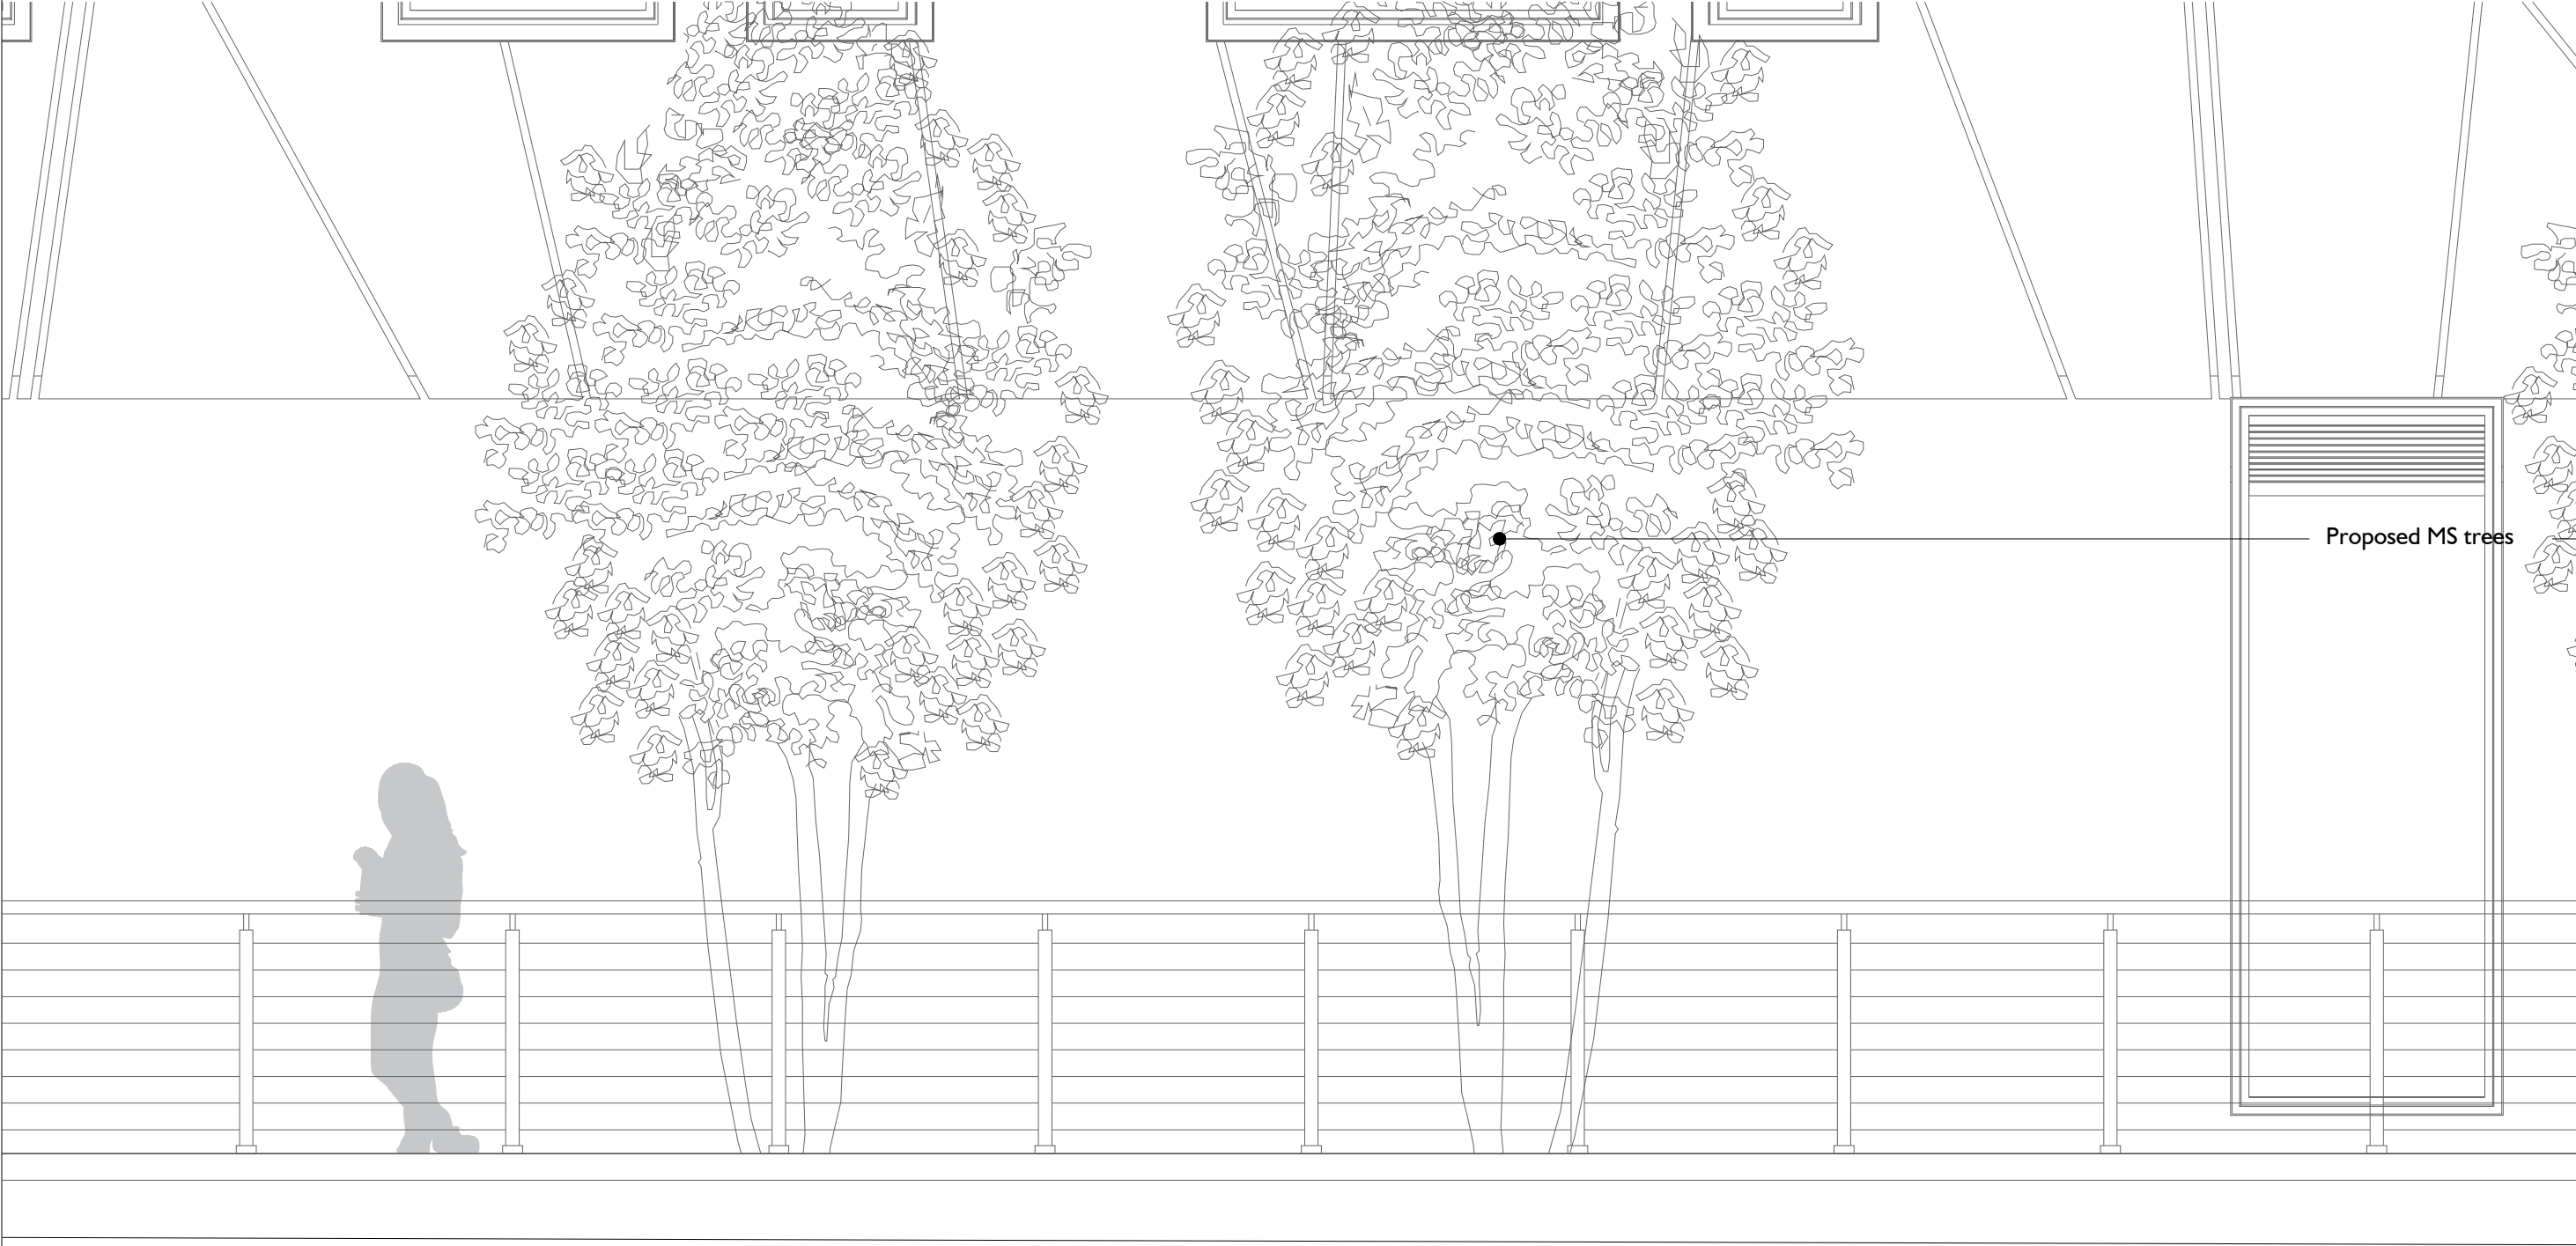

Illustrative Section B-B' through northern stepped retaining walls
1:25@A1

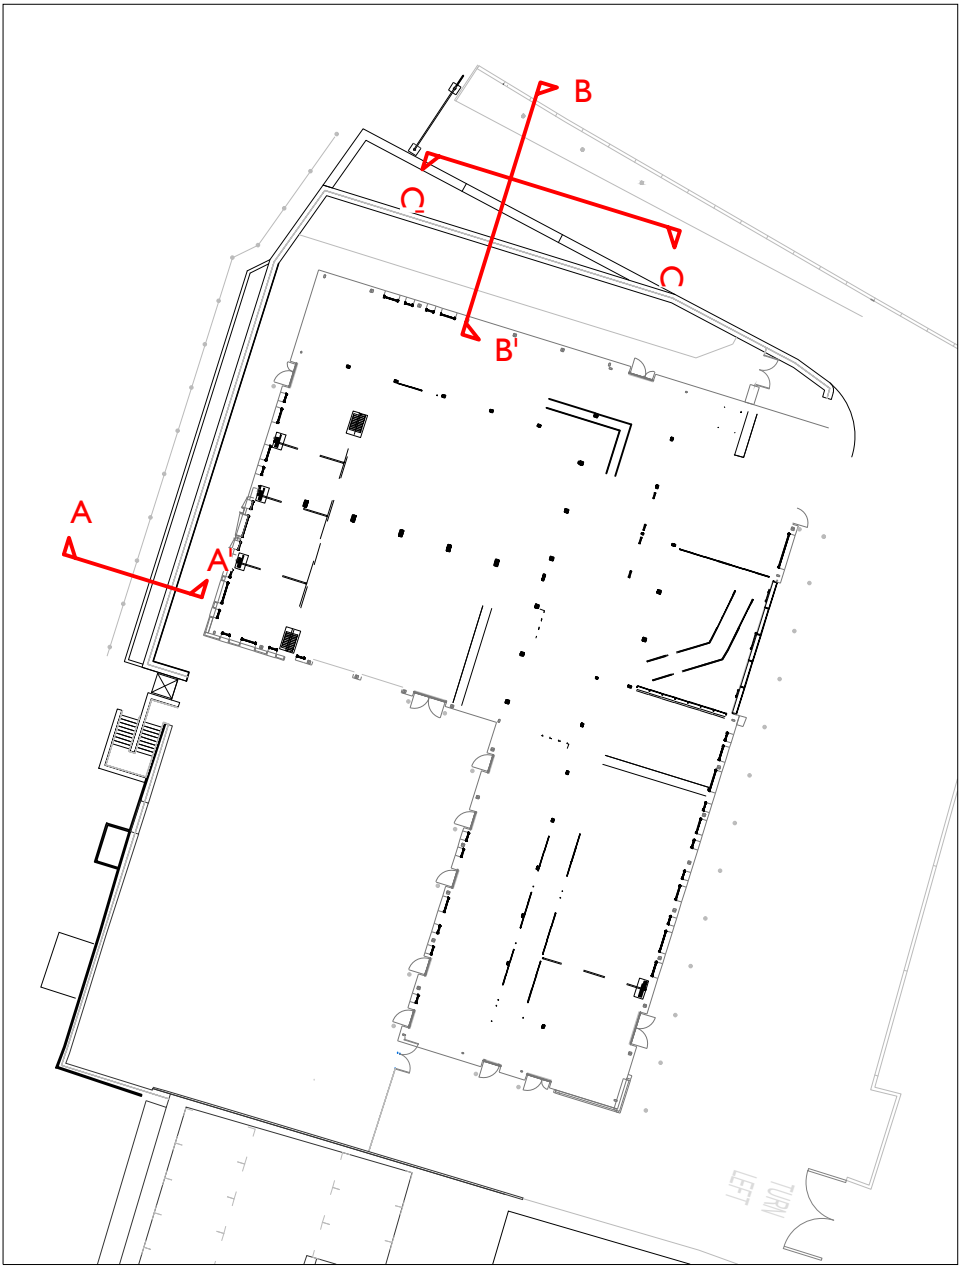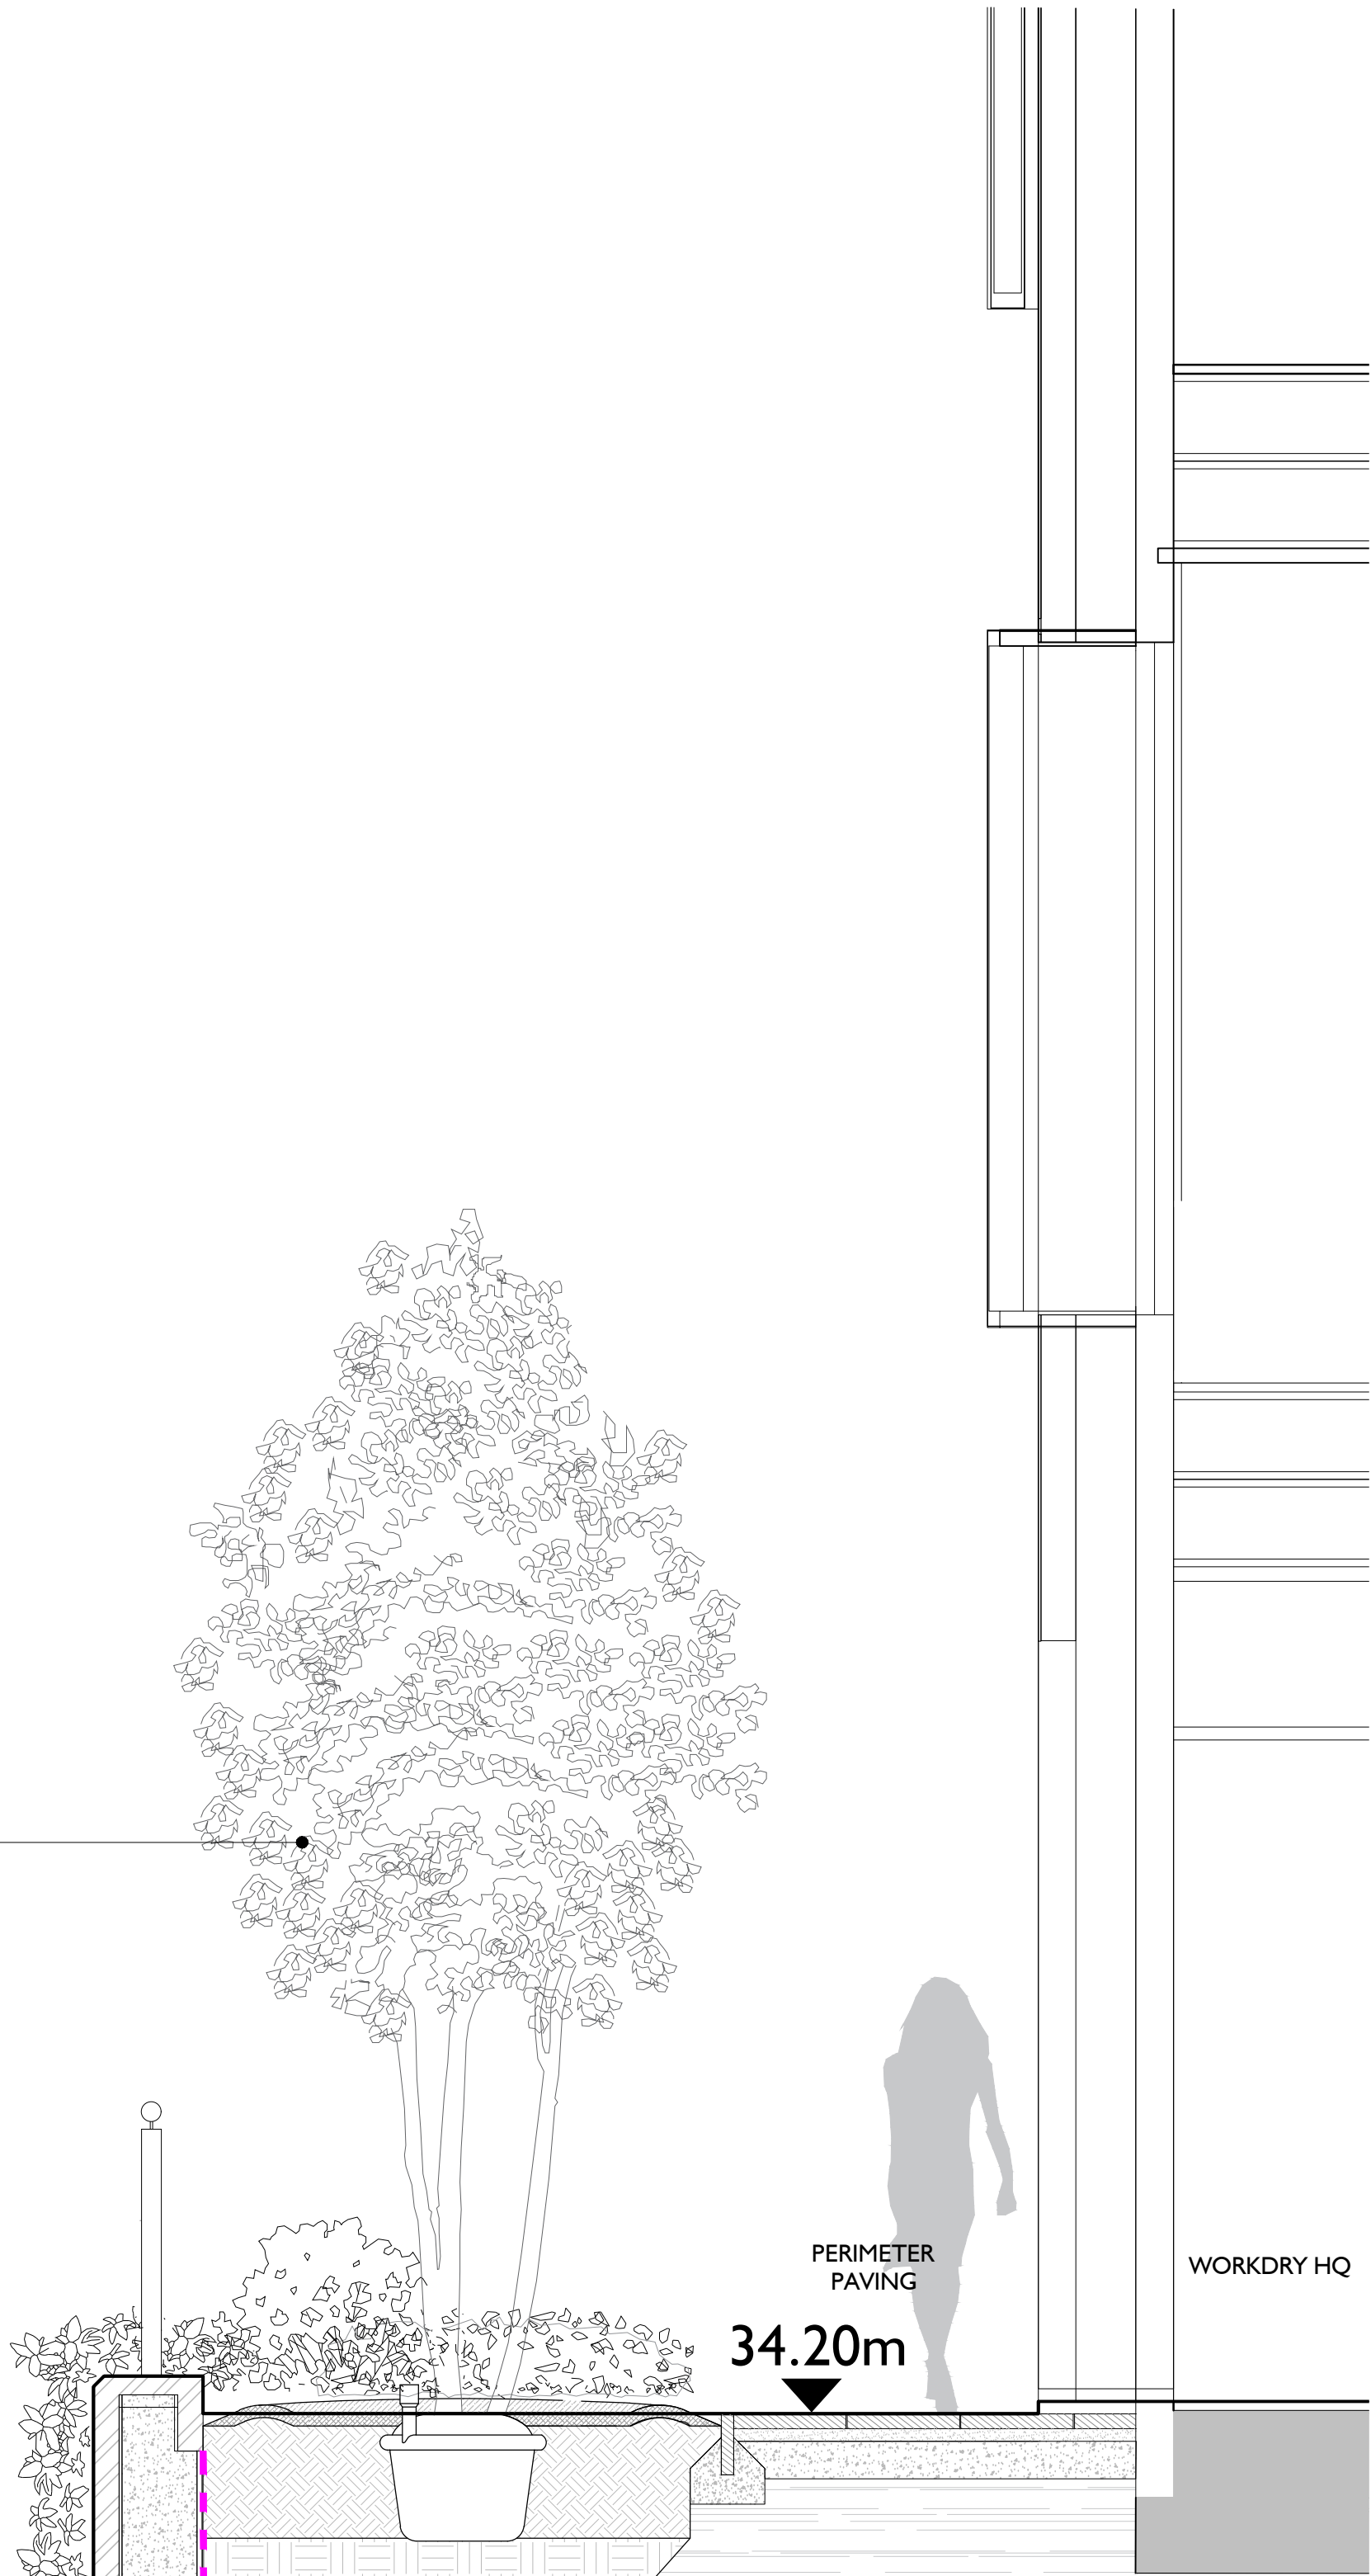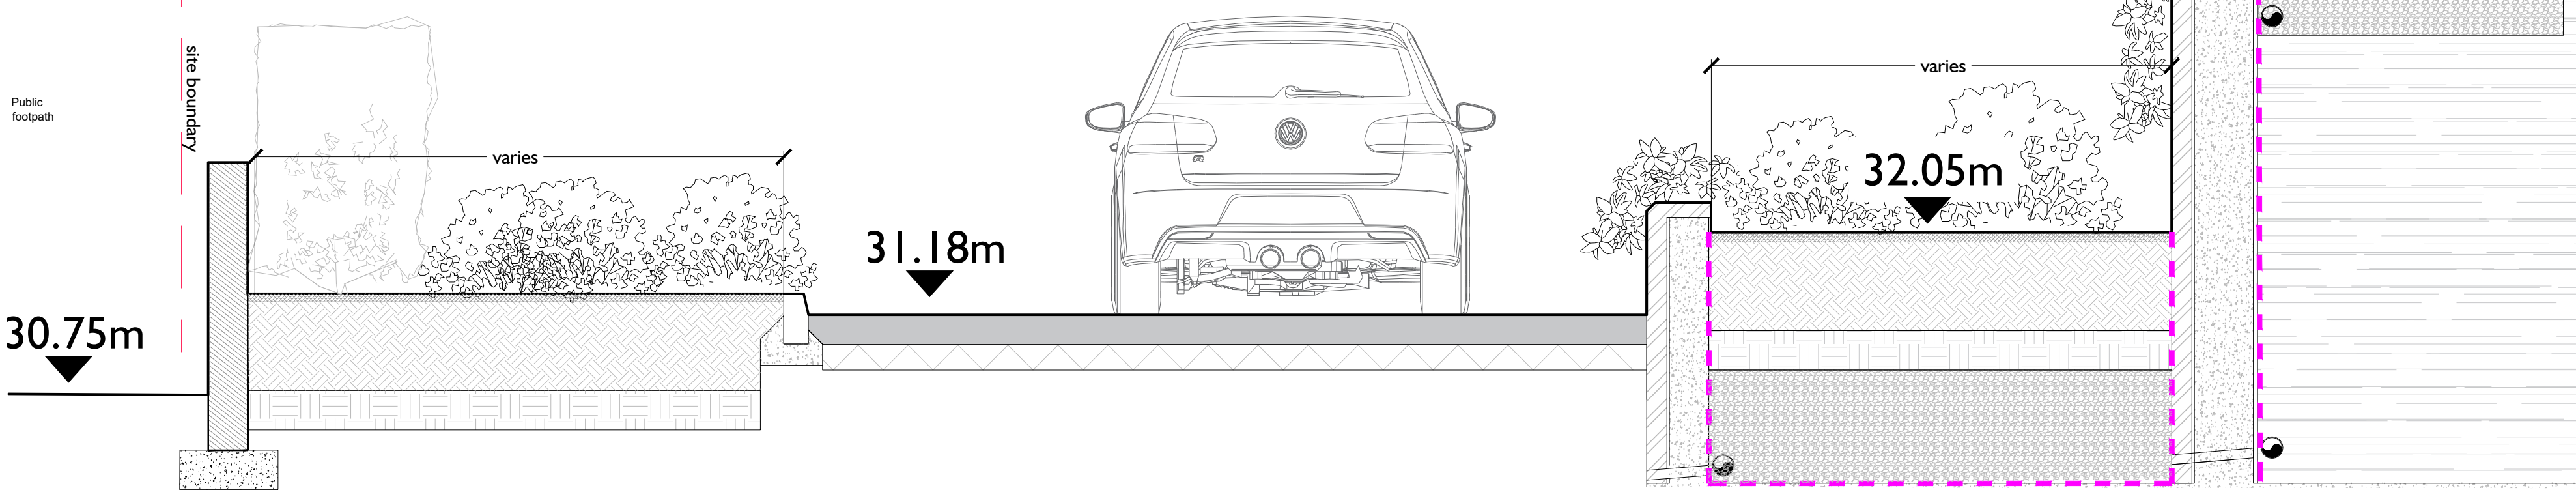

Location plan 1:500 @ A1

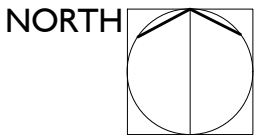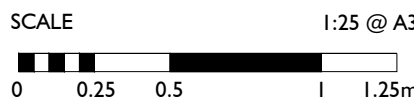

-	Planning condition discharge	2026-08-24	SH	DW
rev	description	date	by	chk
project	WORKDRY INTERNATIONAL HQ			
client	PORTAKABIN			
drawing title	LANDSCAPE SECTIONS			
project	16894-ILA-XX-XX-D-L-4003	revision	status	scale
		-	S0	1:25@A1