
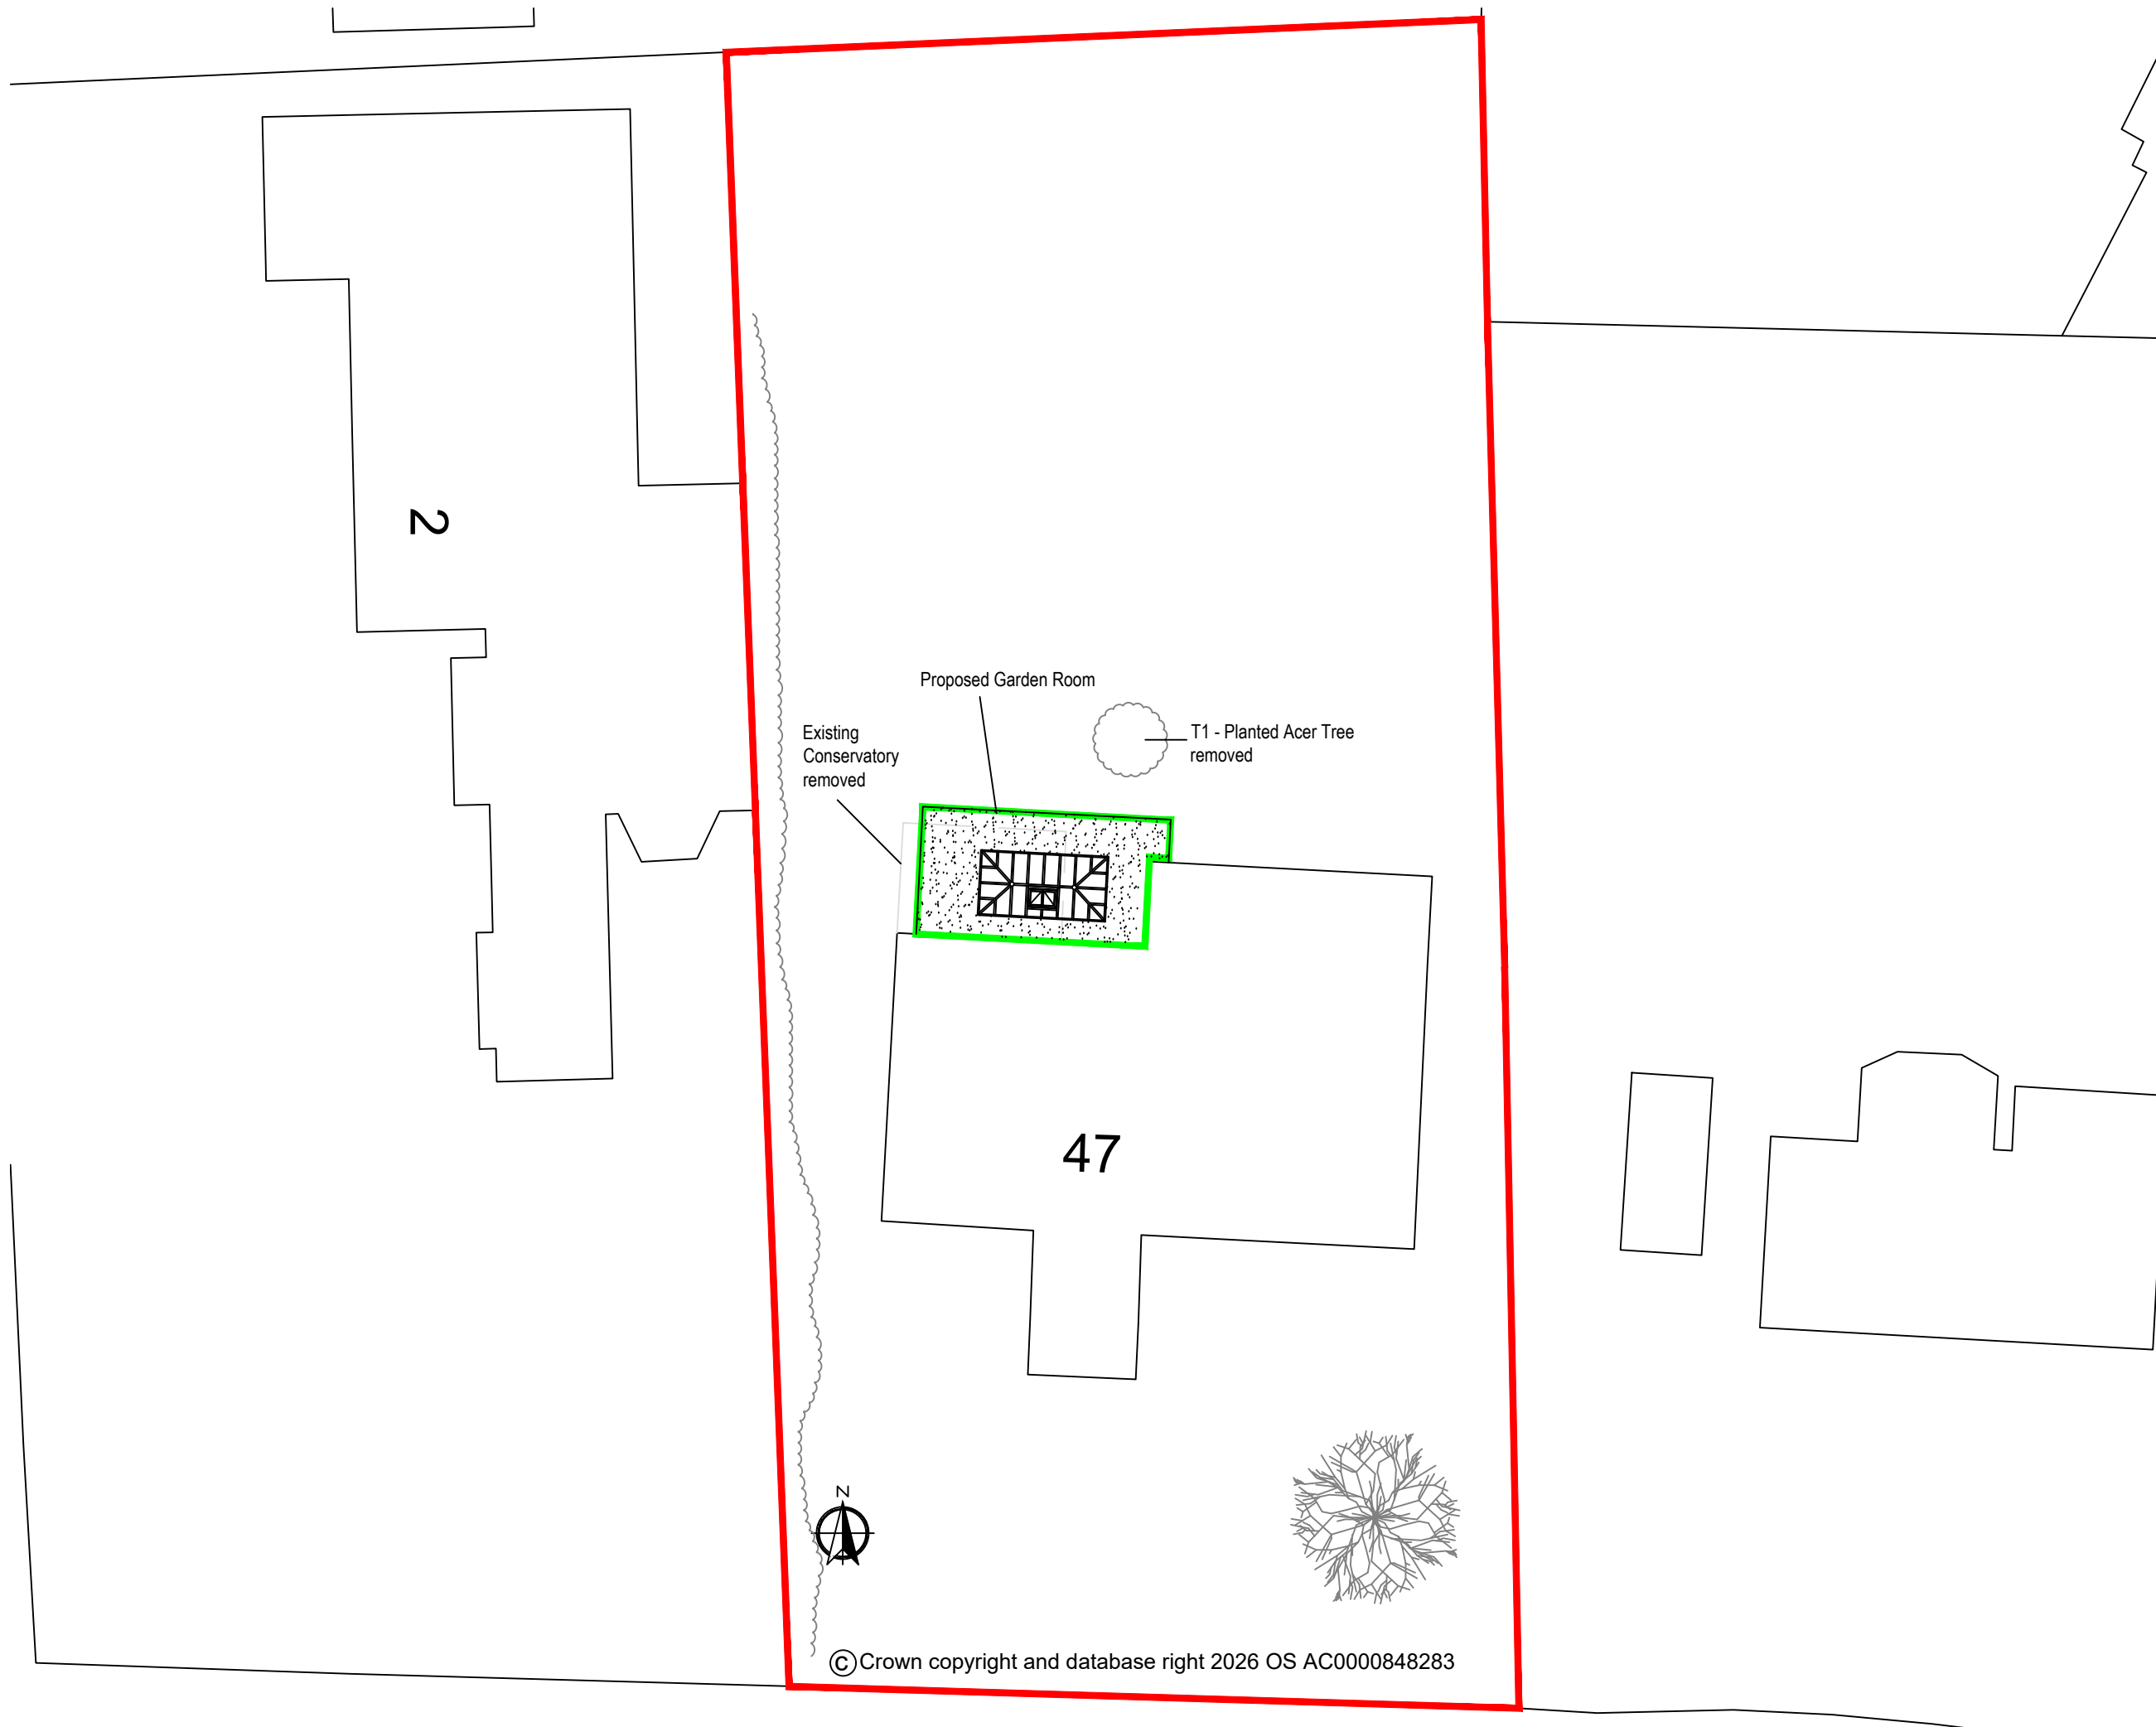


A	26.08.26		Adjusted base size
	REVISION	DATE	COMMENT
client			
47 Brownhill Road			
Chandlers Ford			
Hampshire			
SO53 2EF			
Drawing:			
Block Plan			
scale: 1:200@A3		dwg:	rev:
date: July '26		13355 /03	A

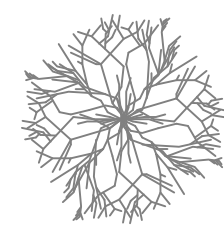

© Crown copyright and database right 2026 OS AC0000848283


Bennett Road,
Isleport Business Park,
Highbridge, Somerset, TA9 4PW
Tel: 01278-764400 Fax:
01278-764422