



BLOCK PLAN KEY			
	SITE BOUNDARY		EXISTING BUILDING REMOVED
	100mm DIA FOUL SEWER PIPE		100mm SURFACE WATER SEWER PIPE


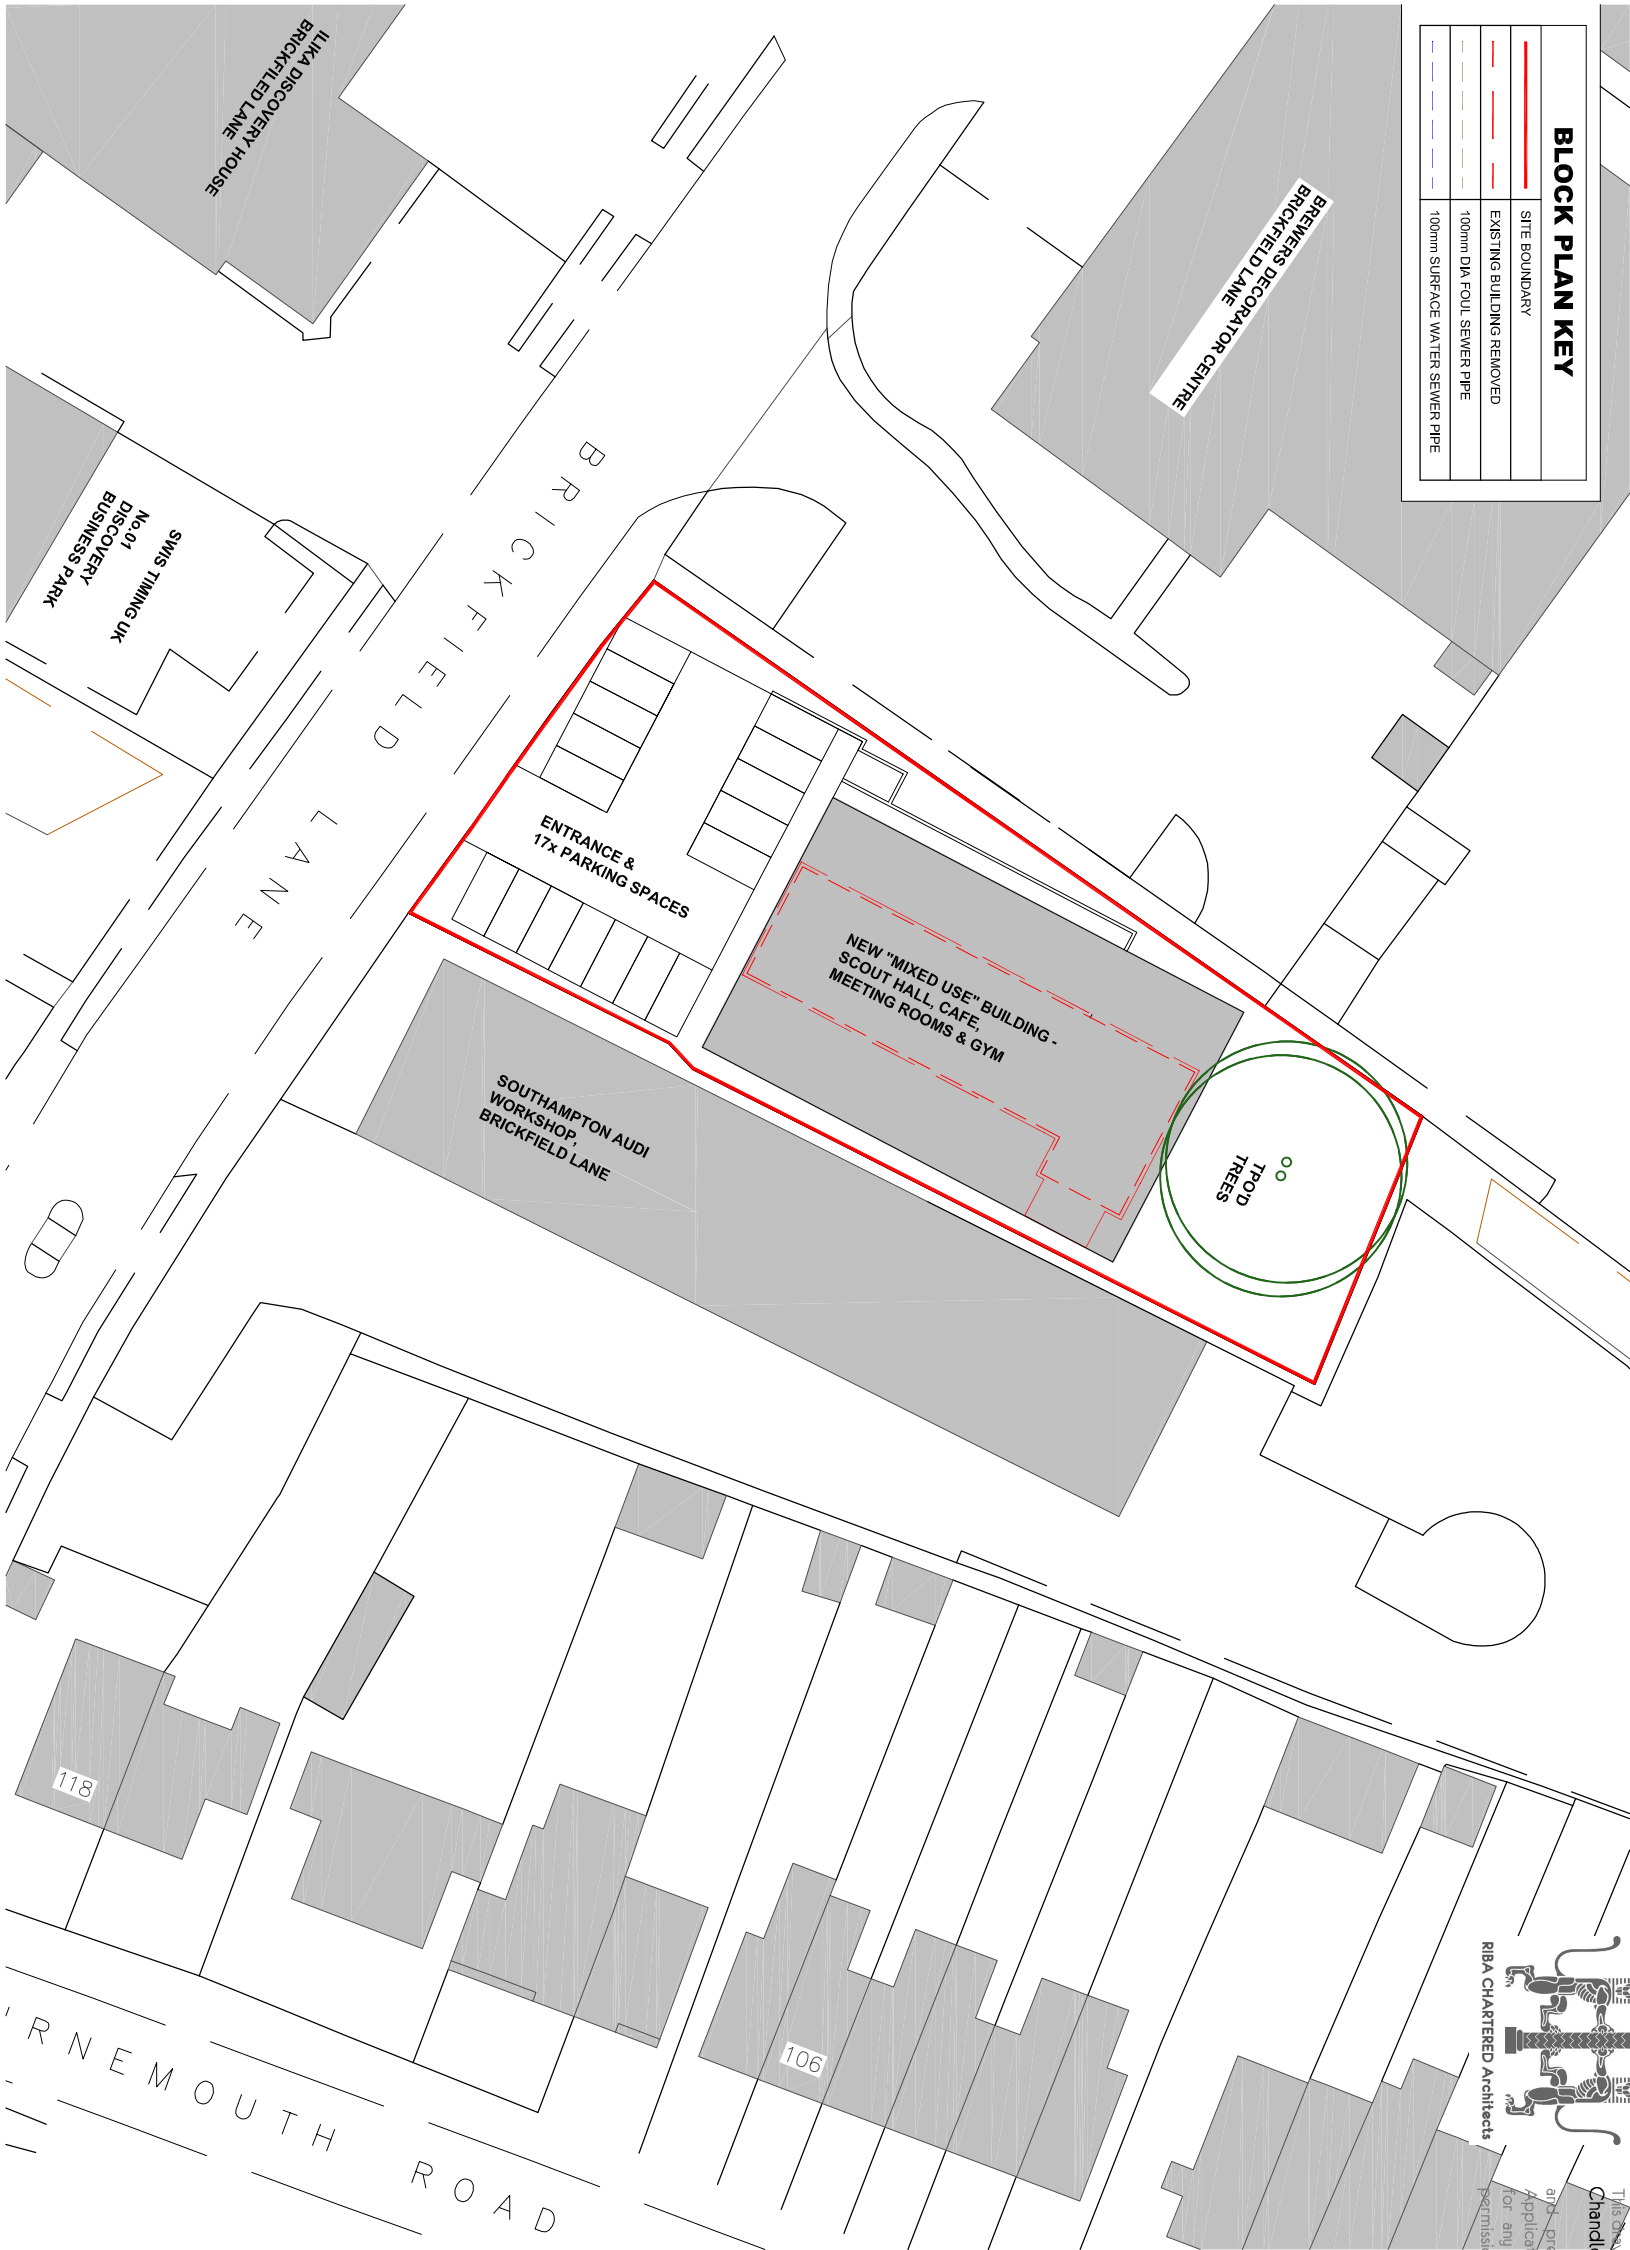


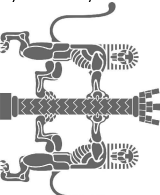

© STRINGENT COPYRIGHT:
This drawing has been produced for:
Chandler's Ford Scout Group
and is prepared for submission as part of any statutory applications. It is not intended for use by any other person or for any other building project or purpose without prior permission from Toldfield Architects Ltd.

SITE BLOCK PLAN

1:500

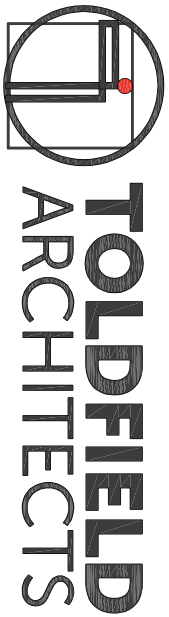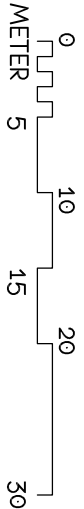

Toldfield Architects Ltd
5 Freemontle Business Centre
152 Millbrook Road East
Southampton
SO15 1JR
Tel: 023 80 236165

Emails:

info@toldfieldarchitects.co.uk
od@toldfieldarchitects.co.uk
kouroush@toldfieldarchitects.co.uk
Web: www.toldfieldarchitects.co.uk

Project Name and Address:		Project Ref:	Origin:	Zone:	Level:	Type:	Role:	Number:	Rev:				
1st Chandler's Ford Scout Group, Brickfield Lane, Chandler's Ford, Eastleigh. SO53 4DP		260401	TA	-	-S	-P	-A	-Po2	-				
Client:		Status:											
1st Chandlers Ford Scout Group, CrossFit Southampton and Momentum Fitness Charity		Planning Application											
		A											
		Confirmed 17x Car Parking Space											
Drawing Title:		TA Code:	Project Stage:		Sheet @ A3:		Date:		Rev:			AP	
Site Block Plan		260401	Planning	1:500	14/07/2026					Comments:	Dt:	Ct:	