




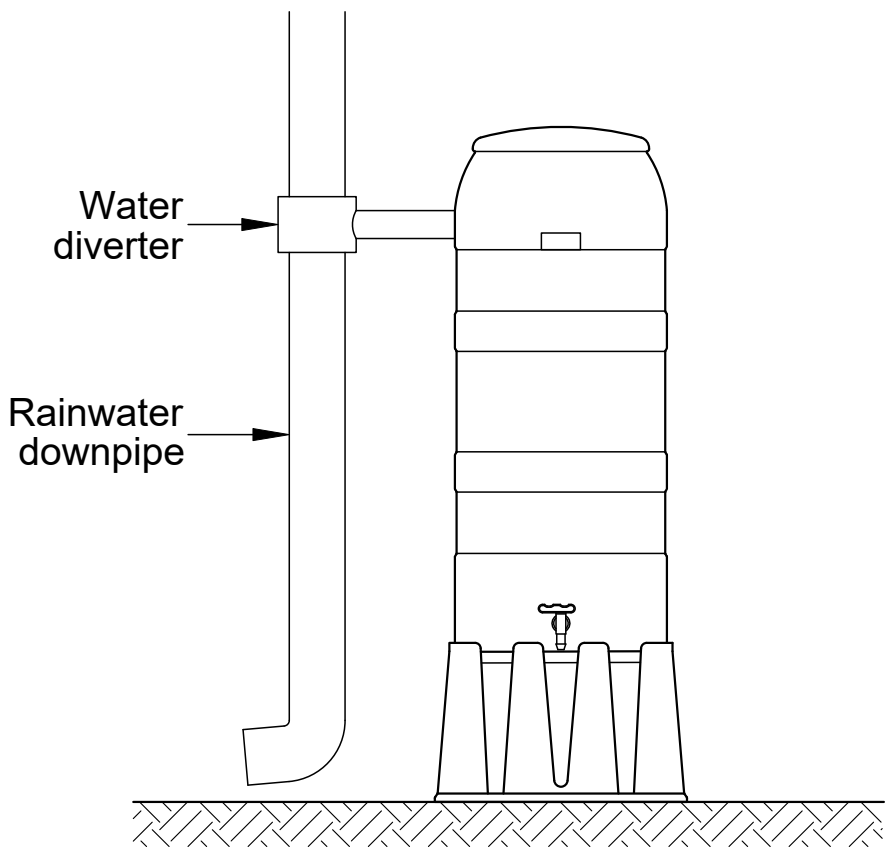


Typical Rain Water Harvest Butt

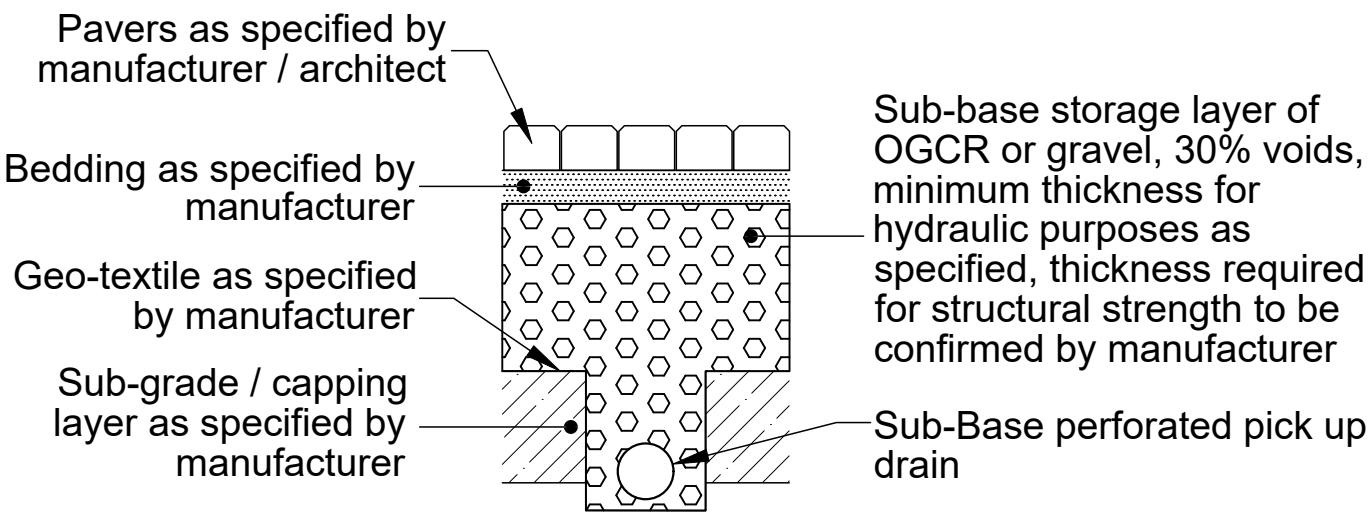


Typical Permeable Paving Detail with Perforated Pick Up
Pipe within Trench

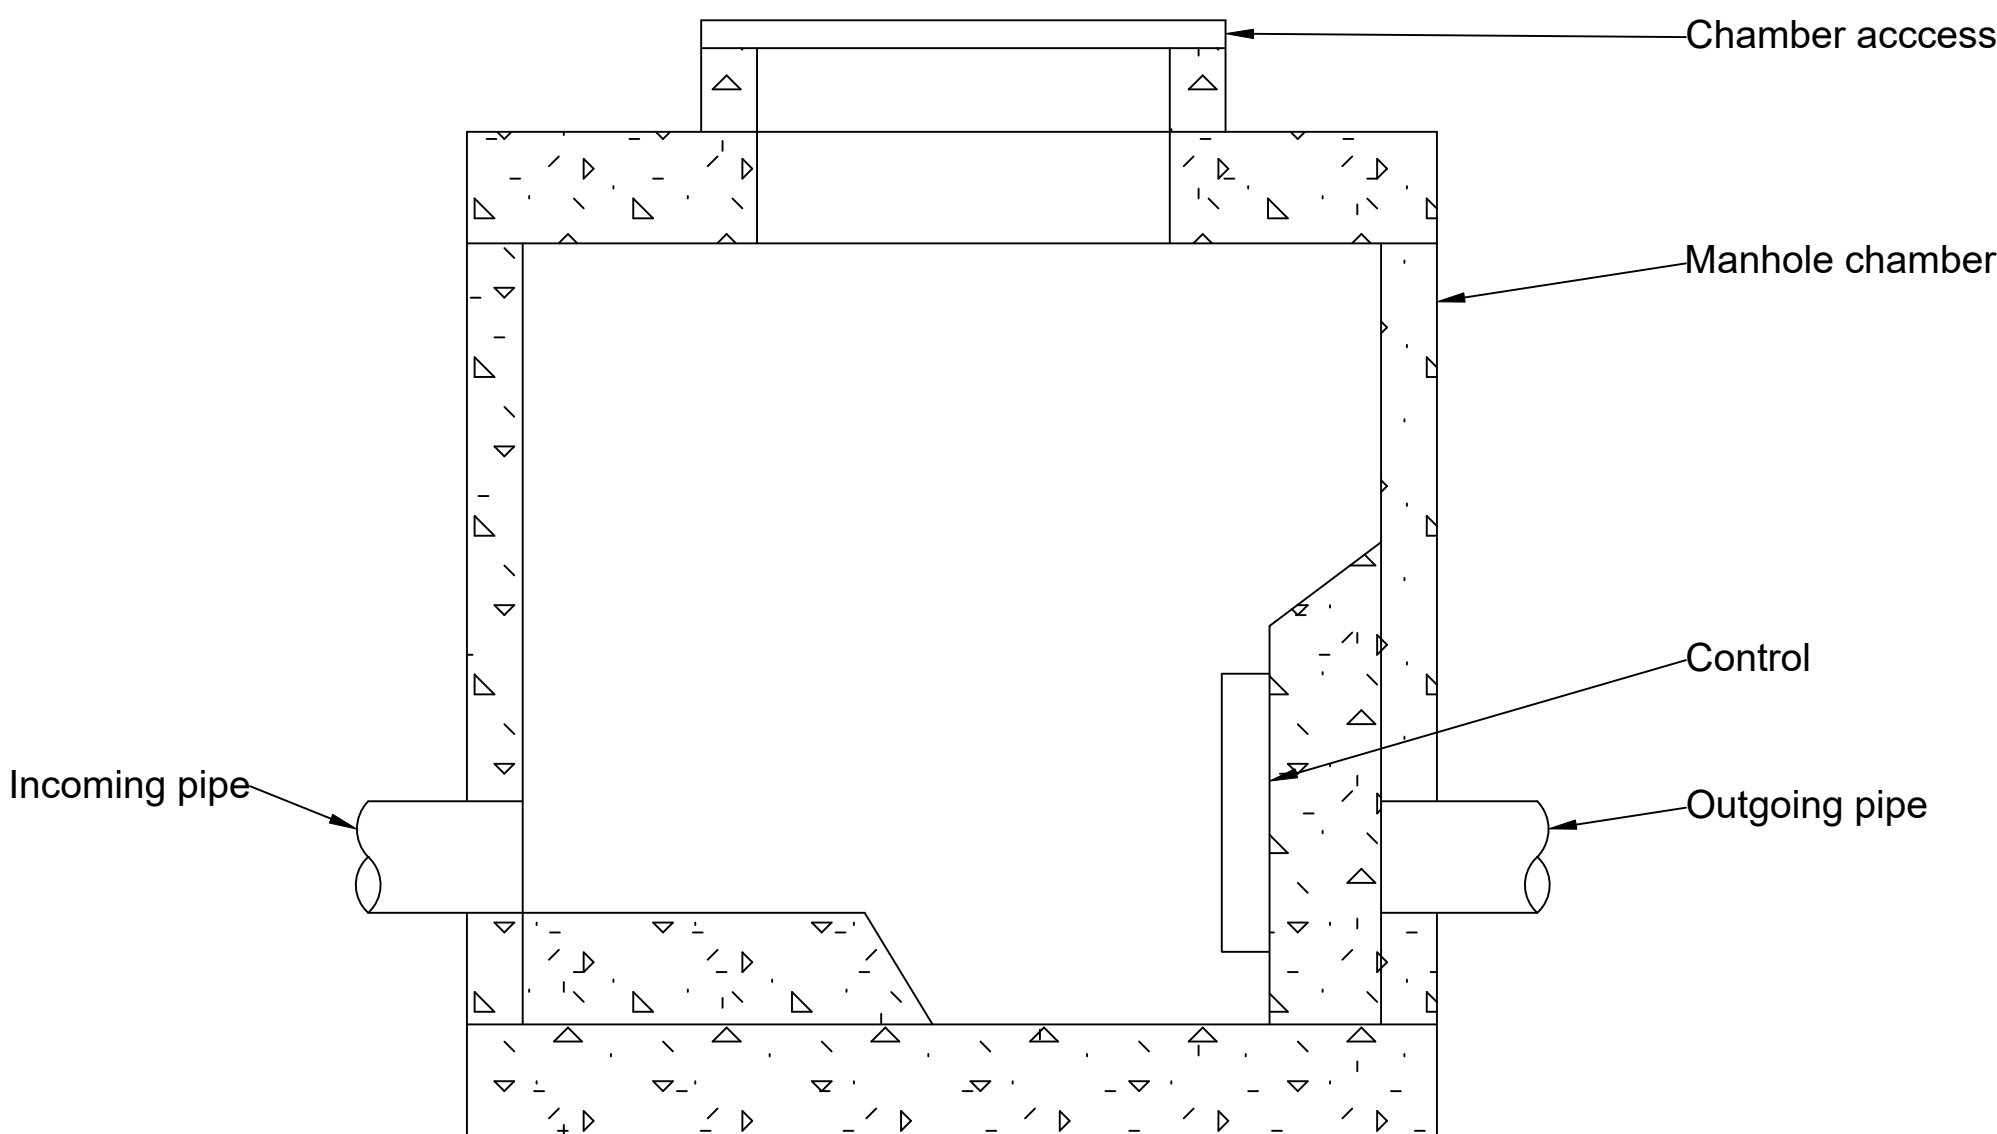

Typical control chamber
(Design to be specified by manufacturer)

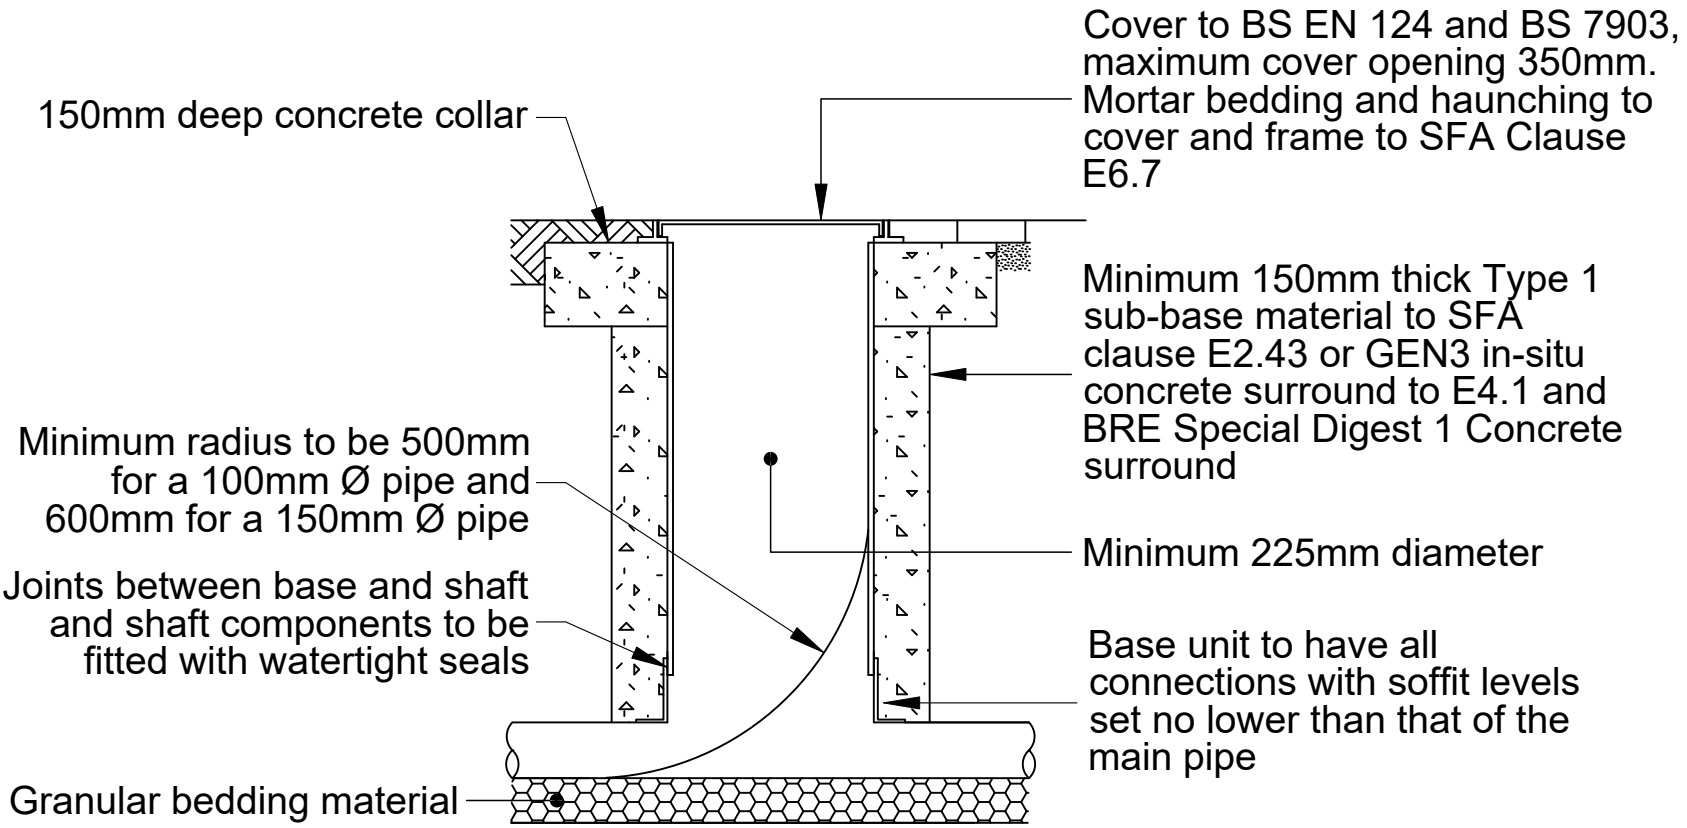

Typical Inspection Chamber
(Driveways, paved areas)

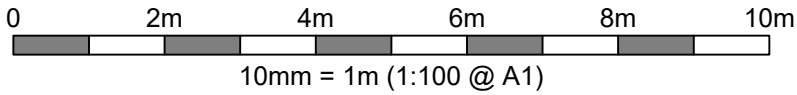

PL01	21.08.26	Initial issue	DS	MG
Rev	Date	Detail	Drwn	Chkd
Client:				
Momentum Fitness Charity				
Project:				
Scout Hut, Brickfield Lane, Chandlers Ford, Eastleigh SO53 4DP.				
Drawing Title:				
Cross Sections				
				
Suite 1, 1 Bellstone Court, Bellstone, Shrewsbury, SY1 1JB				
Drawn by:	Checked by:	Date:		
DS	MG	Aug. 2026		
Scale:	N.T.S		Status:	
			Planning	
Drawing No:	93386-500-003		Issue:	
			PL01	