




W Proposed Signage - West Elevation
1 : 100



NE Proposed Signage - North East Elevation
1 : 100

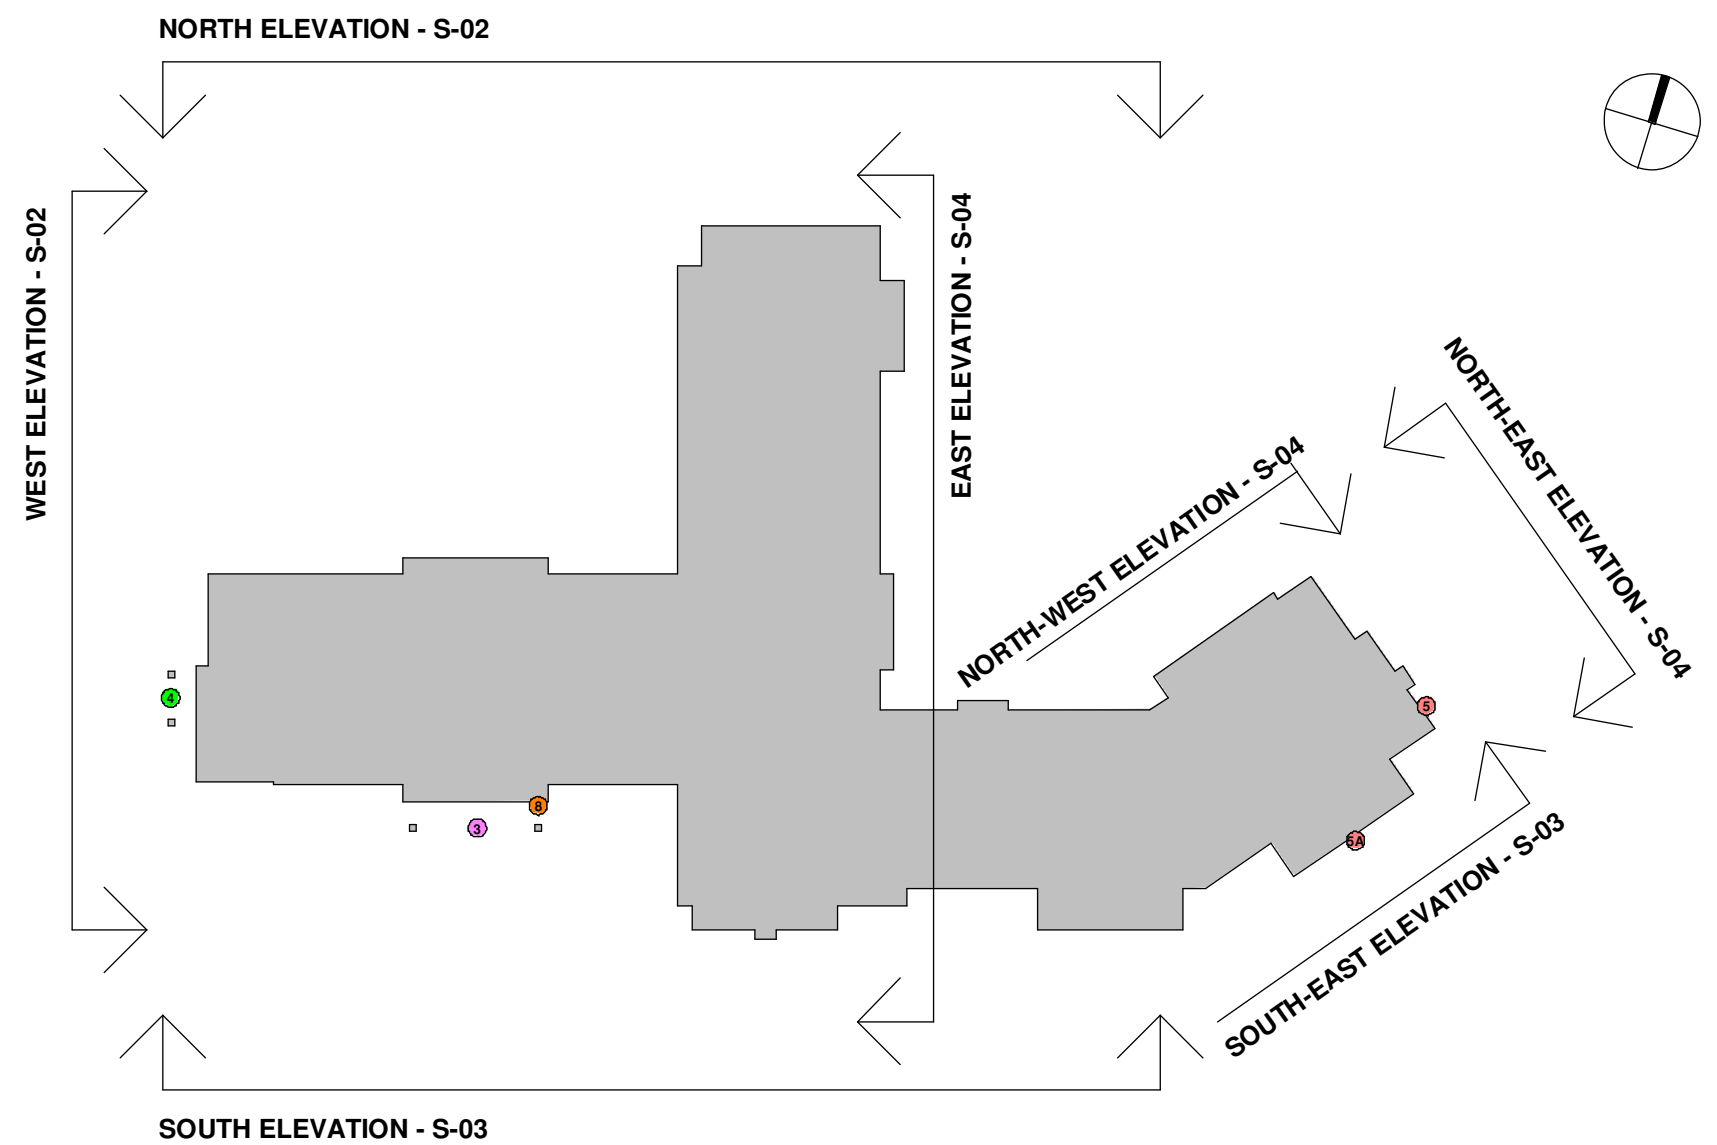

Proposed Signage - Key to Elevations
1 : 500