




S Proposed Signage - South Elevation
1 : 100



SE Proposed Signage - South East Elevation
1 : 100

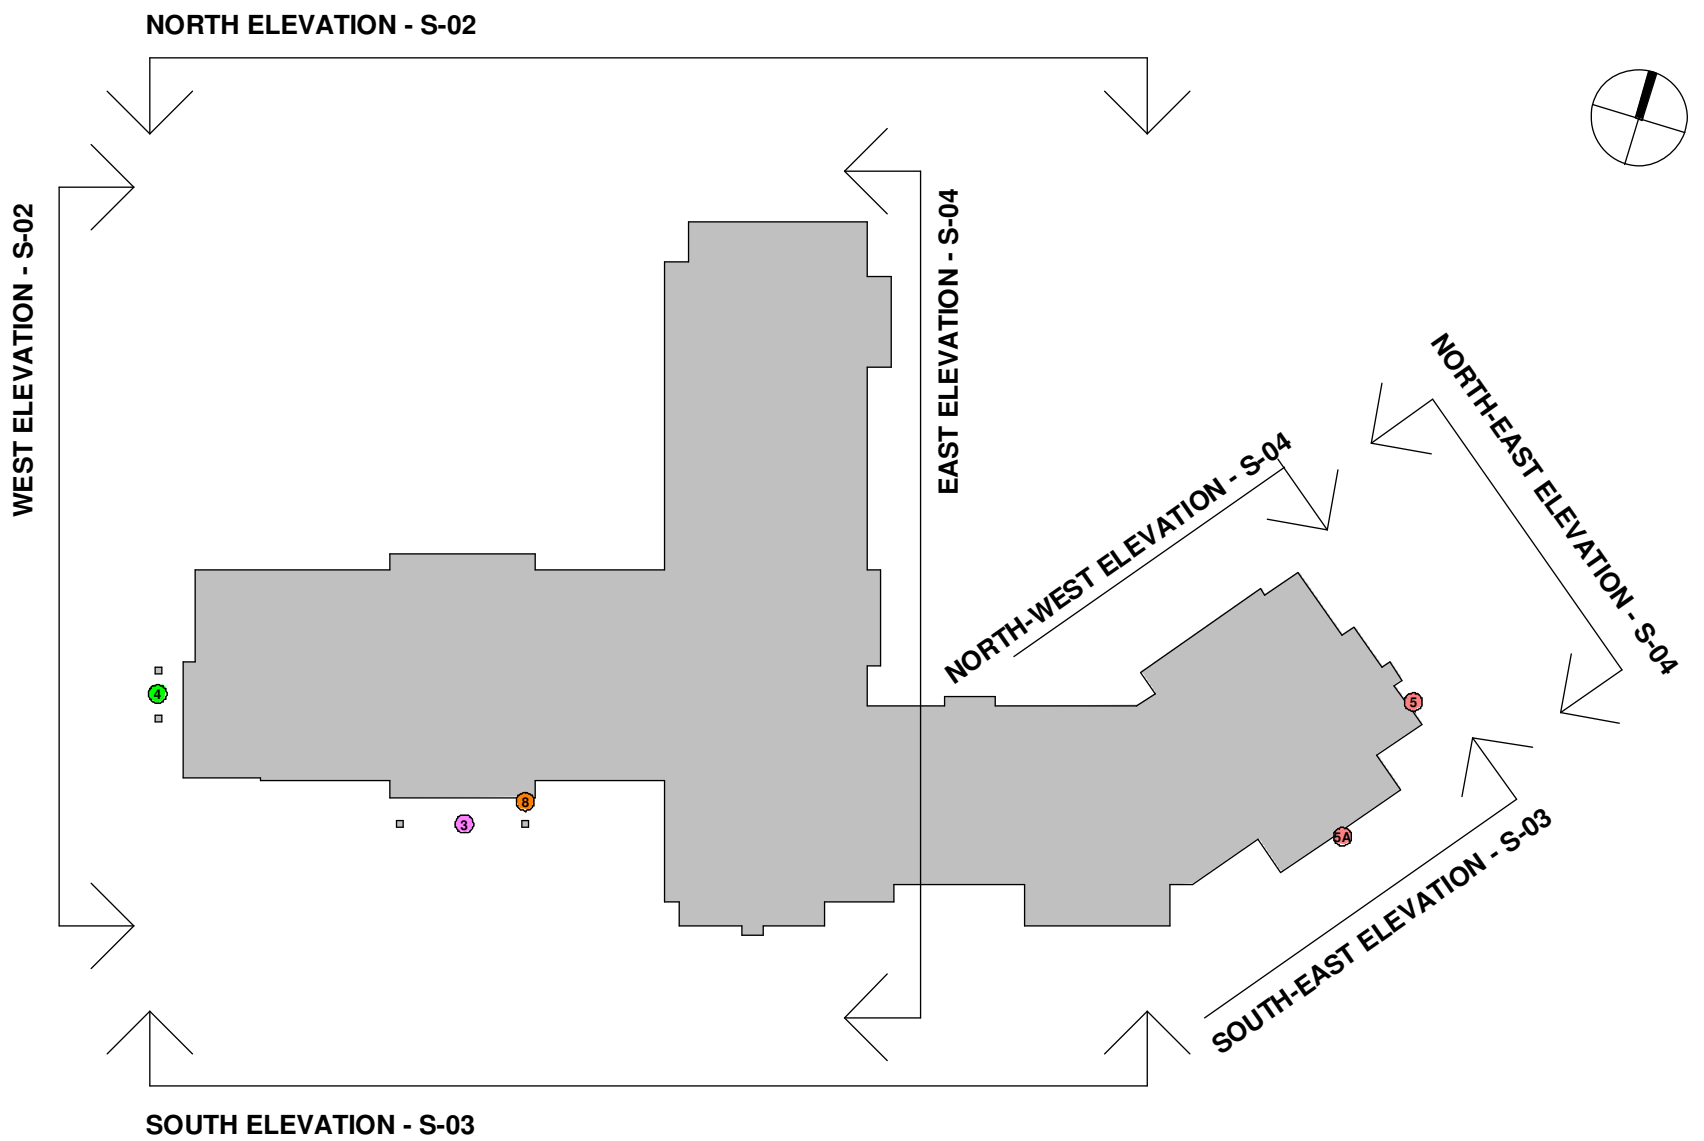

○ Proposed Signage - Key to Elevations
1 : 500

