



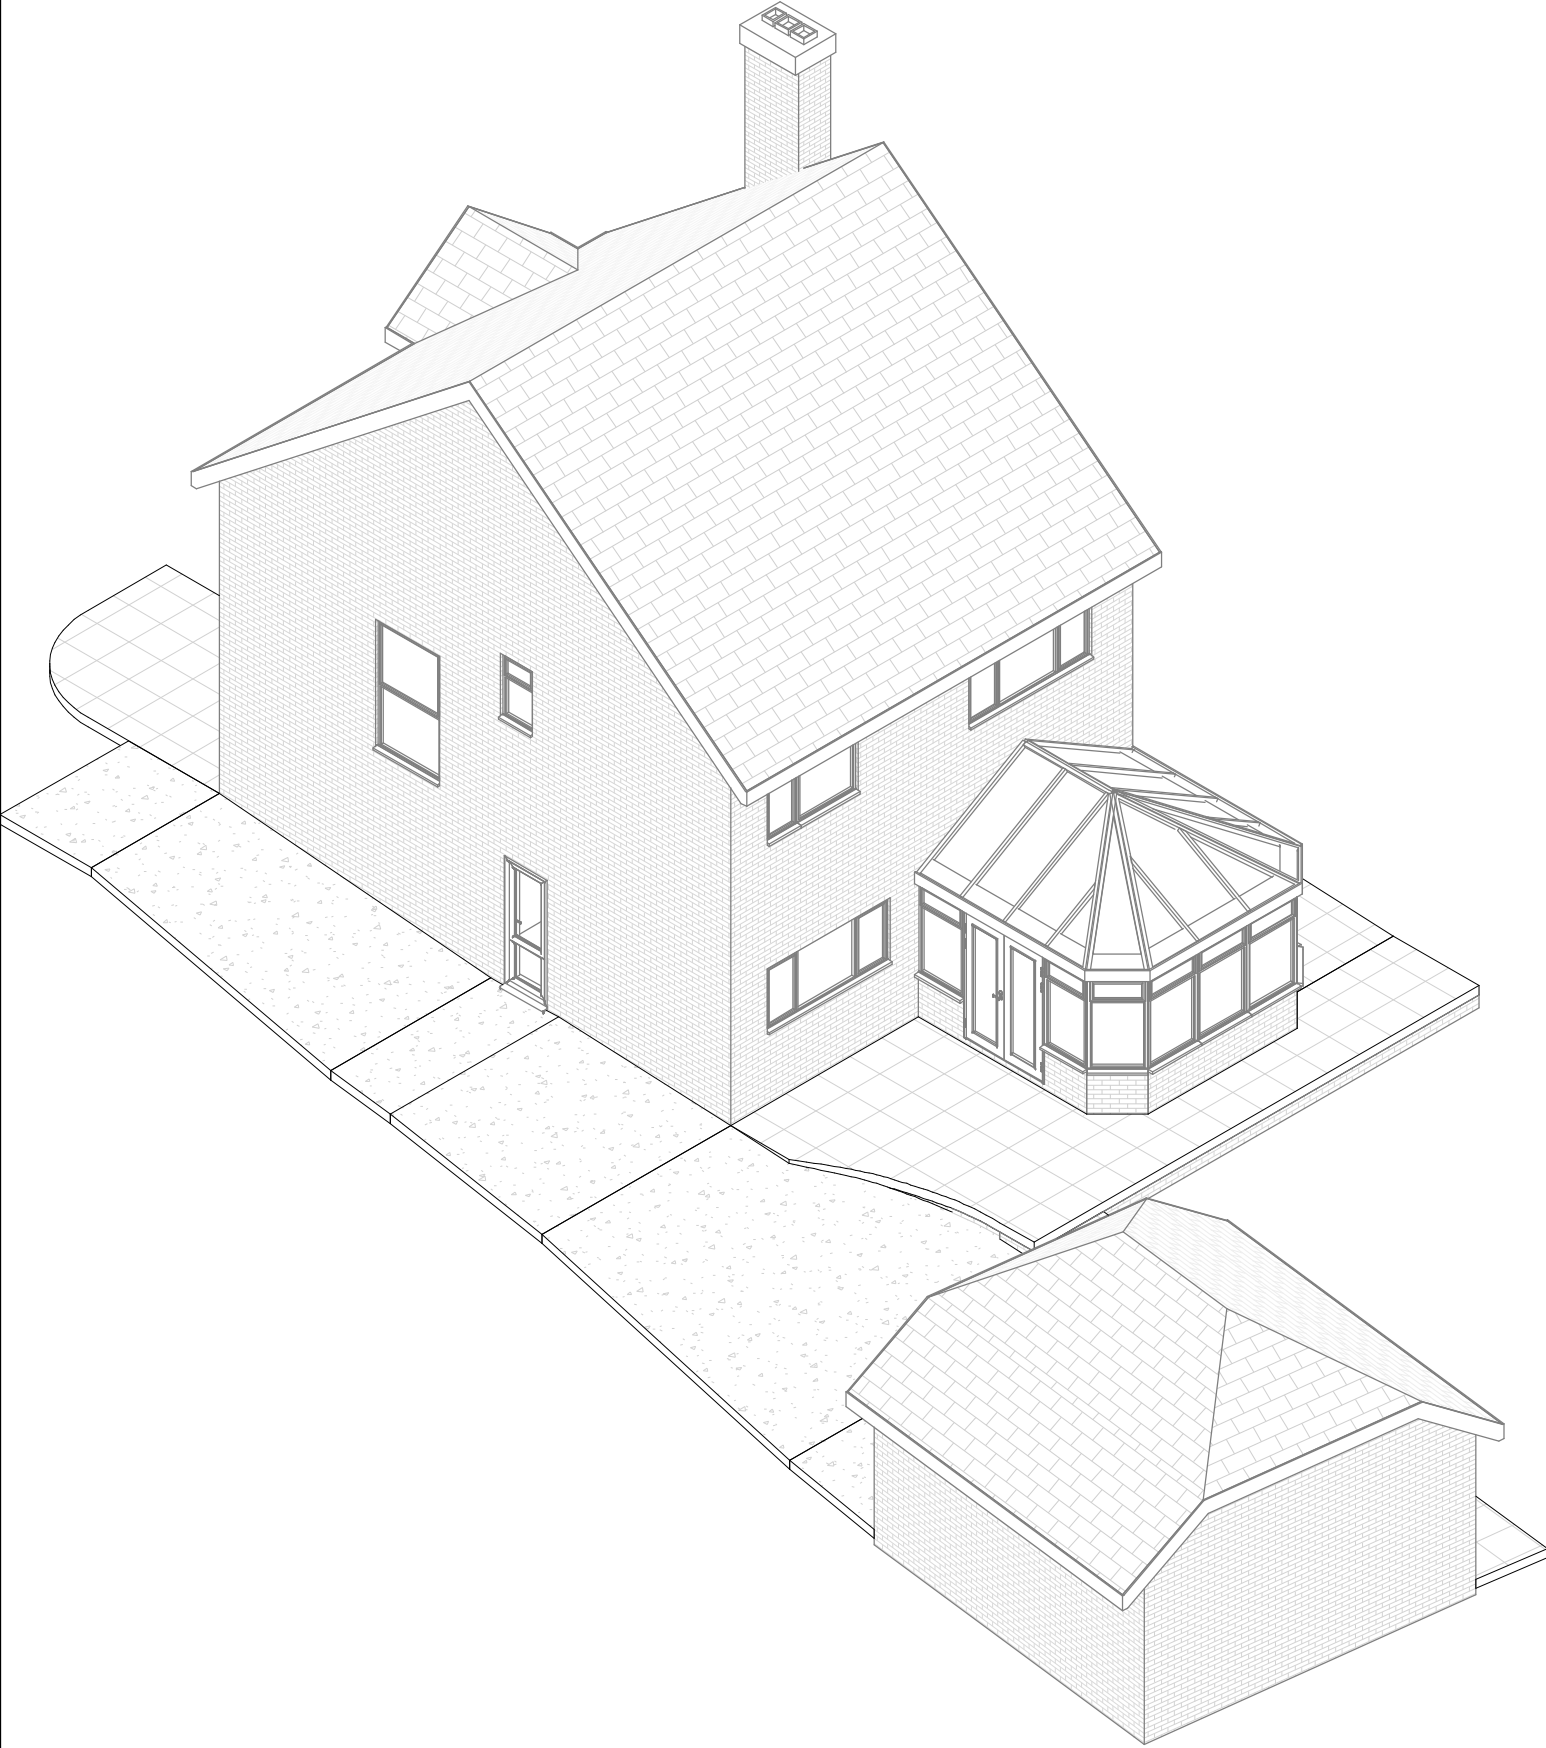

Existing 3D 3

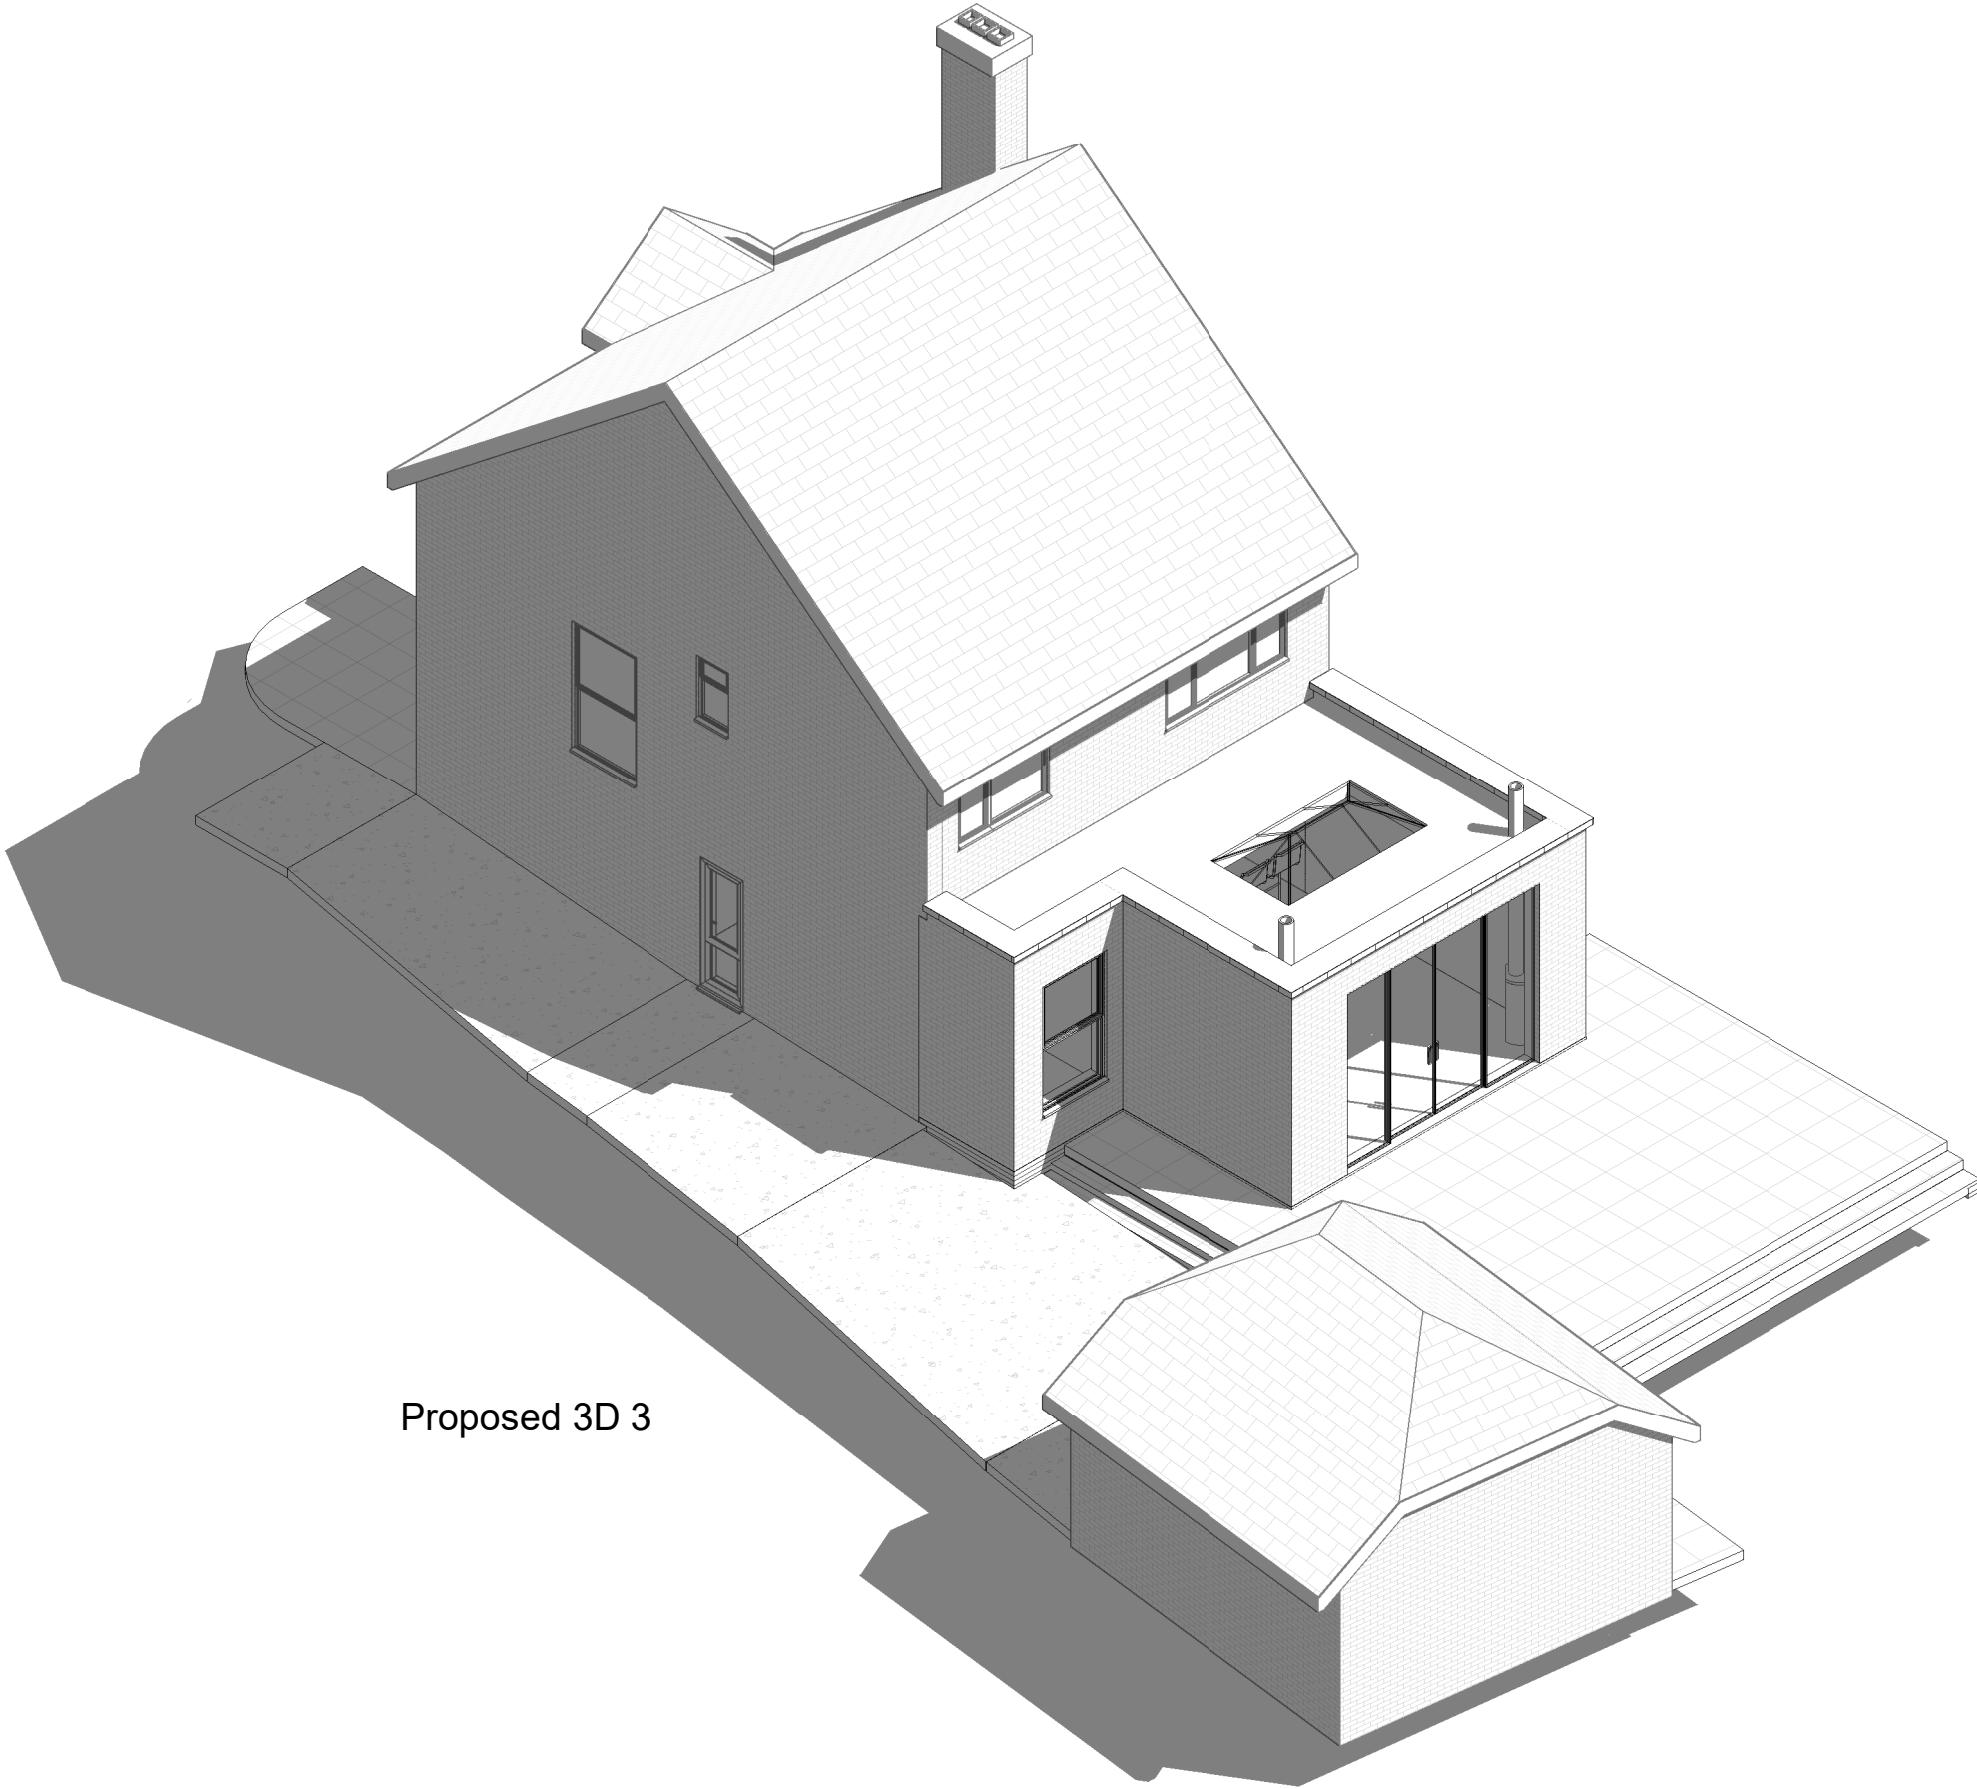

Proposed 3D 3



1:500		50
1:200		20
1:100		10
1:50		5

All measurement to be checked on site prior to any commenment

(C) Copyright of Parkers Design (Southern) Limited. Any reproduction of these drawings will require written authority from the copyright owner.

Parkers Design Limited - The Studio @ 90, PO9 2PR
www.pexd.co.uk - info@parkersdesign.com - 07776 008822

PROJECT	5 Firs Drive SO30 4QQ	CLIENT				Ponting	
		Date	Issue Date		Scale (@ A2)		
SHEET	3D 3	Drawn by	SW	DRAWING NUMBER			REV
		Checked by	SR	P 7			

PROJECT NUMBER
Project Number