


34 Cranbury Road

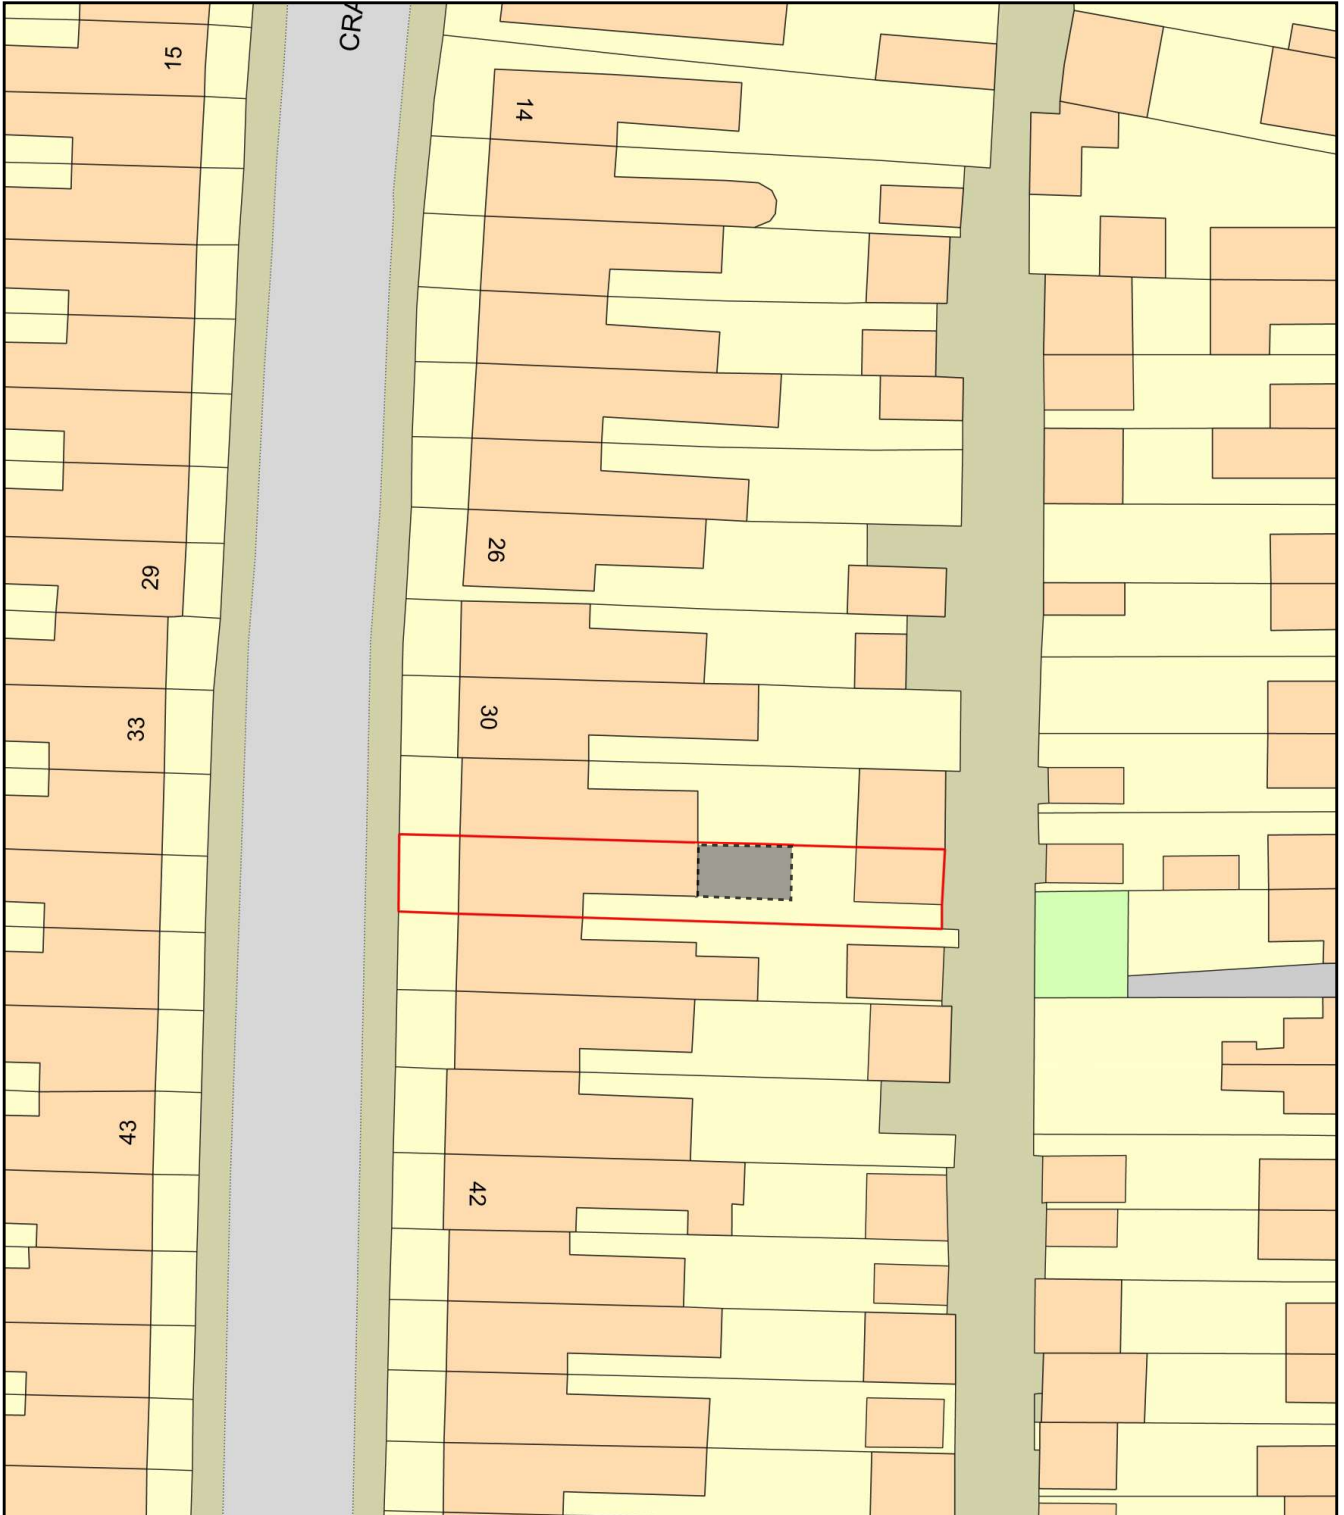

0 20
Metres



Plan Produced for: Applecore PDM

Date Produced: 02 Sep 2026

Plan Reference Number: TQRQM26016111047593

Scale: 1:500 @ A4

