
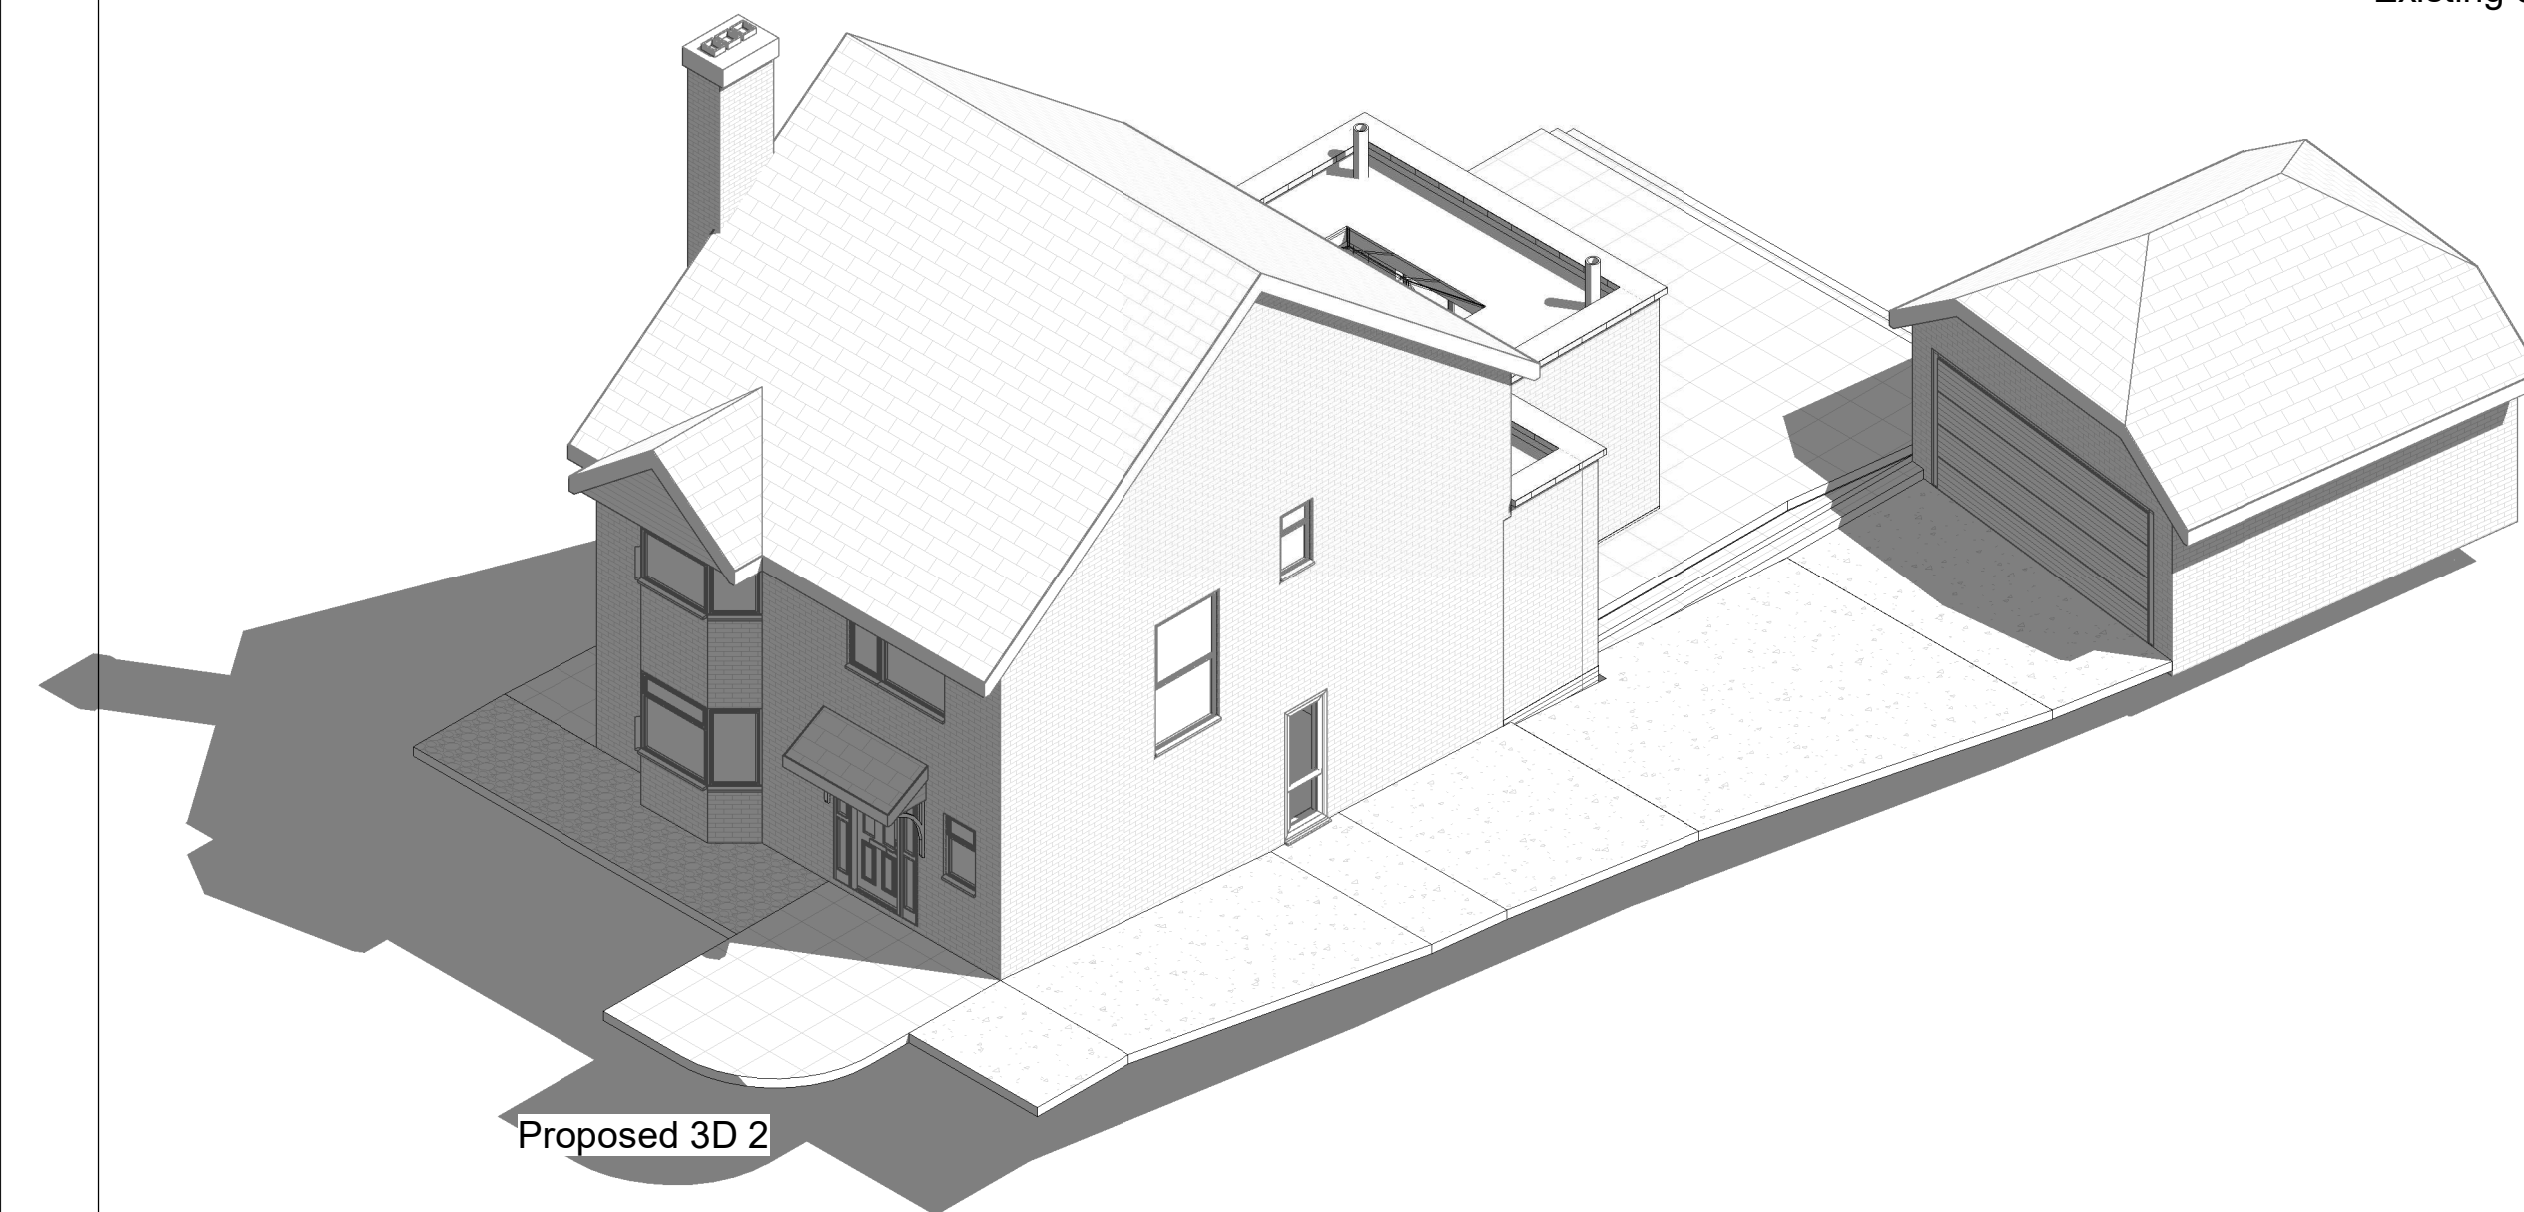


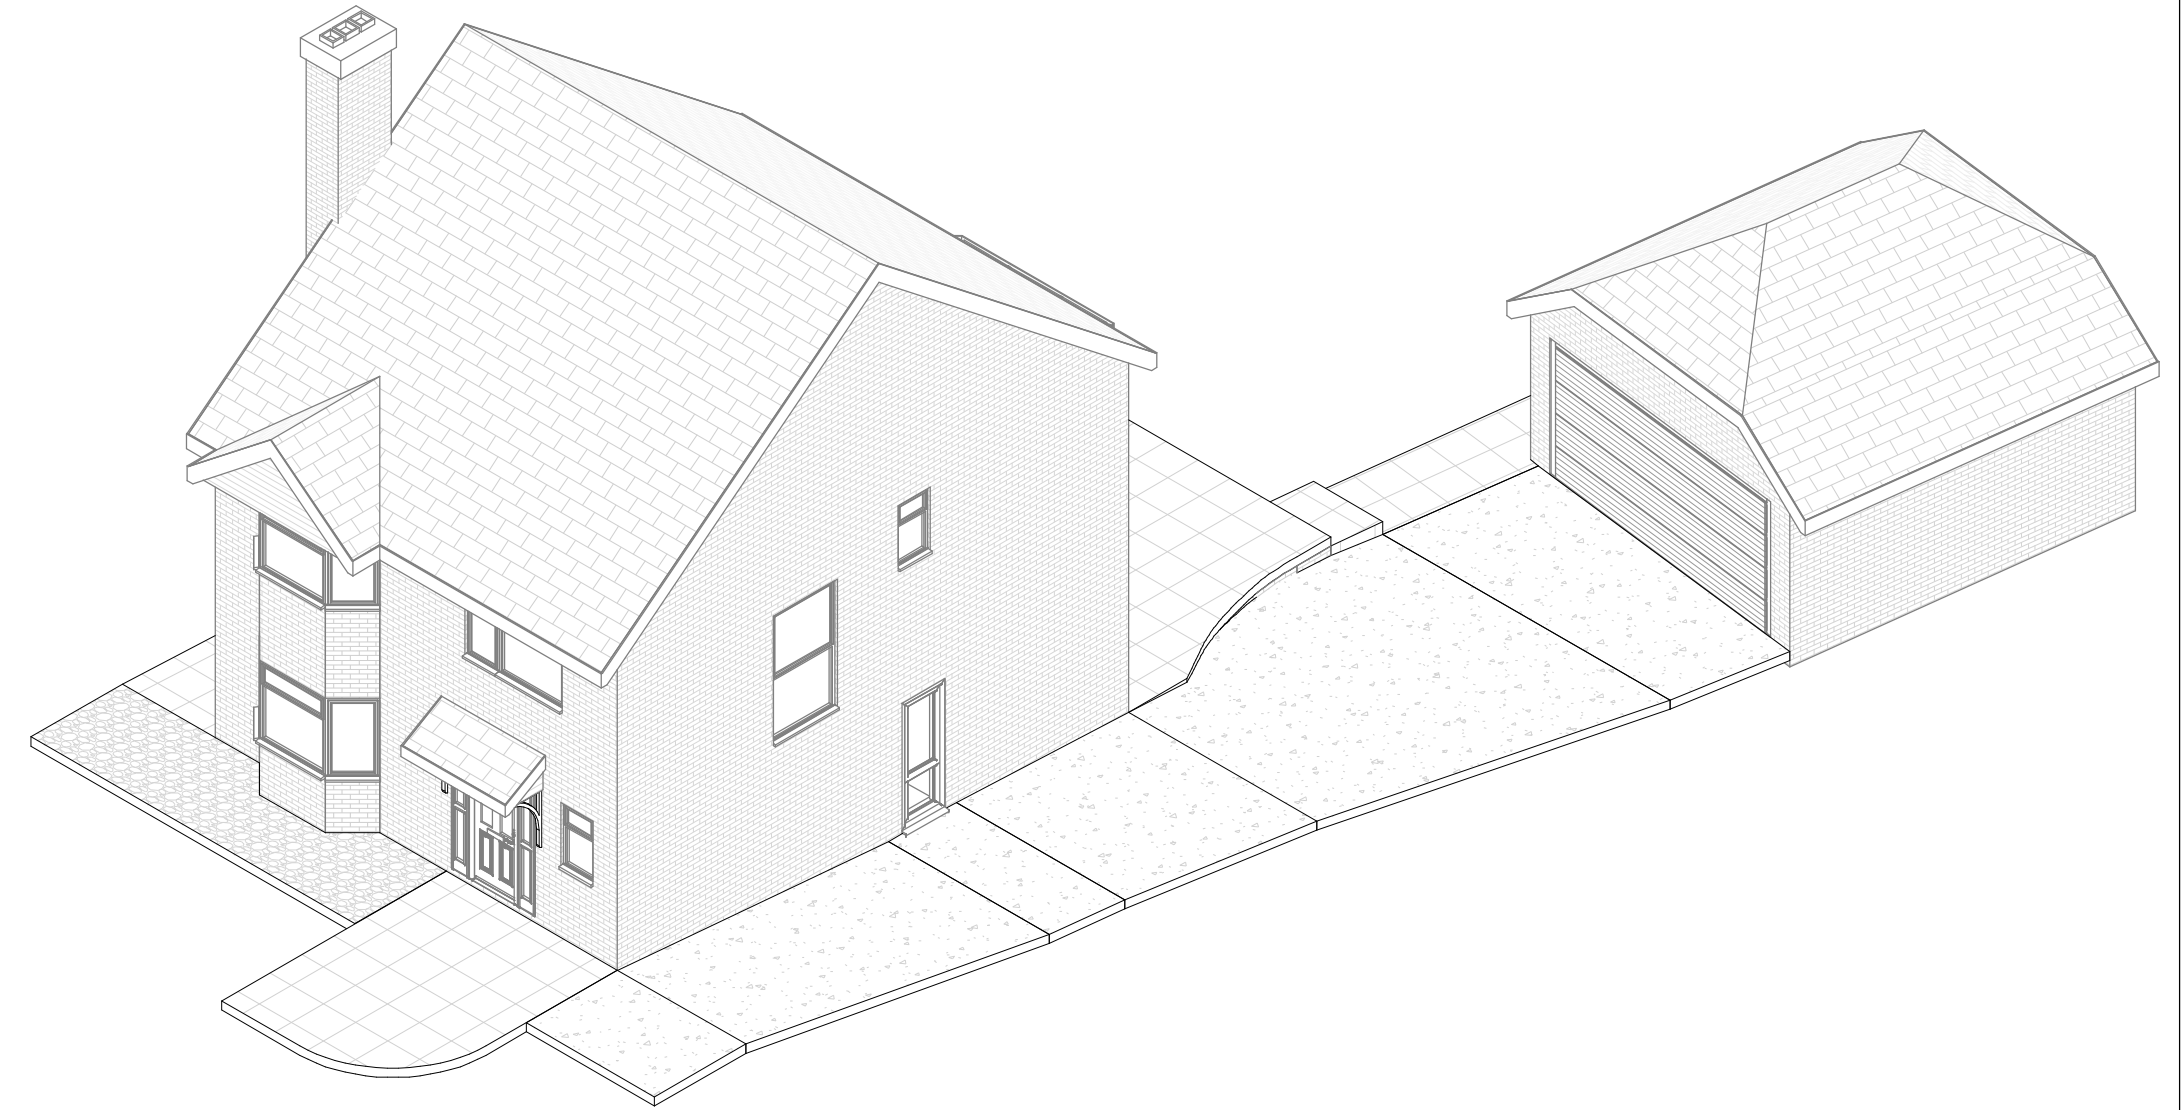

1:500							50
1:200							20
1:100							10
1:50							5

All measurement to be checked on site prior to any commenment

Parkers Design Limited - The Studio @ 90, PO9 2PR

www.pexd.co.uk - info@parkersdesign.com - 07776 008822

PROJECT	5 Firs Drive SO30 4QQ	CLIENT				Ponting	
		Date	Issue Date		Scale (@ A2)		
SHEET	3D 2	Drawn by	SW	DRAWING NUMBER			REV
		Checked by	SR	P 6			

PROJECT NUMBER

Project Number