
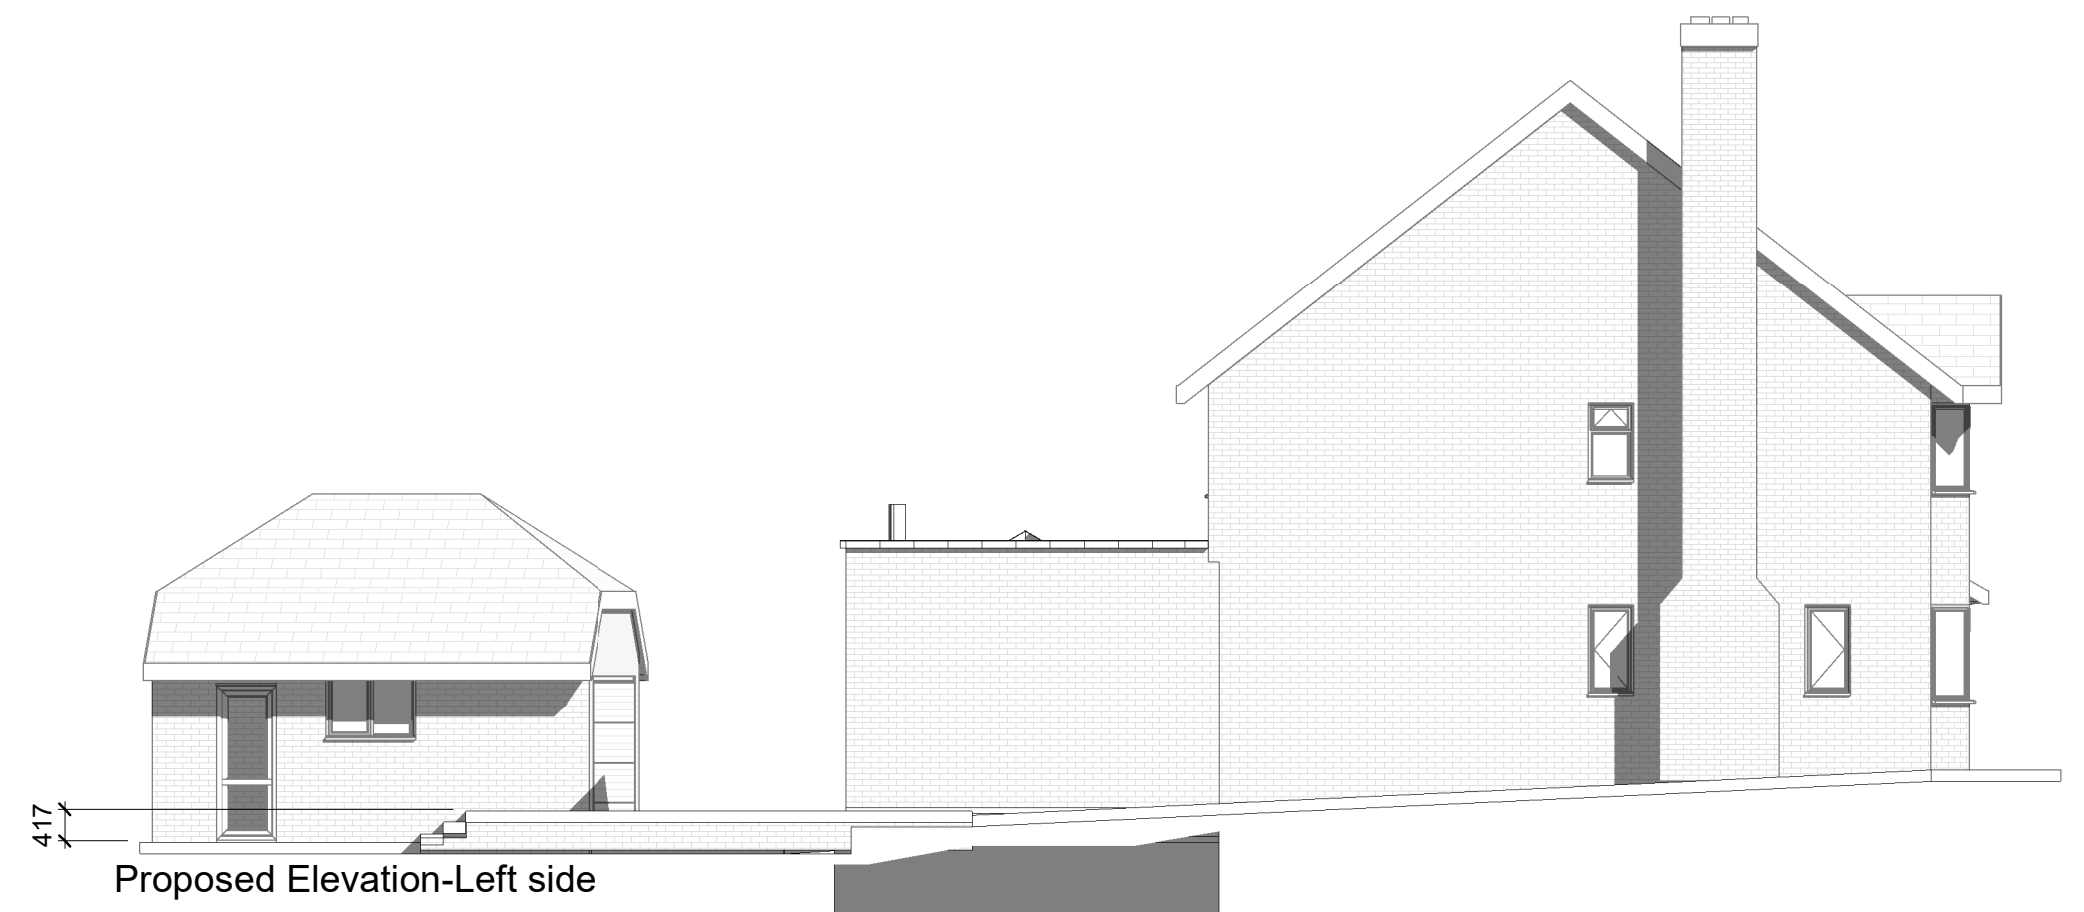


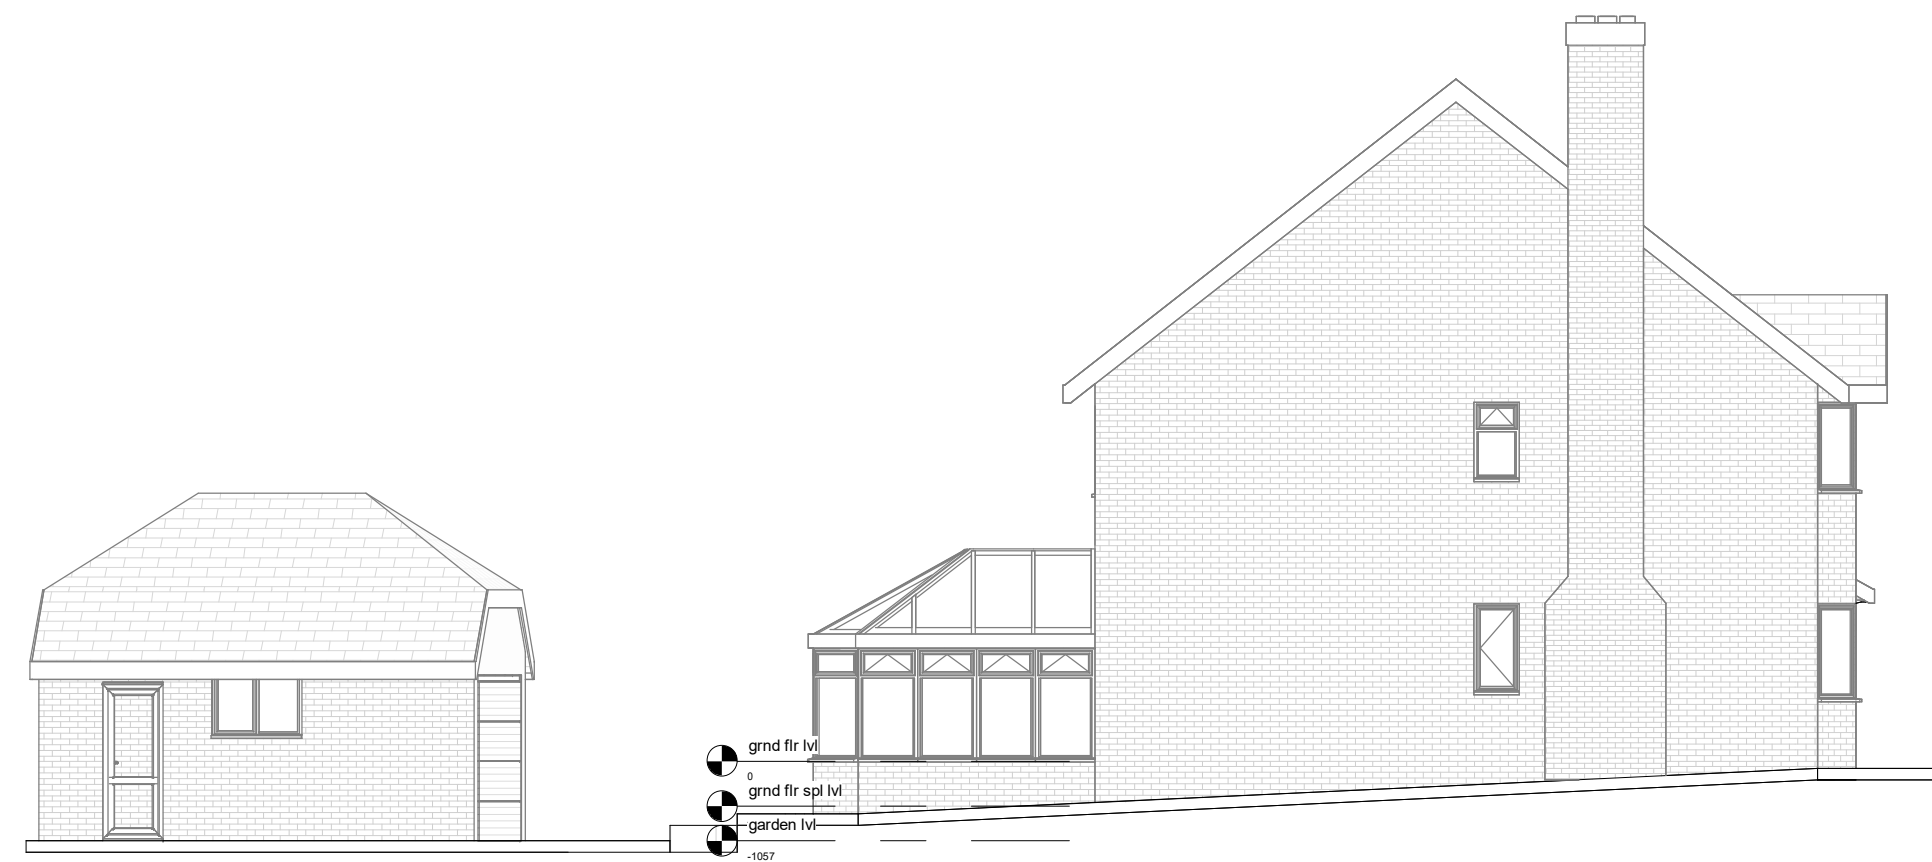

1:500							50
1:200							20
1:100							10
1:50							5

All measurement to be checked on site prior to any commenment

(C) Copyright of Parkers Design (Southern) Limited. Any reproduction of these drawings will require written authority from the copyright owner.

Parkers Design Limited - The Studio @ 90, PO9 2PR

www.pexd.co.uk - info@parkersdesign.com - 07776 008822

PROJECT	5 Firs Drive SO30 4QQ
---------	--------------------------

SHEET	Elevations-Right/Left side
-------	----------------------------

CLIENT	Ponting
--------	---------

Date	Issue Date	Scale (@ A2) 1 : 100
------	------------	----------------------

Drawn by	SW	DRAWING NUMBER
----------	----	----------------

Checked by	SR	P 4
------------	----	-----

REV

PROJECT NUMBER

Project Number