



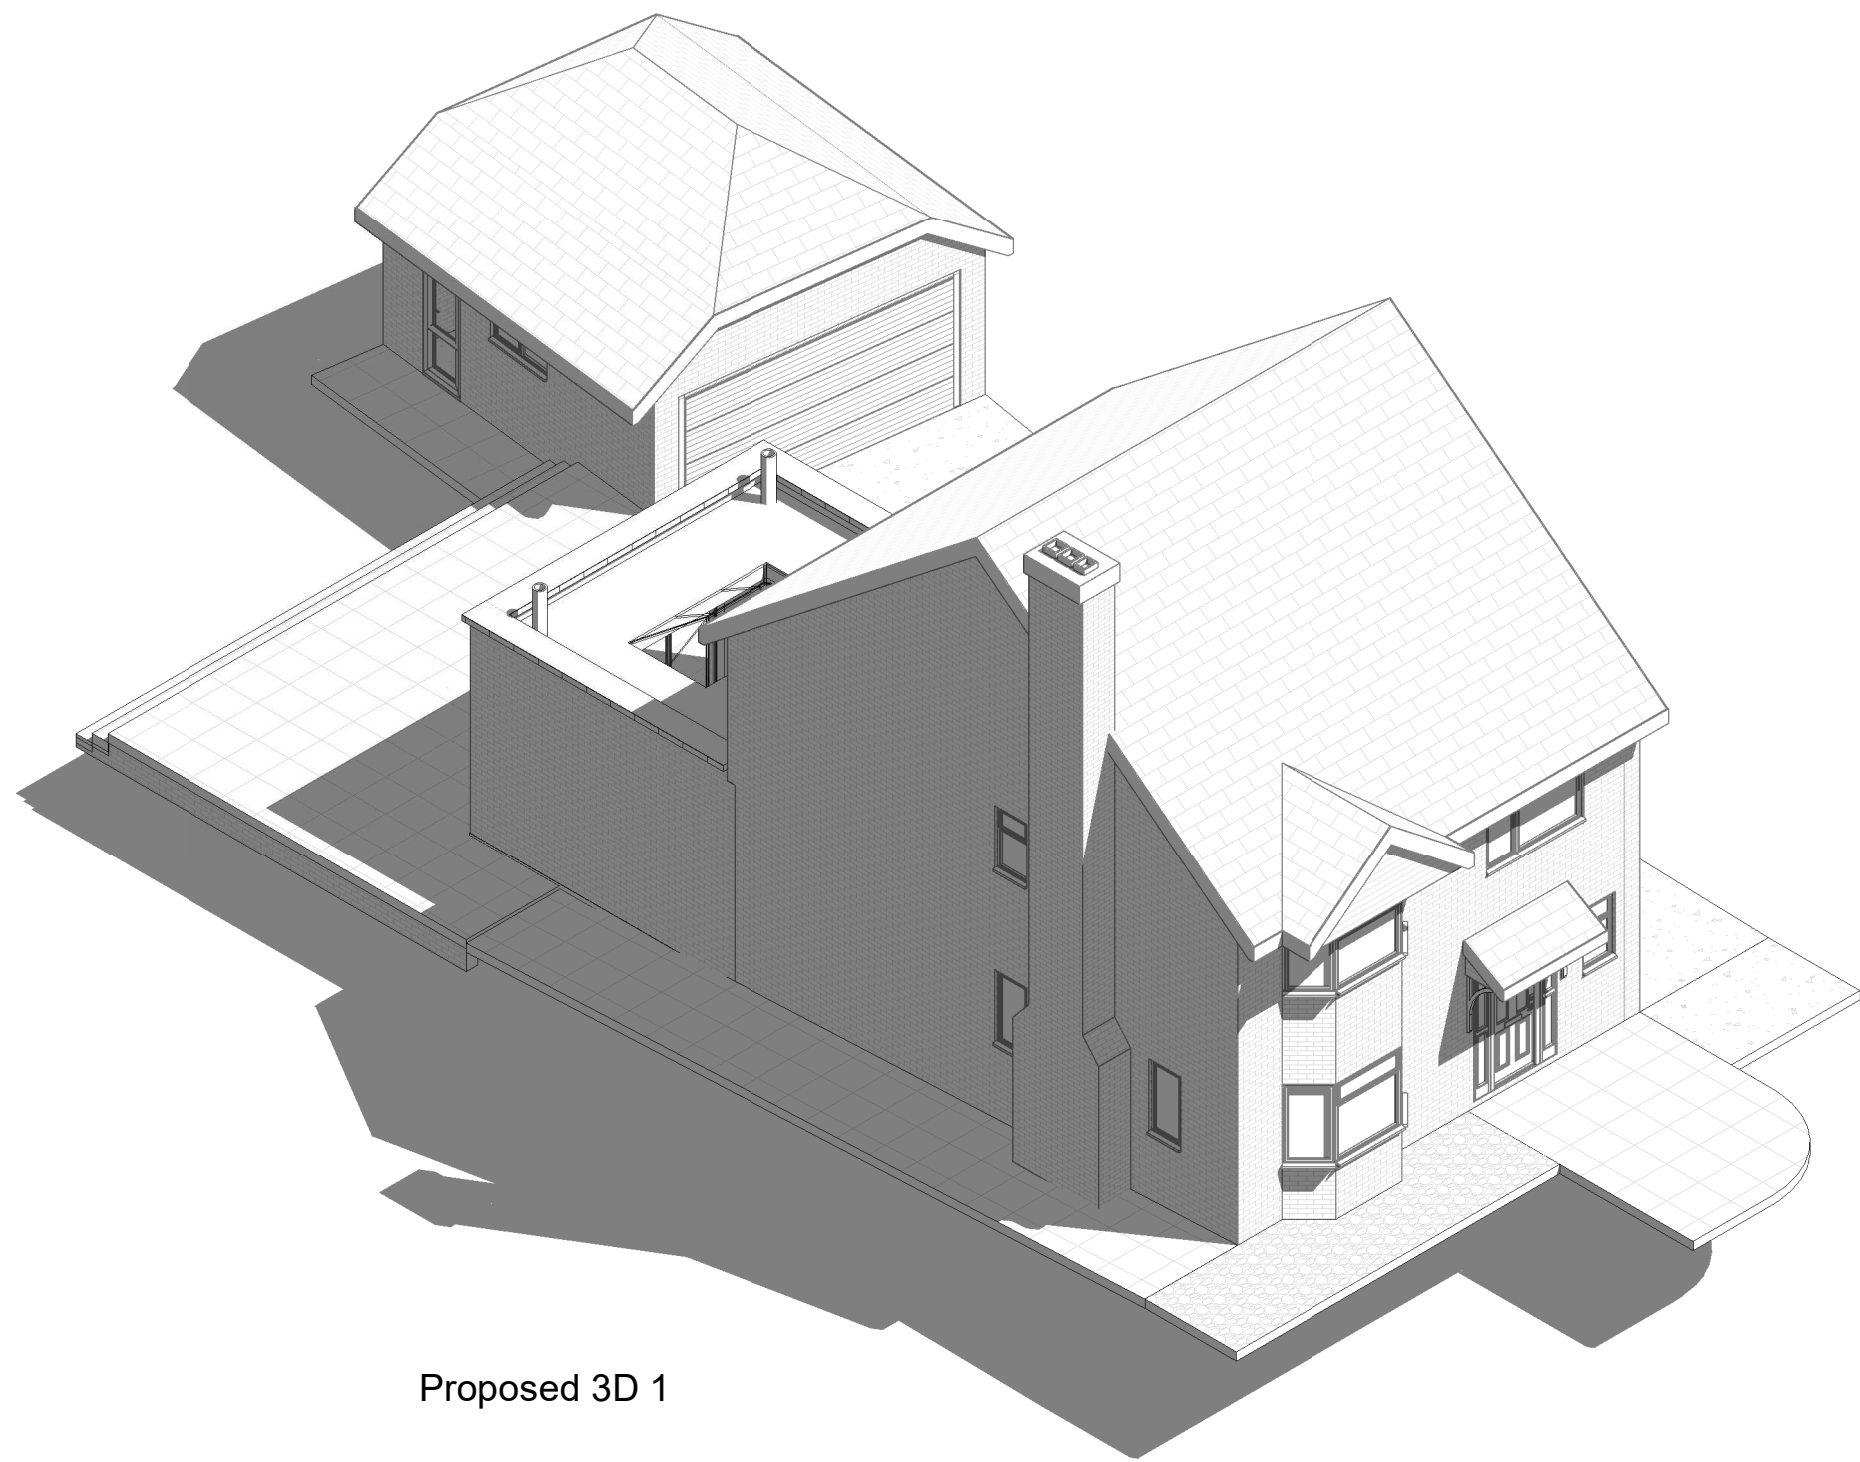

Proposed 3D 1

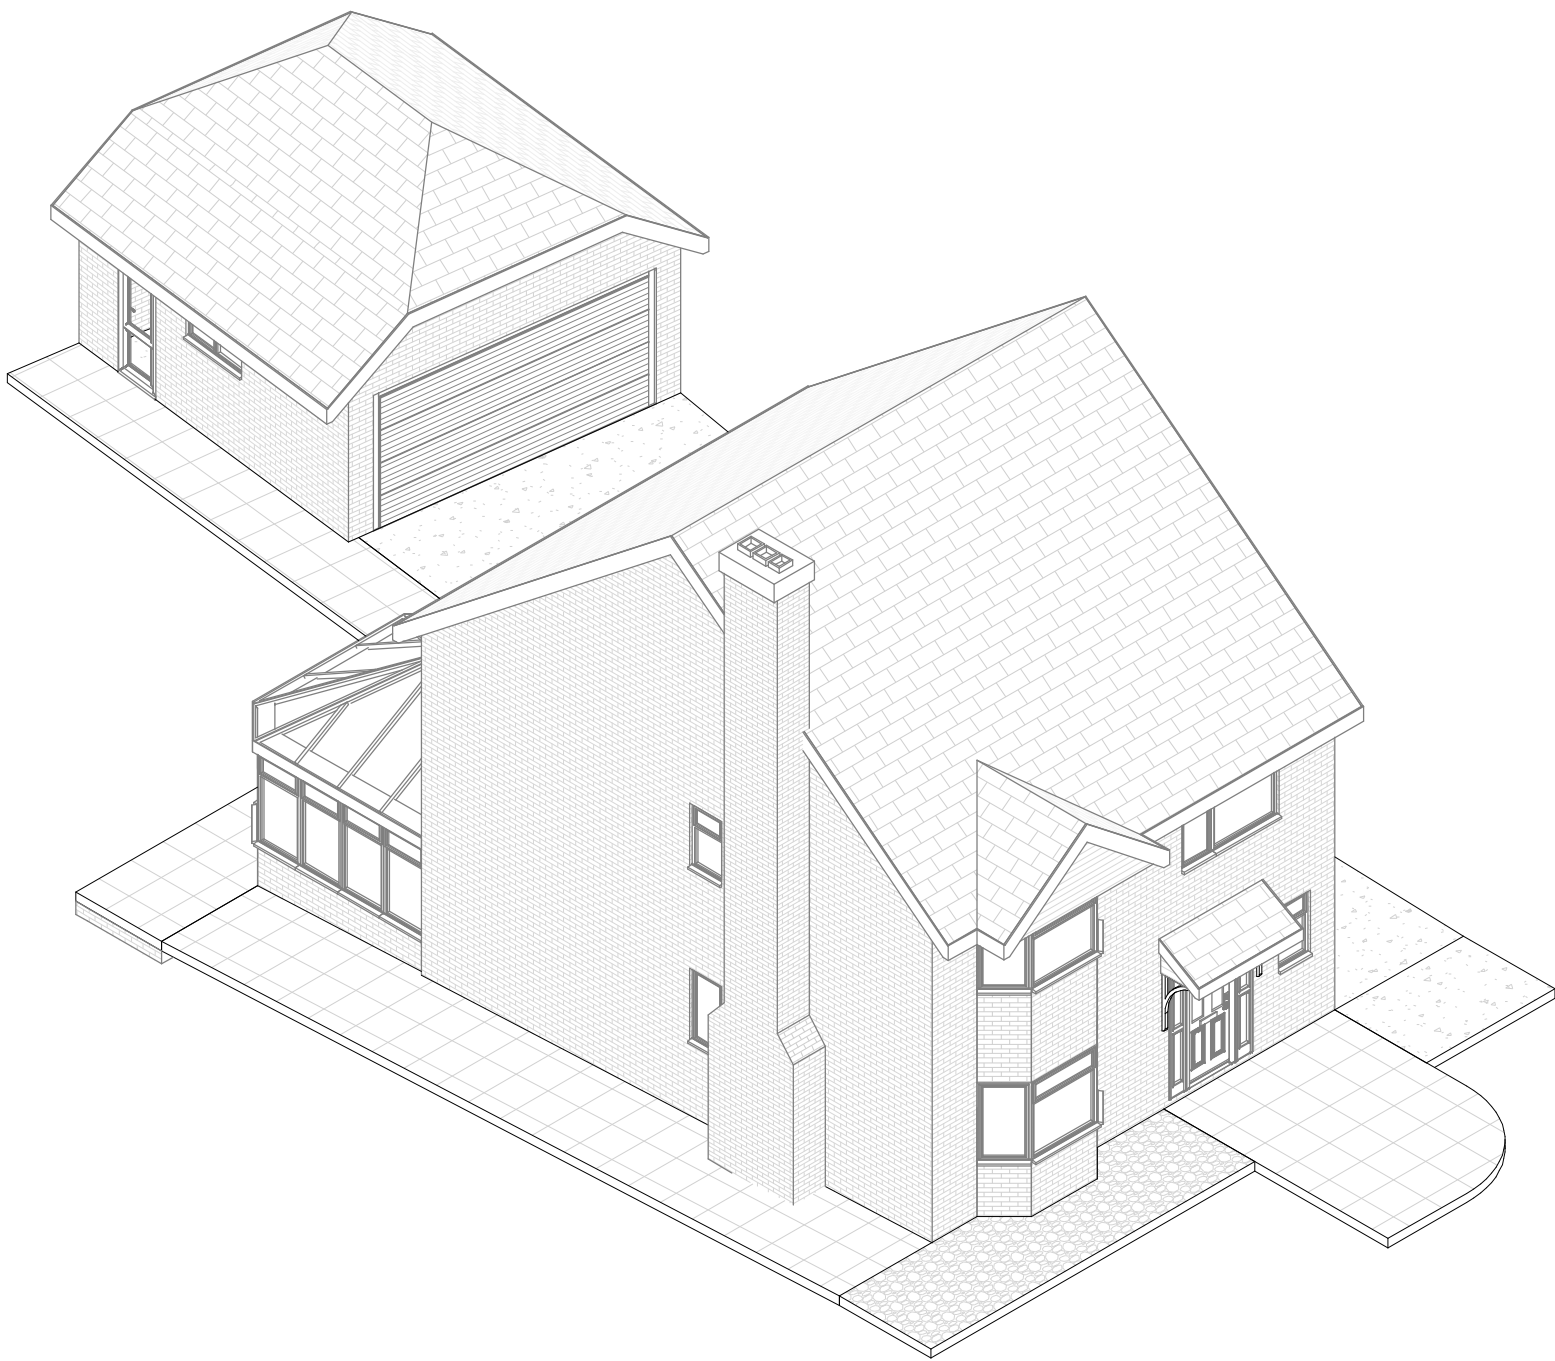

Existing 3D 1

1:500		50
1:200		20
1:100		10
1:50		5

All measurement to be checked on site prior to any commenment

(C) Copyright of Parkers Design (Southern) Limited. Any reproduction of these drawings will require written authority from the copyright owner.

Parkers Design Limited - The Studio @ 90, PO9 2PR

www.pexd.co.uk - info@parkersdesign.com - 07776 008822

PROJECT	5 Firs Drive SO30 4QQ			
	CLIENT Ponting			
	Date	Issue Date	Scale (@ A2)	
	Drawn by	SW	DRAWING NUMBER	
SHEET	3D 1			REV
	Checked by	SR	P 5	

PROJECT NUMBER
Project Number