



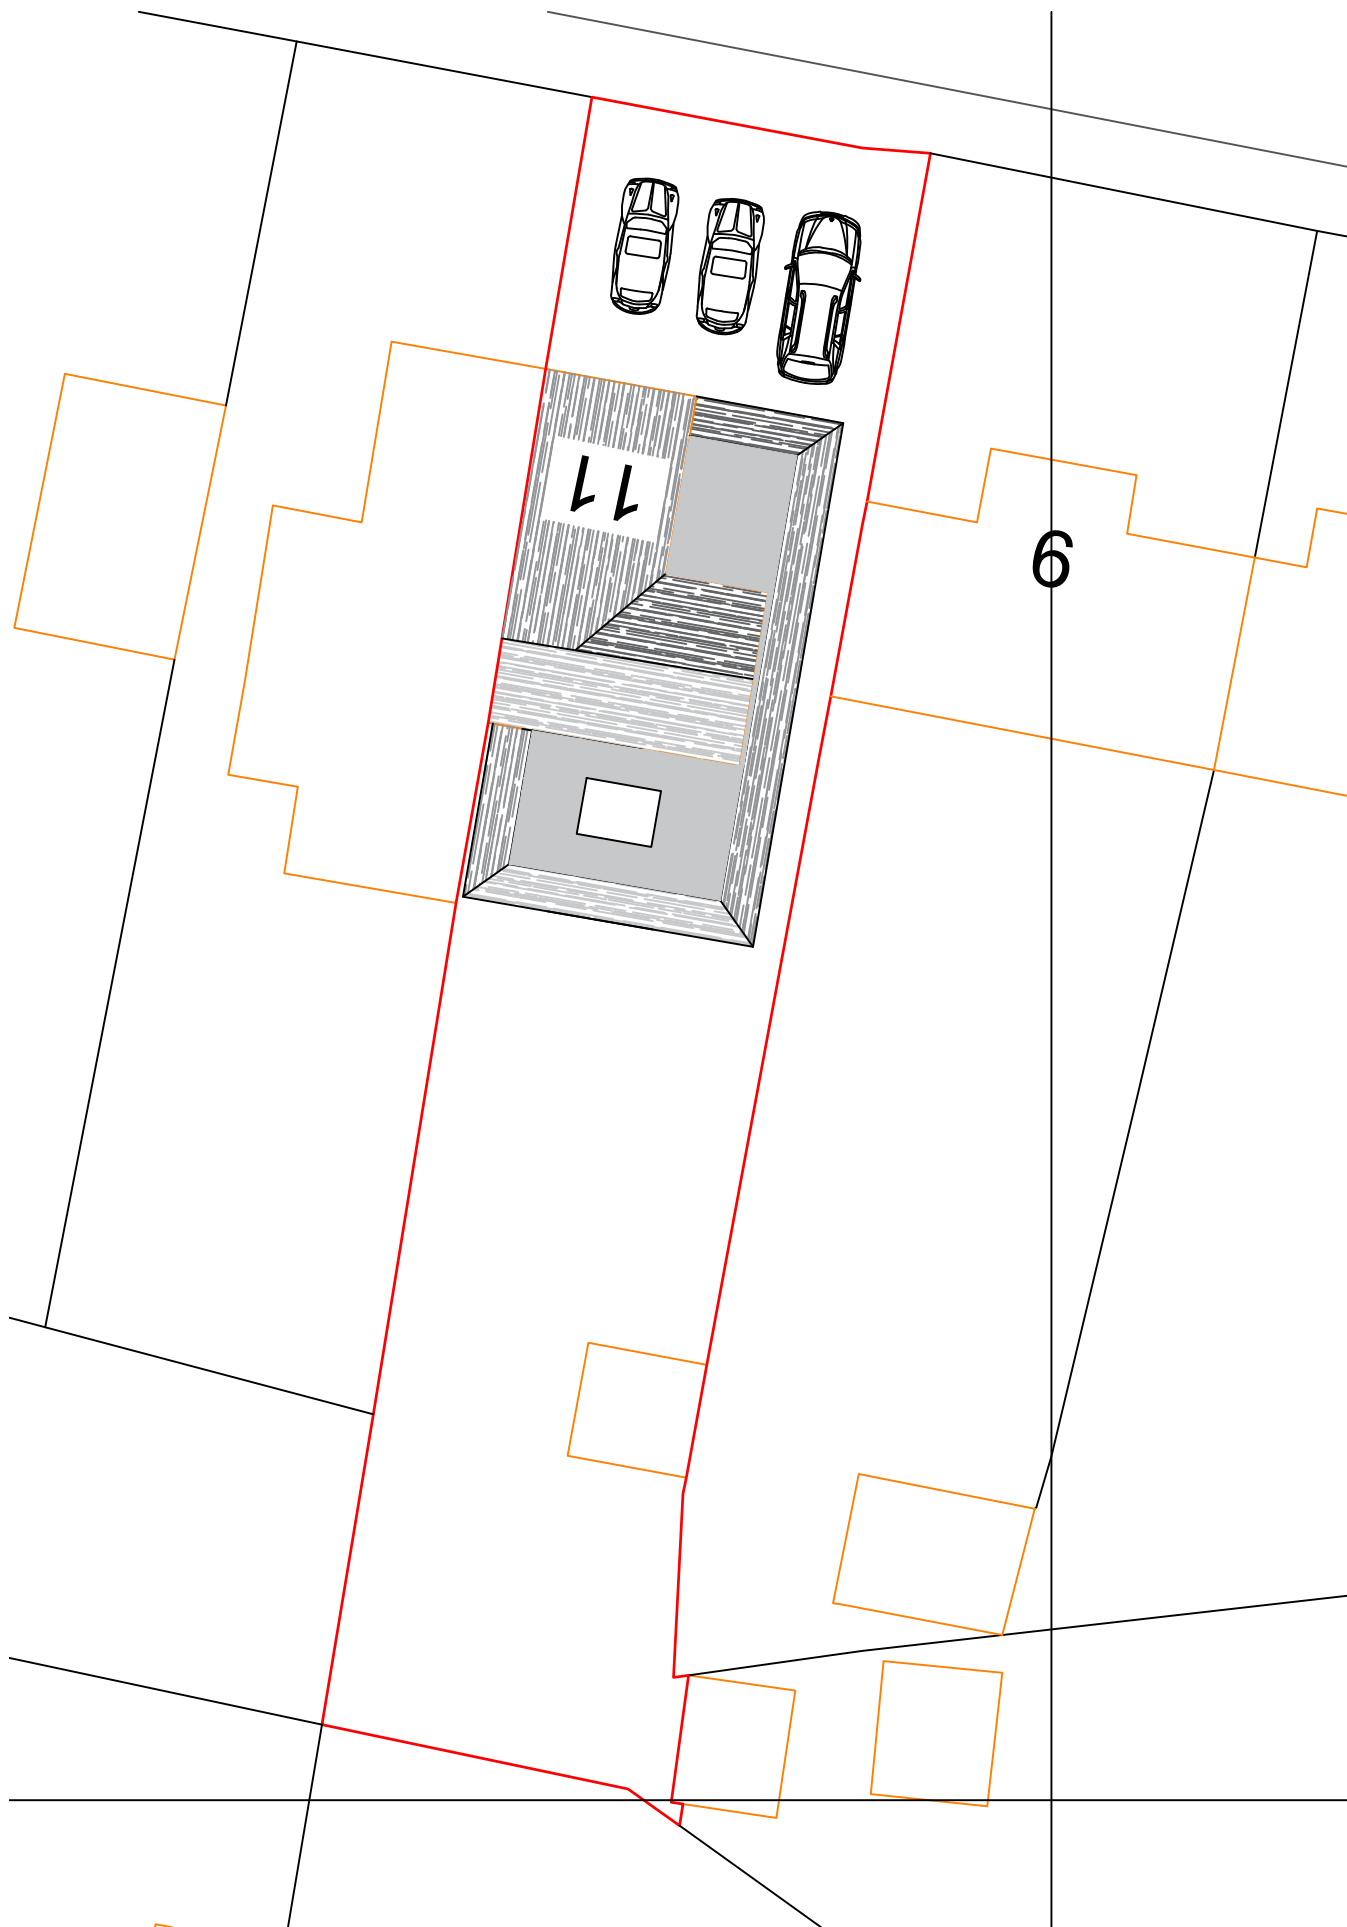

PROPOSED BLOCK PLAN 1 : 200

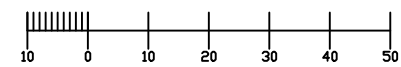

LOCATION PLAN 1 : 1250

PLANNING

Rev	Revision note	Date	Drwn	Chkd
-----	---------------	------	------	------

D. A. Associates incorporated in the UK	Avebury House St Peter St Winchester SO23 8BN	Tel. 07947 499279 Email: dave@daassociates.biz	Drawn.	Date. 19.08.26	Scale. 1 : 100 (A3)
			Project. 11 O'Connell Road Eastleigh		
			Dwg No. 26/970/100	Rev. -	Title. Plans