



BOUNDARY LINE

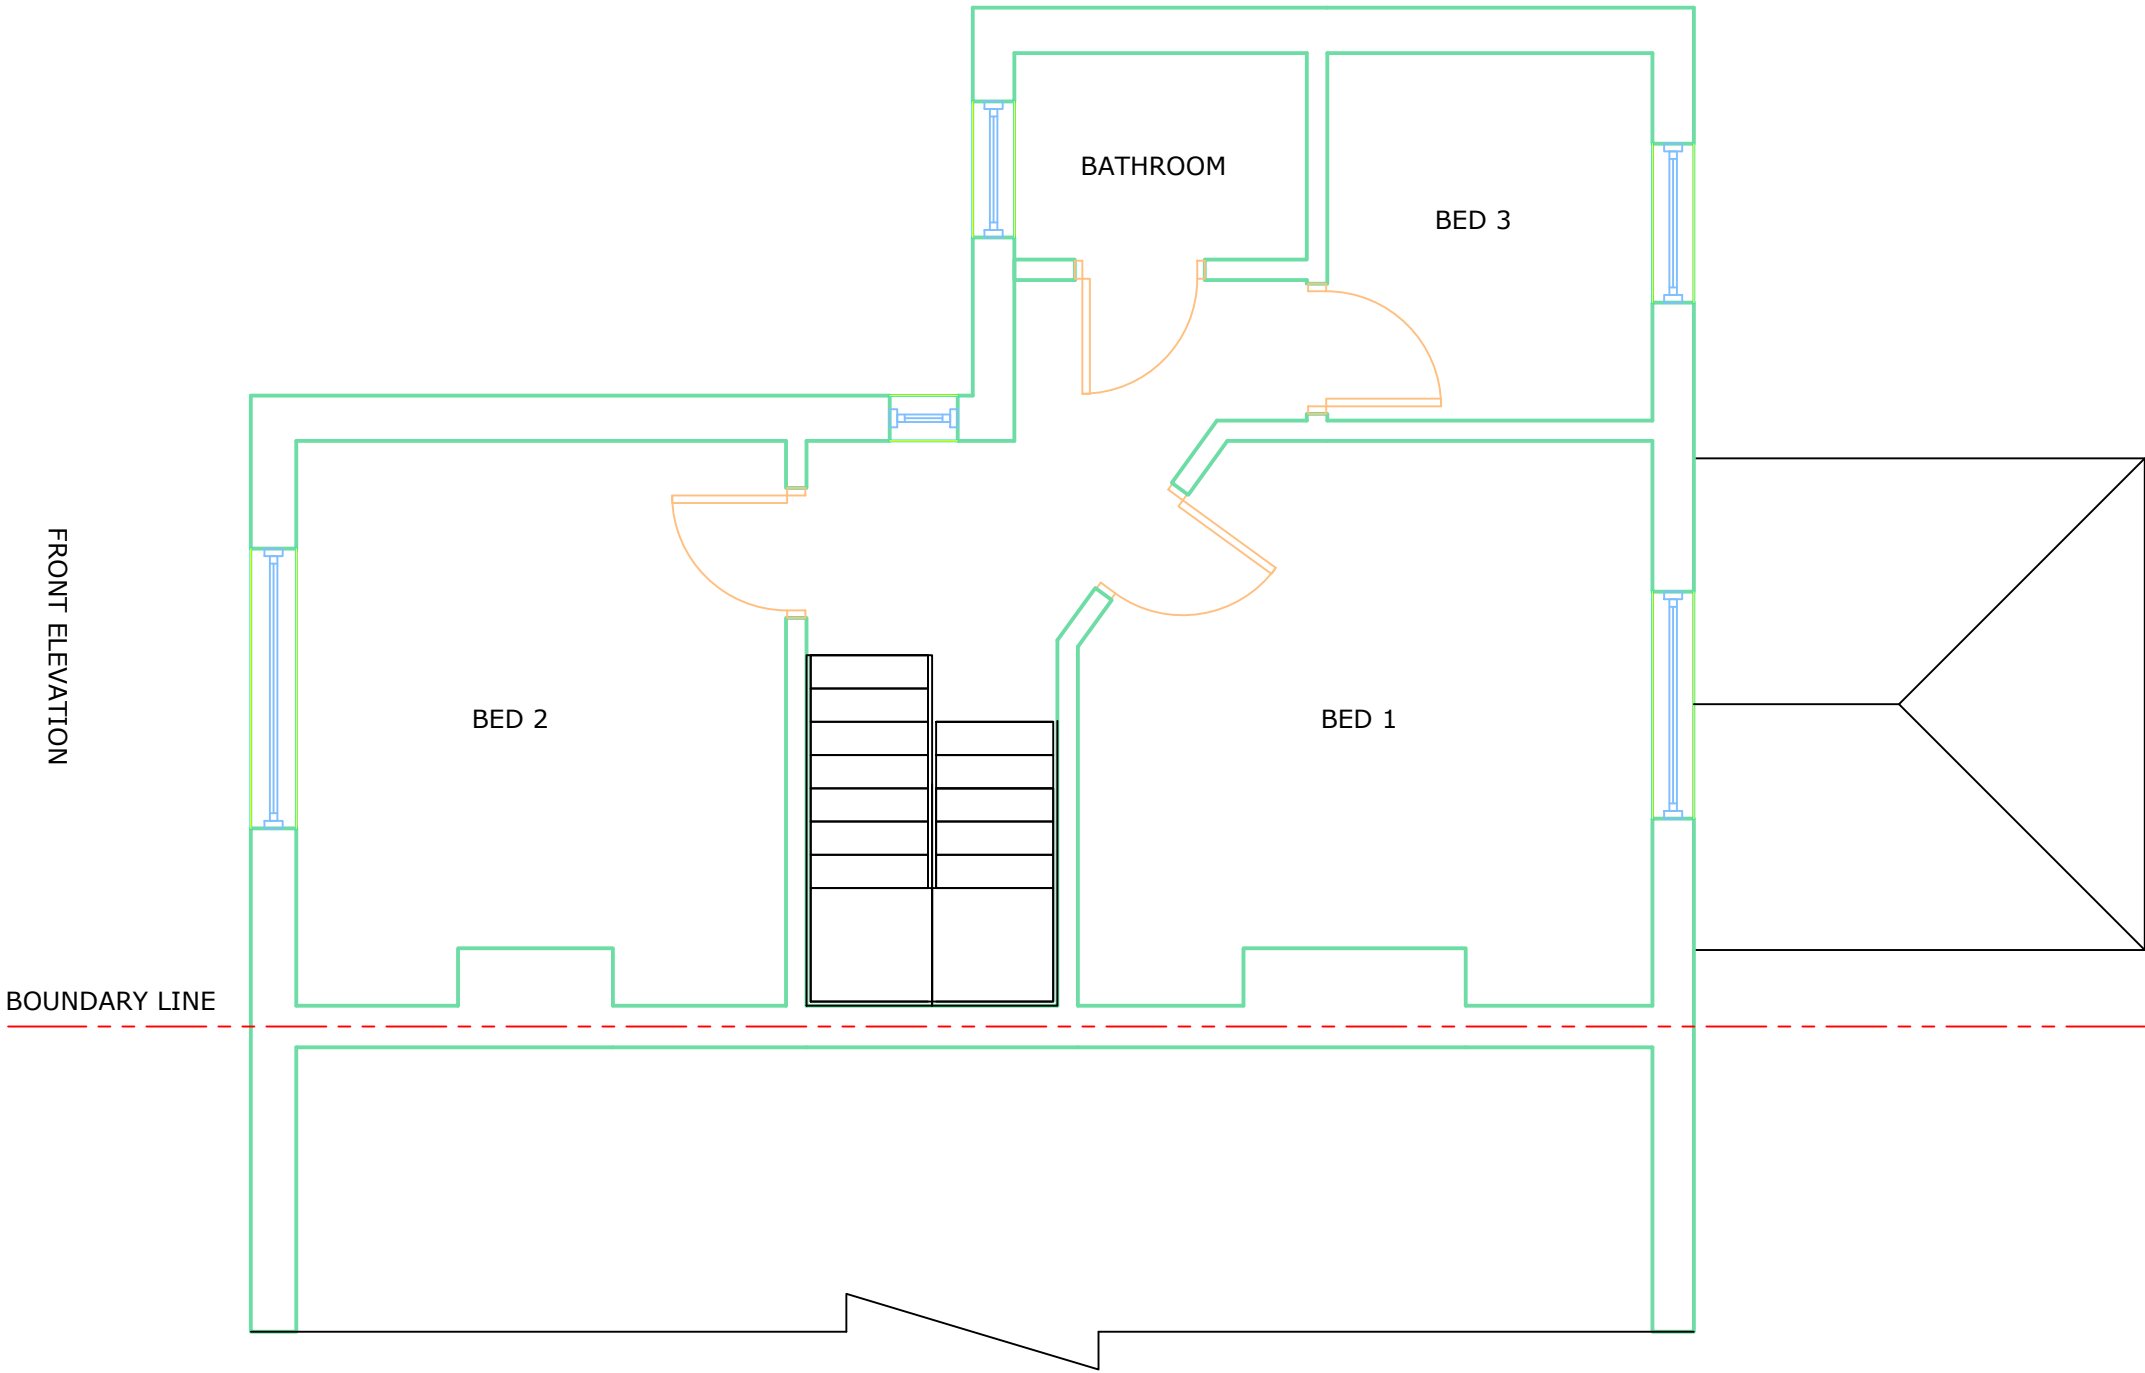

BOUNDARY LINE

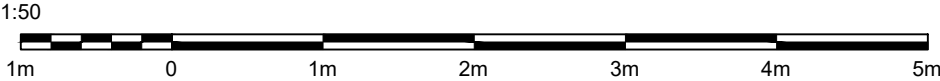

Rev	Revision note	Date	Drwn	Chkd
-		-	-	-

D. A. Associates Architectural & Planning	Avebury House St Peter St Winchester SO23 8BN	Tel. 07947 499279 Email: dave@daassociates.biz	Drawn.	Date.	Scale.
				19.08.26	1 : 50 (A3)
			Project. 11 O'Connell Road Eastleigh	Title. Existing FF Plans Dwg No. 26/970/106	Rev. -