


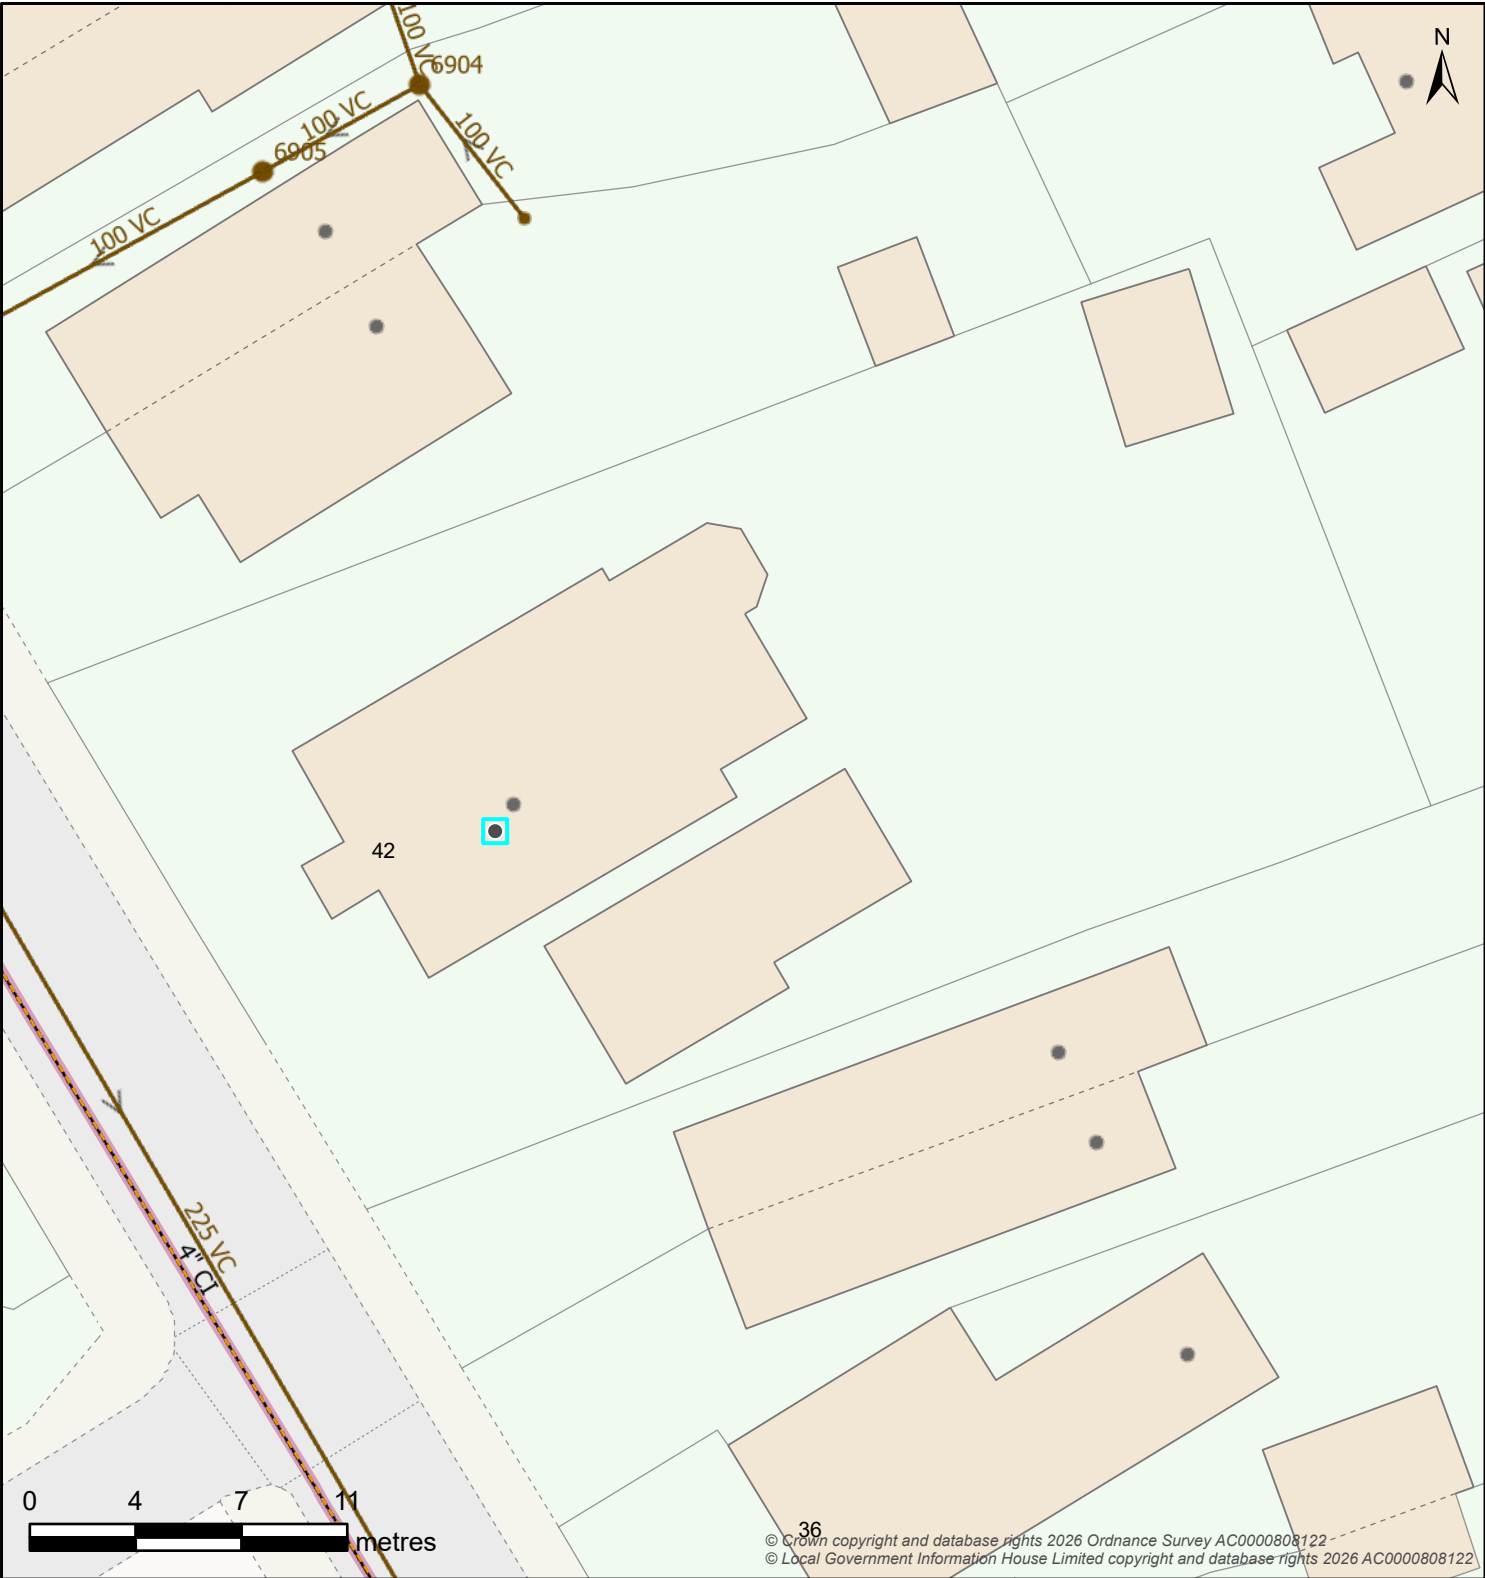

© Crown copyright and database rights 2026 Ordnance Survey AC0000808122
© Local Government Information House Limited copyright and database rights 2026 AC0000808122

Controllable Valve			Flow Control			Inlet-Outfall	
Manhole							
Outfall Headworks		Overflow Chamber		Pipe Bridge		Pumping Station	
Sewer Level Monitor		Storage		Treatment Works		Weir	
Wastewater Pipe				Wastewater Use		Developer Services	
						Wastewater Area	

Map Title: DSA000057234 GIS

Printed By: Kelly.Donaldson
Date Printed: 03/09/2026
Map Scale: 250

The information provided is believed to be correct but is provided on an 'as is' basis and without any warranty or condition express or implied, statutory or otherwise as to its quality or fitness for purpose. Actual positions of assets should always be determined on site.

