


Existing Site / Block Plan

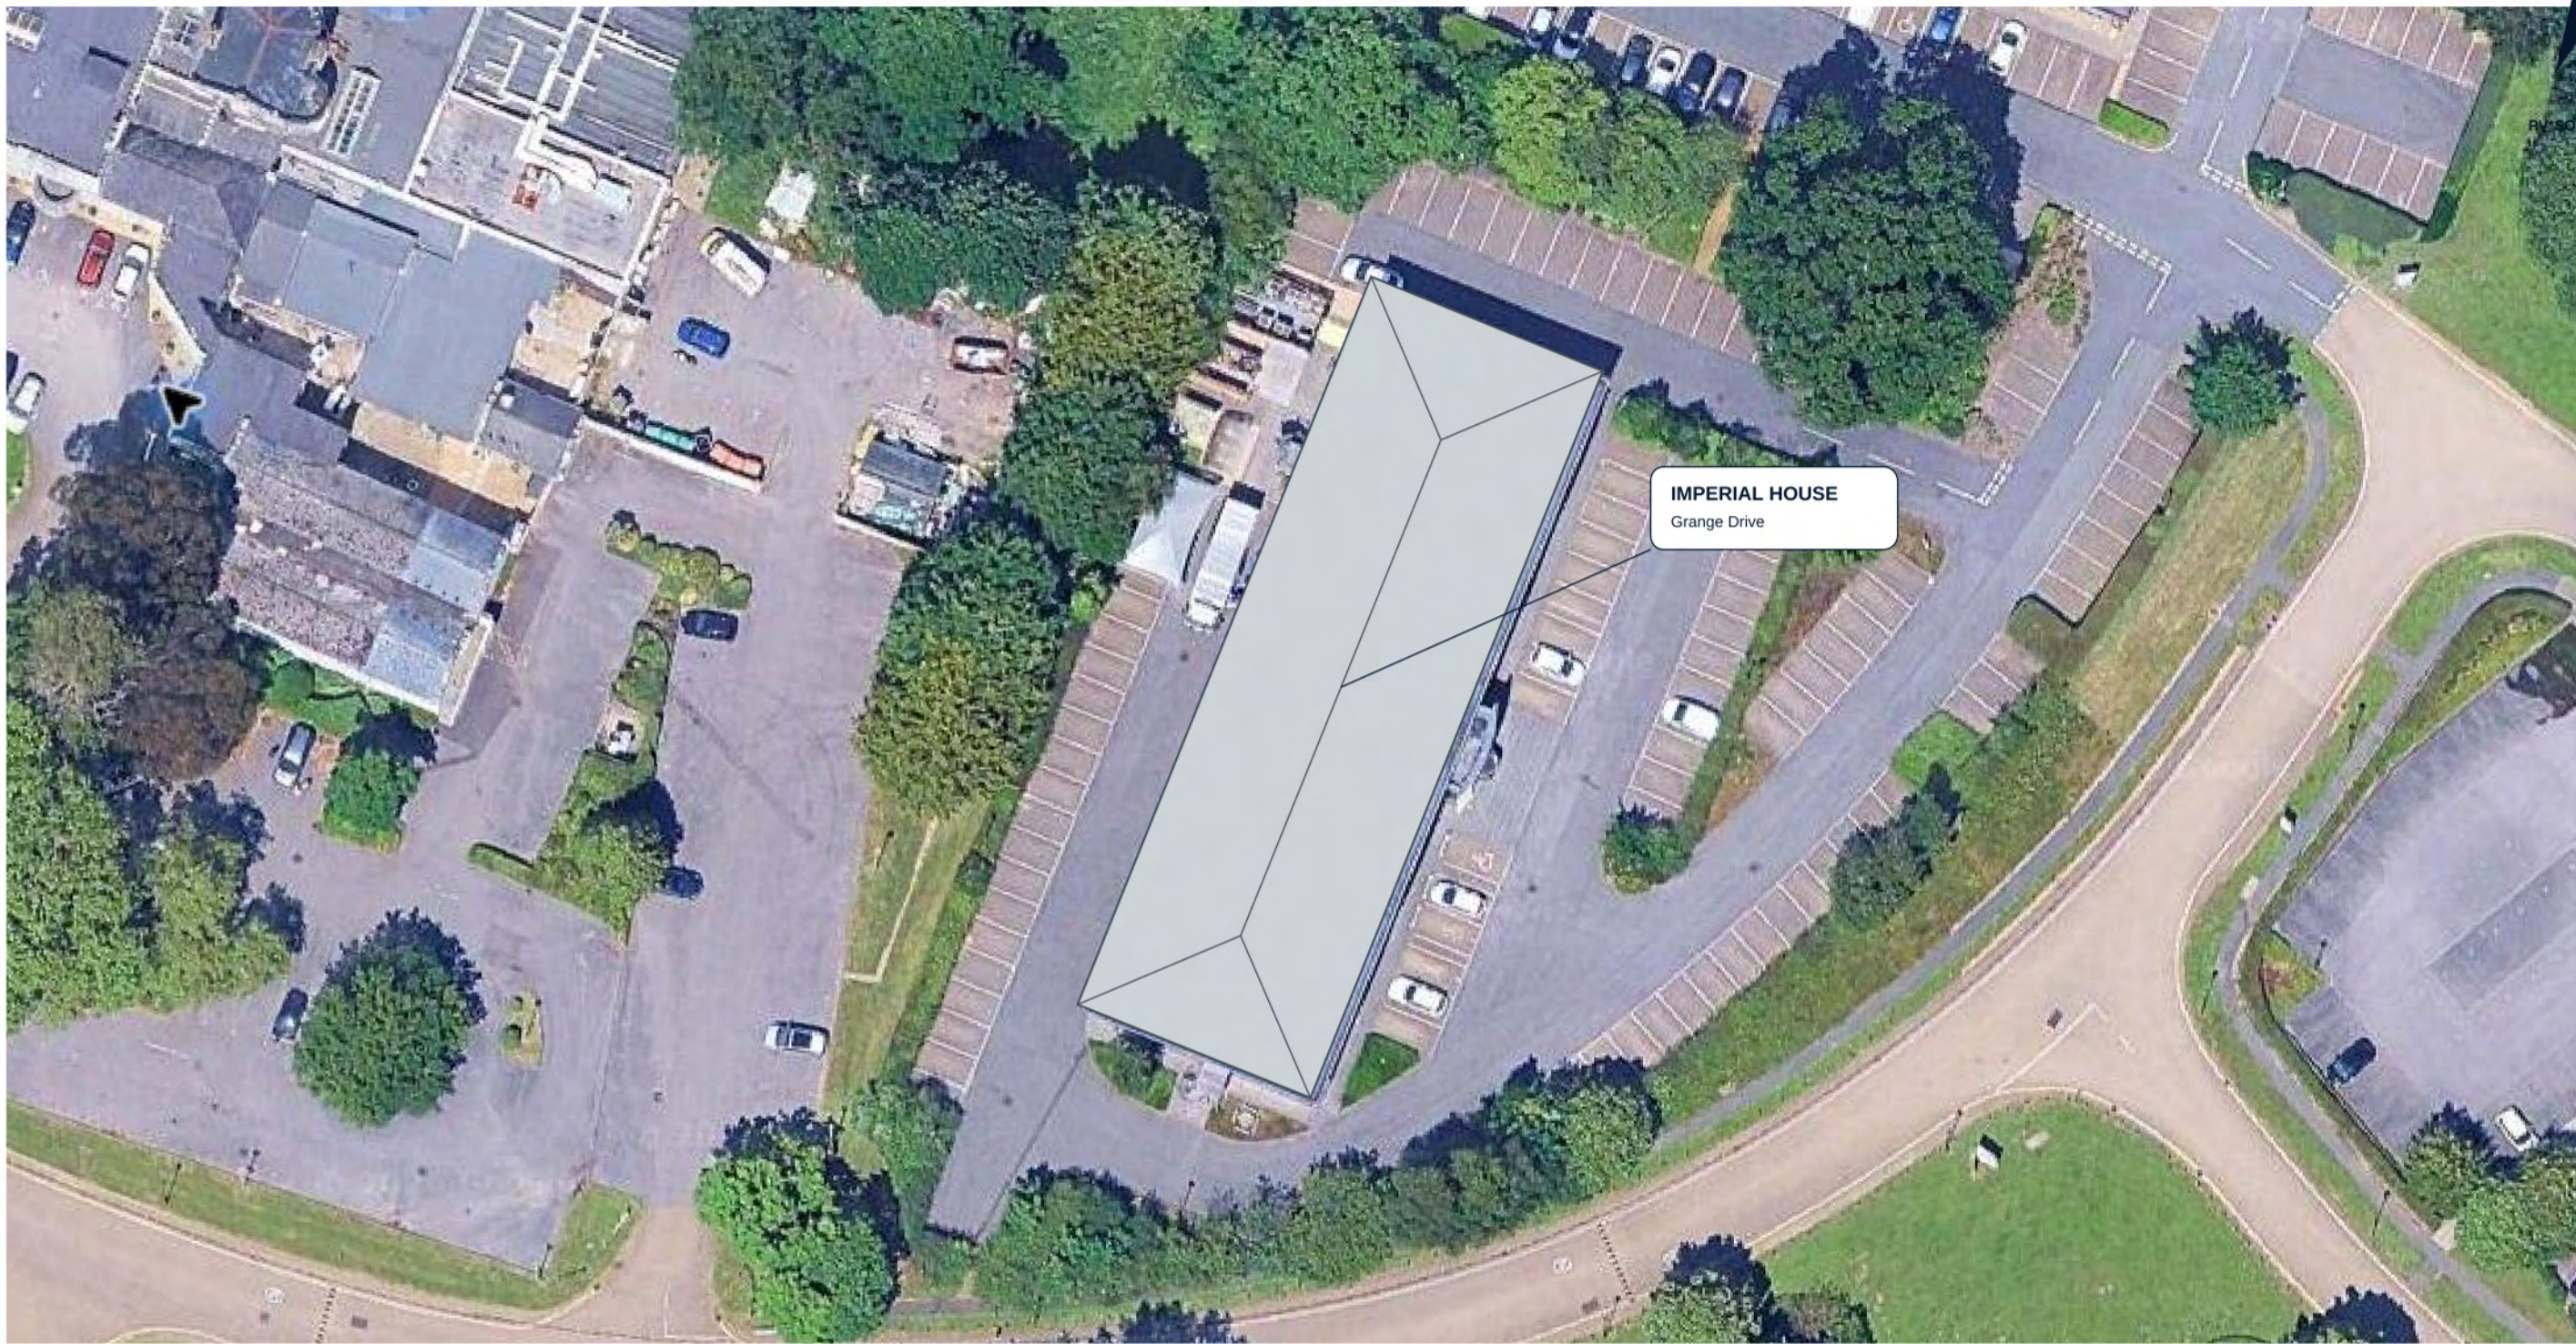

IMPERIAL HOUSE - PROPOSED ROOF-MOUNTED SOLAR PV

EXISTING SITE / BLOCK PLAN

Imperial House, Grange Drive, Southampton, SO30 3RE
Infinity Energy Services Limited | Designed by Benjamin Brockbank-Naylor

DRAWING NO.	STATUS
IES-IMP-101	PLANNING
SCALE	REV / DATE
1:500 @ A3	P01 / 20 August 2026

