

AFC Stoneham Clubhouse

AFC Stoneham Pitch

16286

15800

7400

Toilet facilities
4.8L x 3.05W
x 2.5mH

Refreshments
8.54L x 3.05W x 2.5mH

new covered stand
9.0mL x 3.0mW x 3.1mH

Seating


new covered stand
9.0mL x 3.0mW x 3.1mH

Container


See planning statement for details of pre-fab supplier

See planning statement for details of pre-fab supplier


Prefabricated toilet facilities 1:100

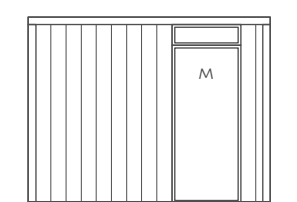


End

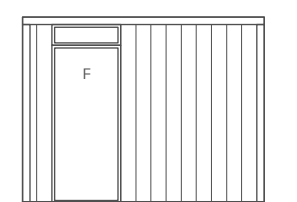

End

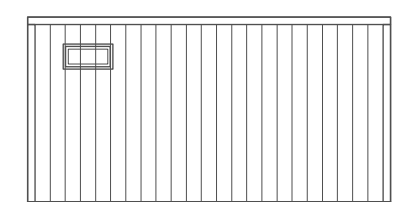

Back (south)

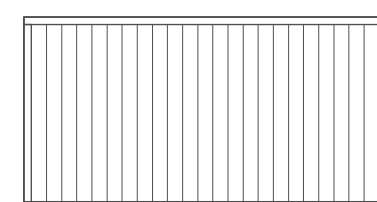


Front (north)




Plan


Prefabricated refreshment block 1:100

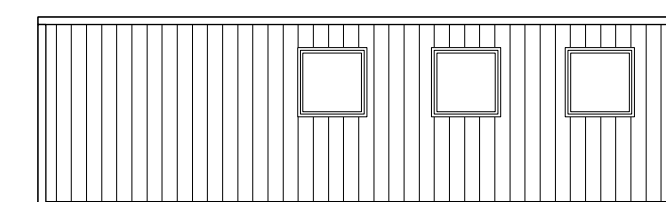


Front (north)

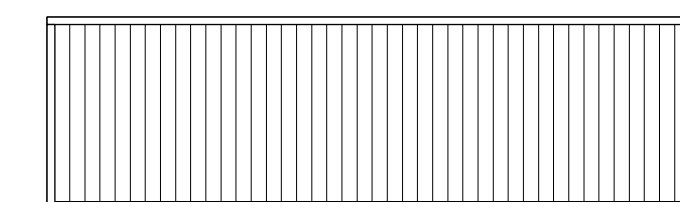


Back (south)

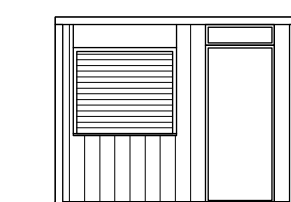

End (east)

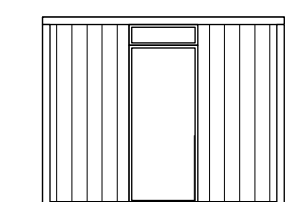

End

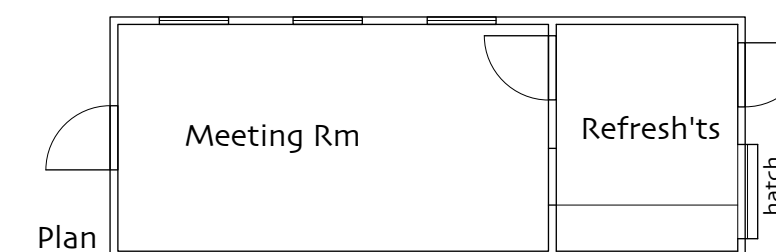

Plan

Chris Carter RIBA
Chartered Architect

Chris Carter Associates Limited
Winchester Hampshire SO21 2ES
07595 220260
email. chris@chrisarterarchitect.co.uk

Do not scale from this drawing. If in doubt ask the Architect to confirm the dimension required.
The Contractor is to inform the Architect immediately of any dimensional or detail inconsistencies between Architect's and/or other consultant's drawings and between drawings and existing structures. Variations from the content of this drawings are not permitted without the prior written consent of the Architect.
Copyright remains with the Architect. Do not reproduce, in whole or in part, without permission. This drawing has been produced for the client and project as stated in the title and is not intended for use by any other person or for any other purpose.

Client AFC Stoneham
Project Ground Facilities at:
Stoneham Football Hub. Stoneham.
Title Proposed Plan

Date April 2026
Scale 1 : 200, 1 : 100 @ A1.
Drawing no. 935.ST.01 B

B - 24.08.26 - Portakabin now New Space
A - 24.06.26 - sent to Portakabin