



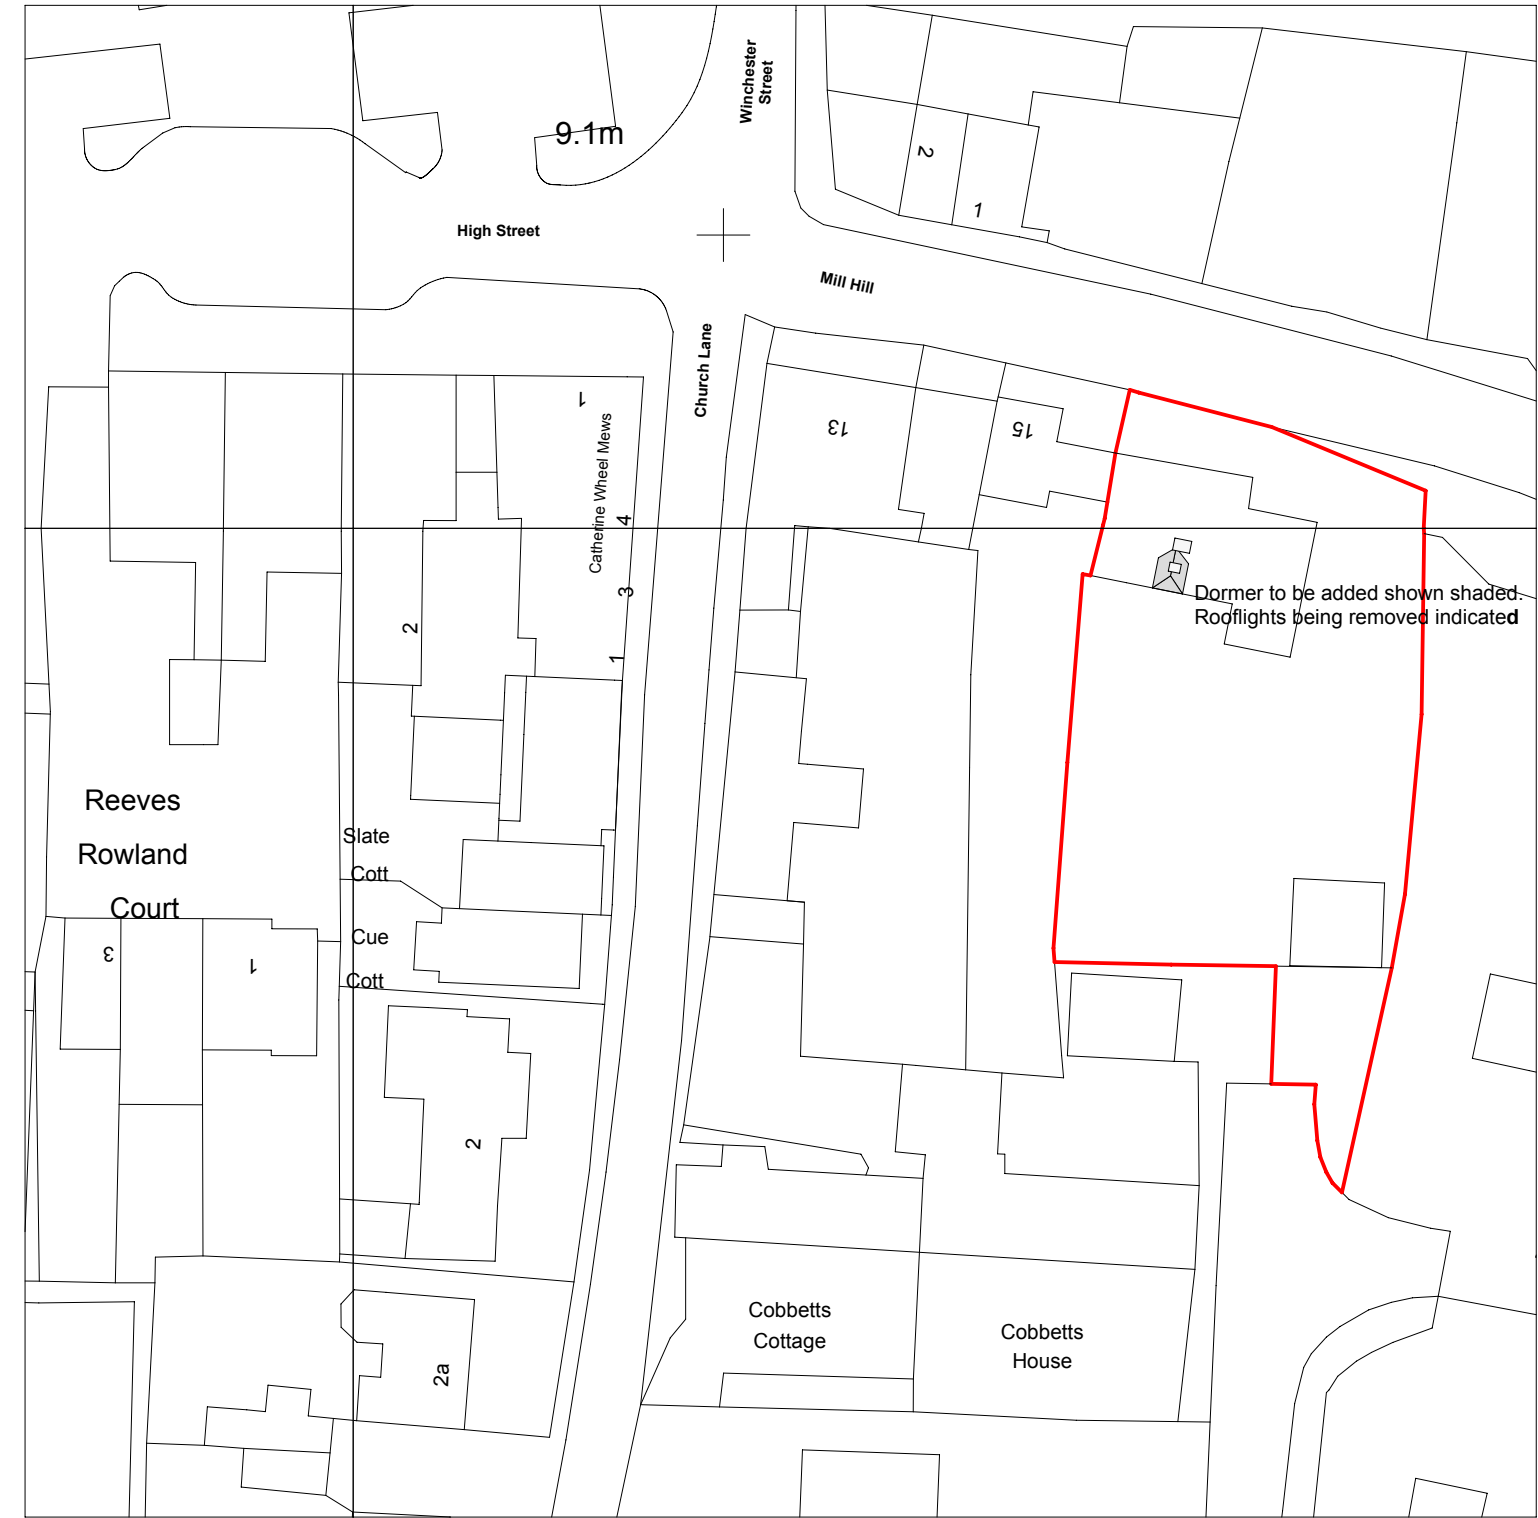

Proposed Block Plan - Scale 1:500

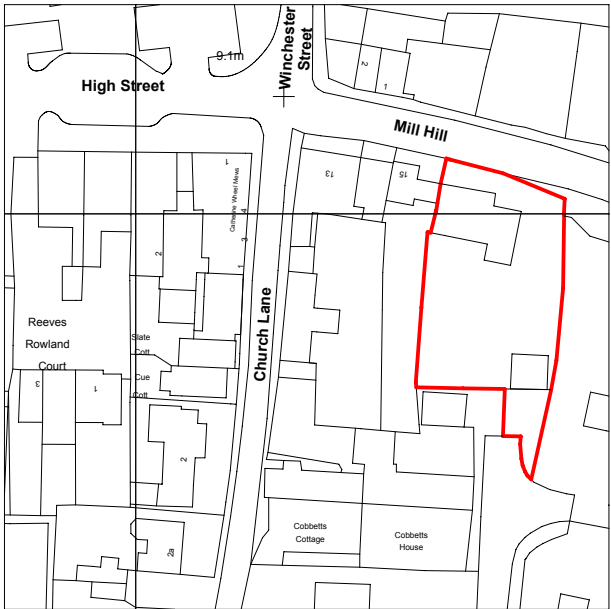

Proposed Location Plan - Scale 1:1250

Revisions

acmarchitects ltd.

3 Ash Road, Ashurst, Southampton, Hants, SO40 7AT
T 023 8029 2751 E alan.acm ltd@gmail.com

Project	Proposed Addition of Dormer window, 16 Mill Hill, Botley, Hants, SO30 2GY					
Client	Mr & Mrs J Haynes	Date	07/26	Drawn	AM	Drawing no. 2522-02-01A
Drawing Title	Proposed Location and Block Plans	Scale	As shown	Checked		