


CONSTRUCTION MANAGEMENT PLAN

General Notes
Do not scale off drawing - refer to the tree data schedule for accurate crown spread measurements.
Depictions of tree canopies are based on measurements taken to four cardinal compass points.
No liability of any kind is accepted for any omissions or inaccuracies in respect of this plan.
The original of this drawing was produced in colour; a monochrome copy should not be relied upon.
All rights reserved.

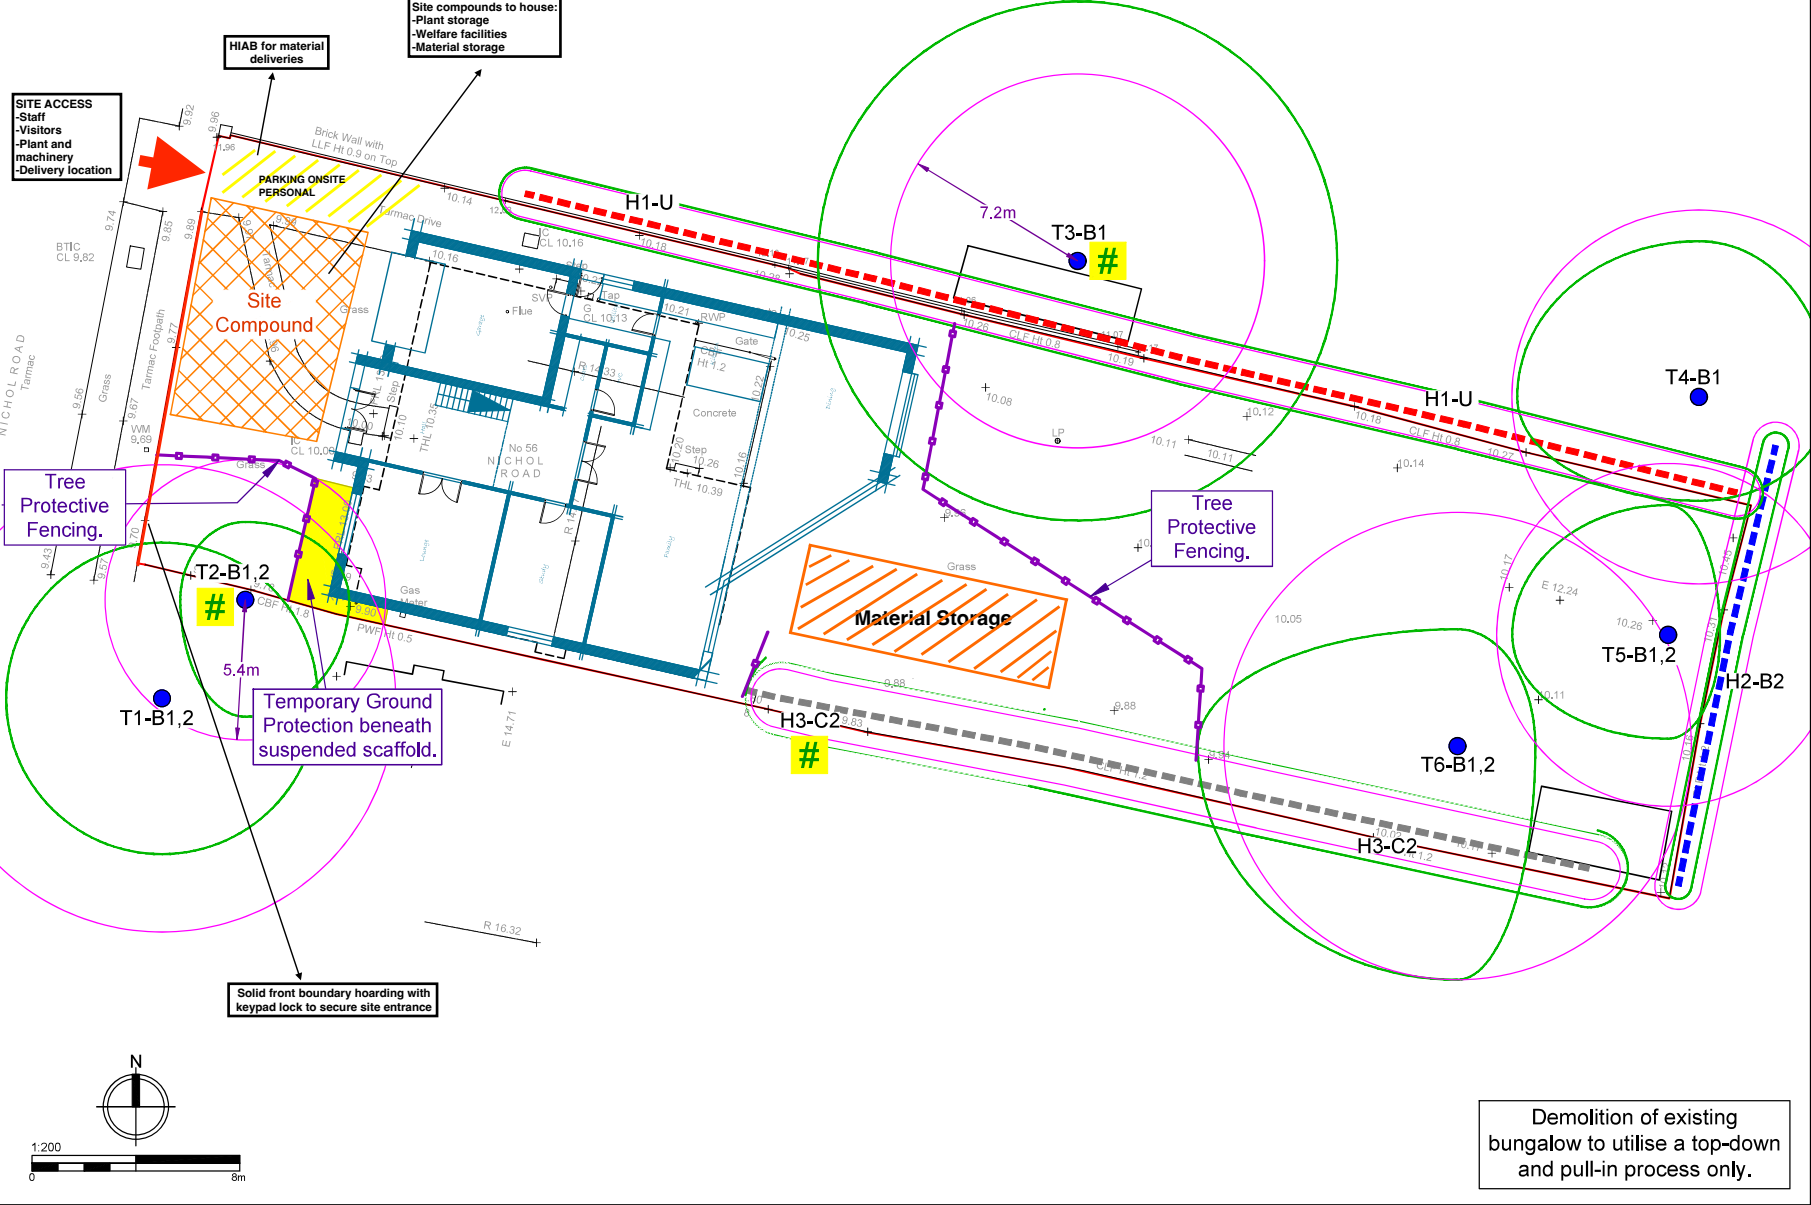

Key

- Trees**
 - Showing Canopy extents, category colour and tag number (with category).
- Category A**
 - Trees of high quality with an estimated remaining life expectancy of at least 40 years.
- Category B**
 - Trees of moderate quality with an estimated remaining life expectancy of at least 20 years.
- Category C**
 - Trees of low quality with an estimated remaining life expectancy of at least 10 years, or young trees with a stem diameter below 150 mm.
- Category U**
 - Trees in such a condition that they can not realistically be retained as living trees in the context of the current land use for longer than 10 years.
- Tree Groups**
 - Shown as dashed centre/boundary line. Colour represents category (see above).
- BS 5837:2012 Root Protection Area**
- Tree Protective Fencing**
- Ground Protection**
- Site Compound**
- Facilitation Pruning Required**

Client
RS Studio

Project
56 Nichol Road, Chandler's Ford.

Drawing Title

Scale
1:200 - A3

Date
20/06/2024

DB
CS

CB
MB

Drawing Number
Q5405-01

Rev
A

Demolition of existing bungalow to utilise a top-down and pull-in process only.