

Dimensioning Plan

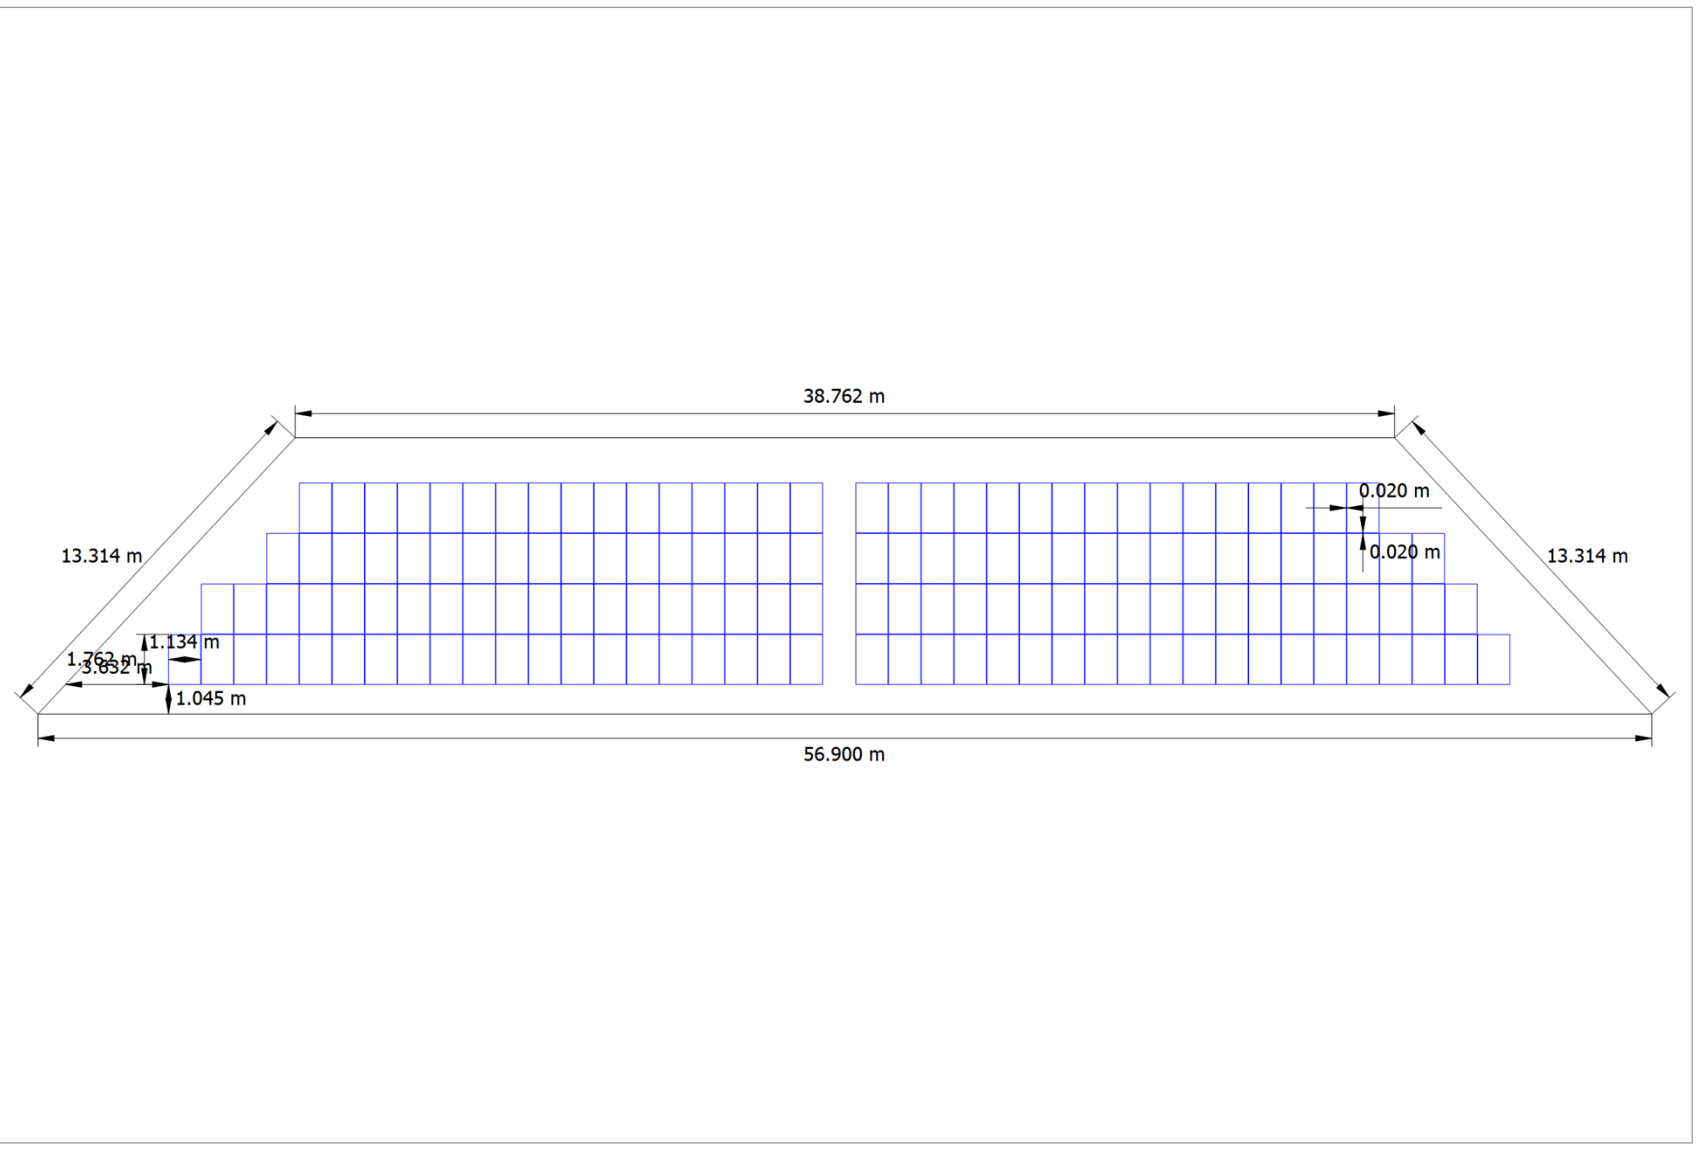


Figure: Building 01 - Roof Area East