


Existing Site / Block Plan

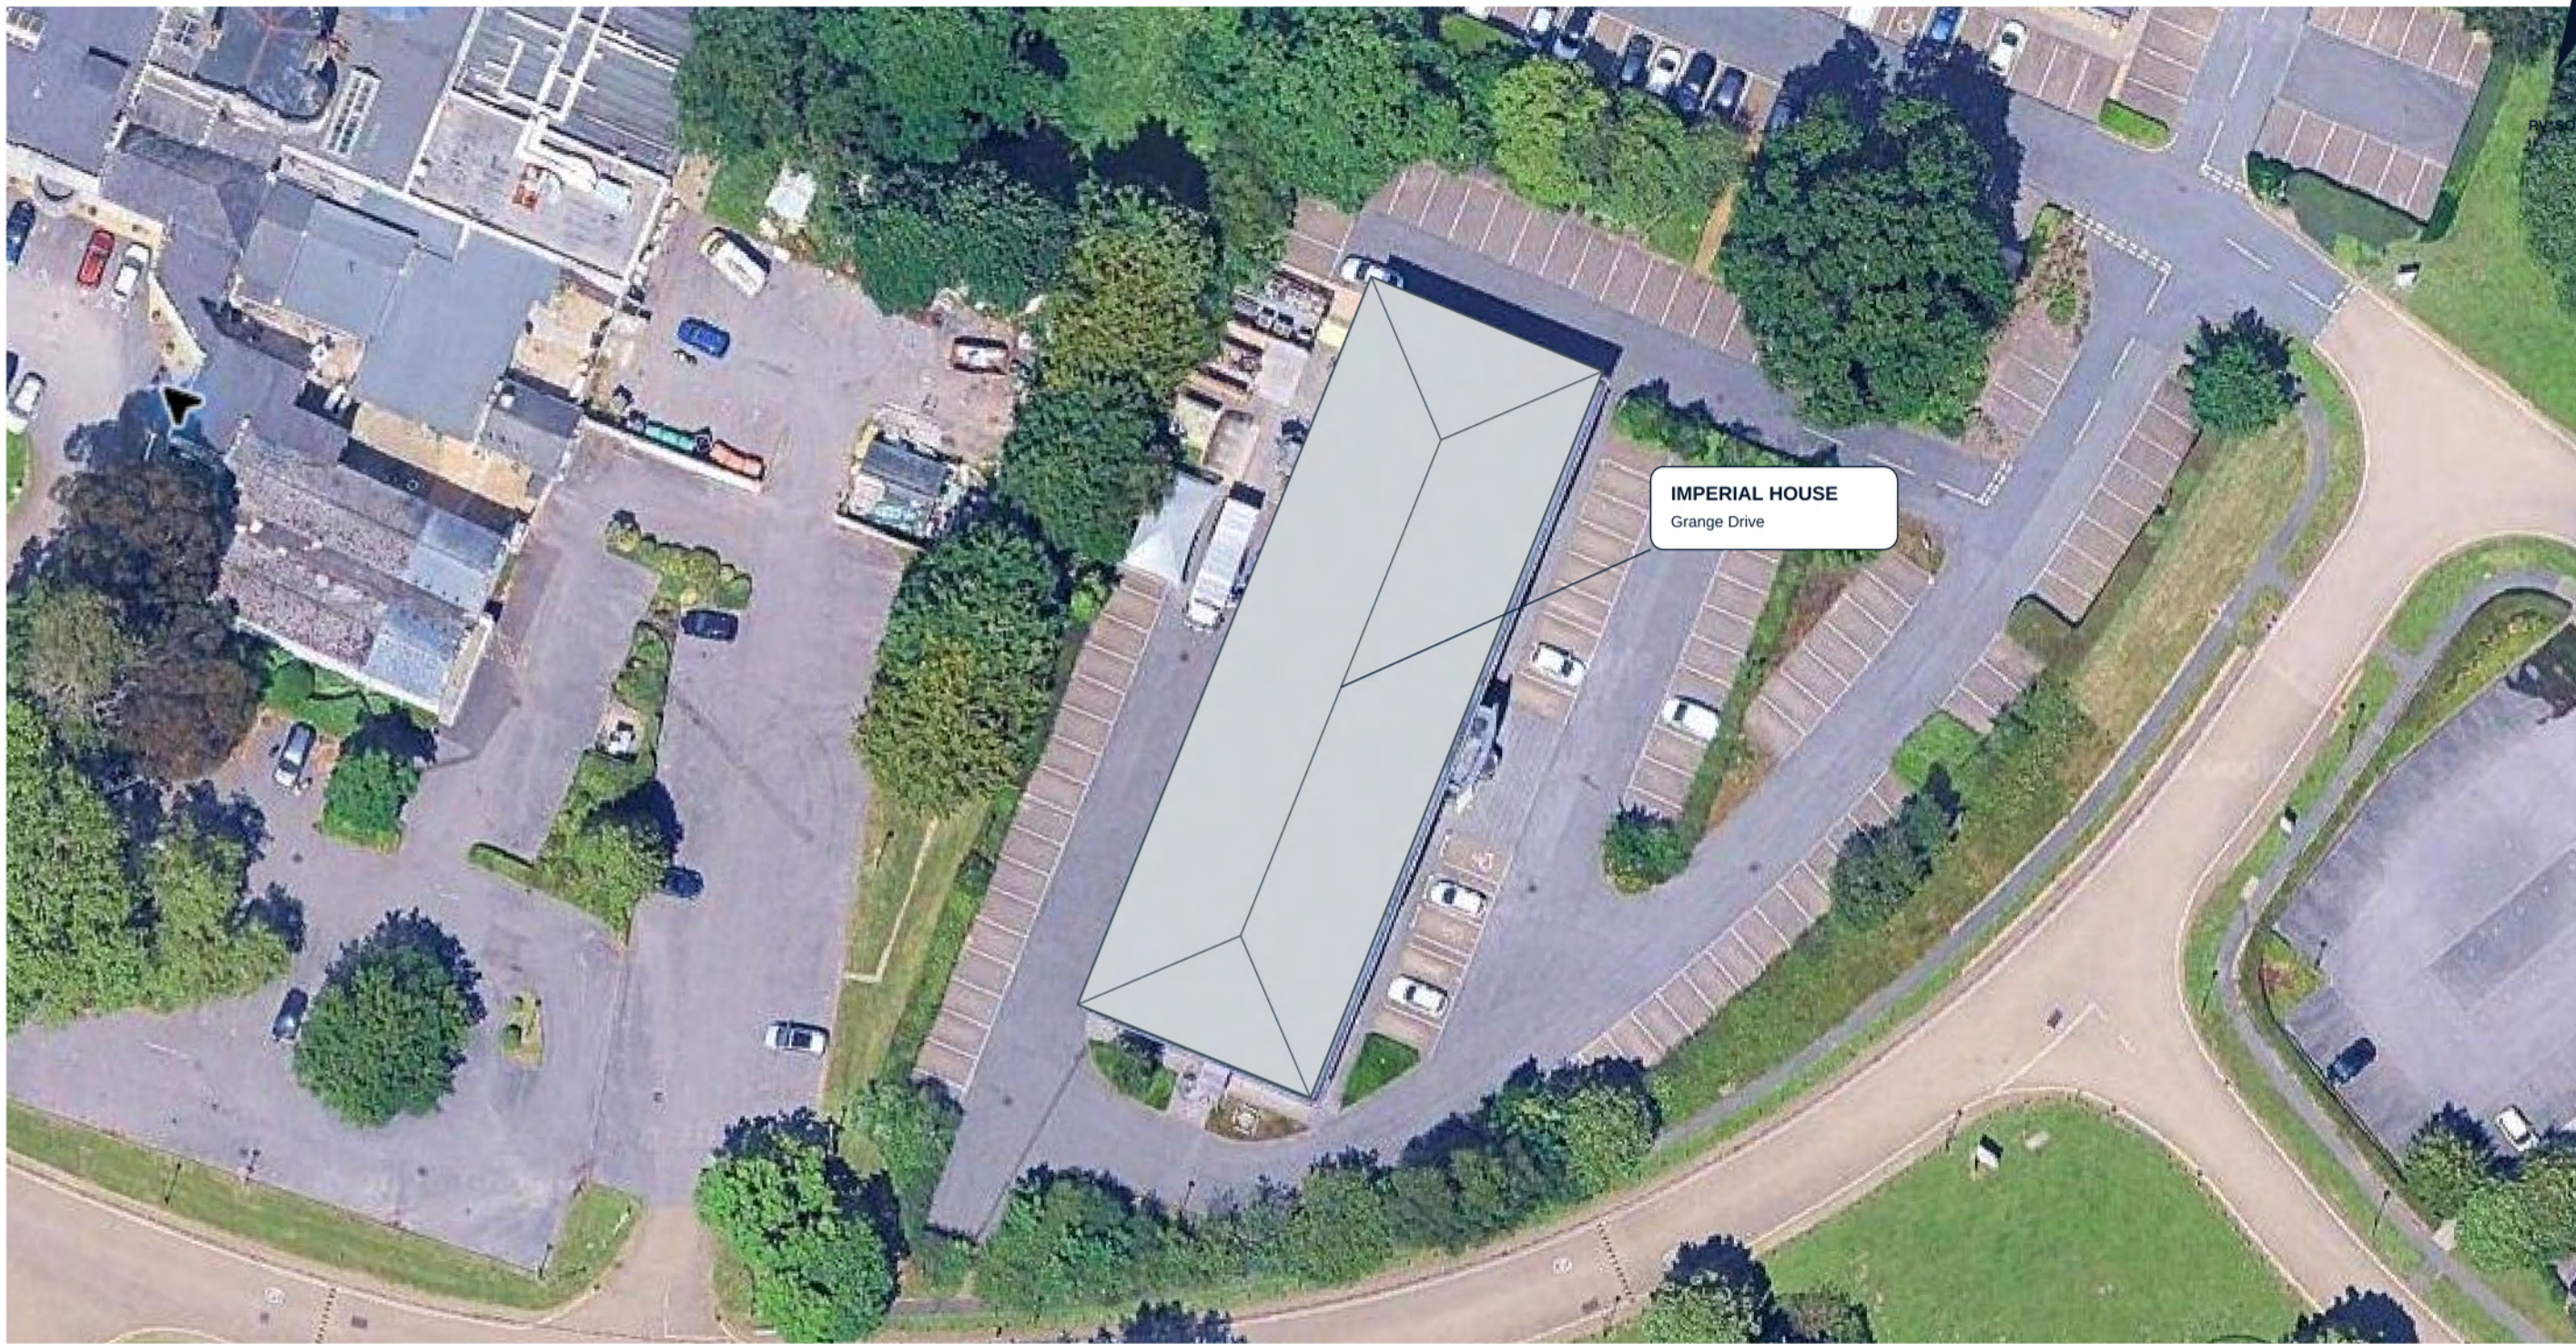

IMPERIAL HOUSE - PROPOSED ROOF-MOUNTED SOLAR PV

EXISTING SITE / BLOCK PLAN

Imperial House, Grange Drive, Southampton, SO30 3RE
Infinity Energy Services Limited | Designed by Benjamin Brockbank-Naylor

DRAWING NO.
IES-IMP-101

STATUS
PLANNING

SCALE
1:500 @ A3

REV / DATE
P01 / 20 August 2026

