


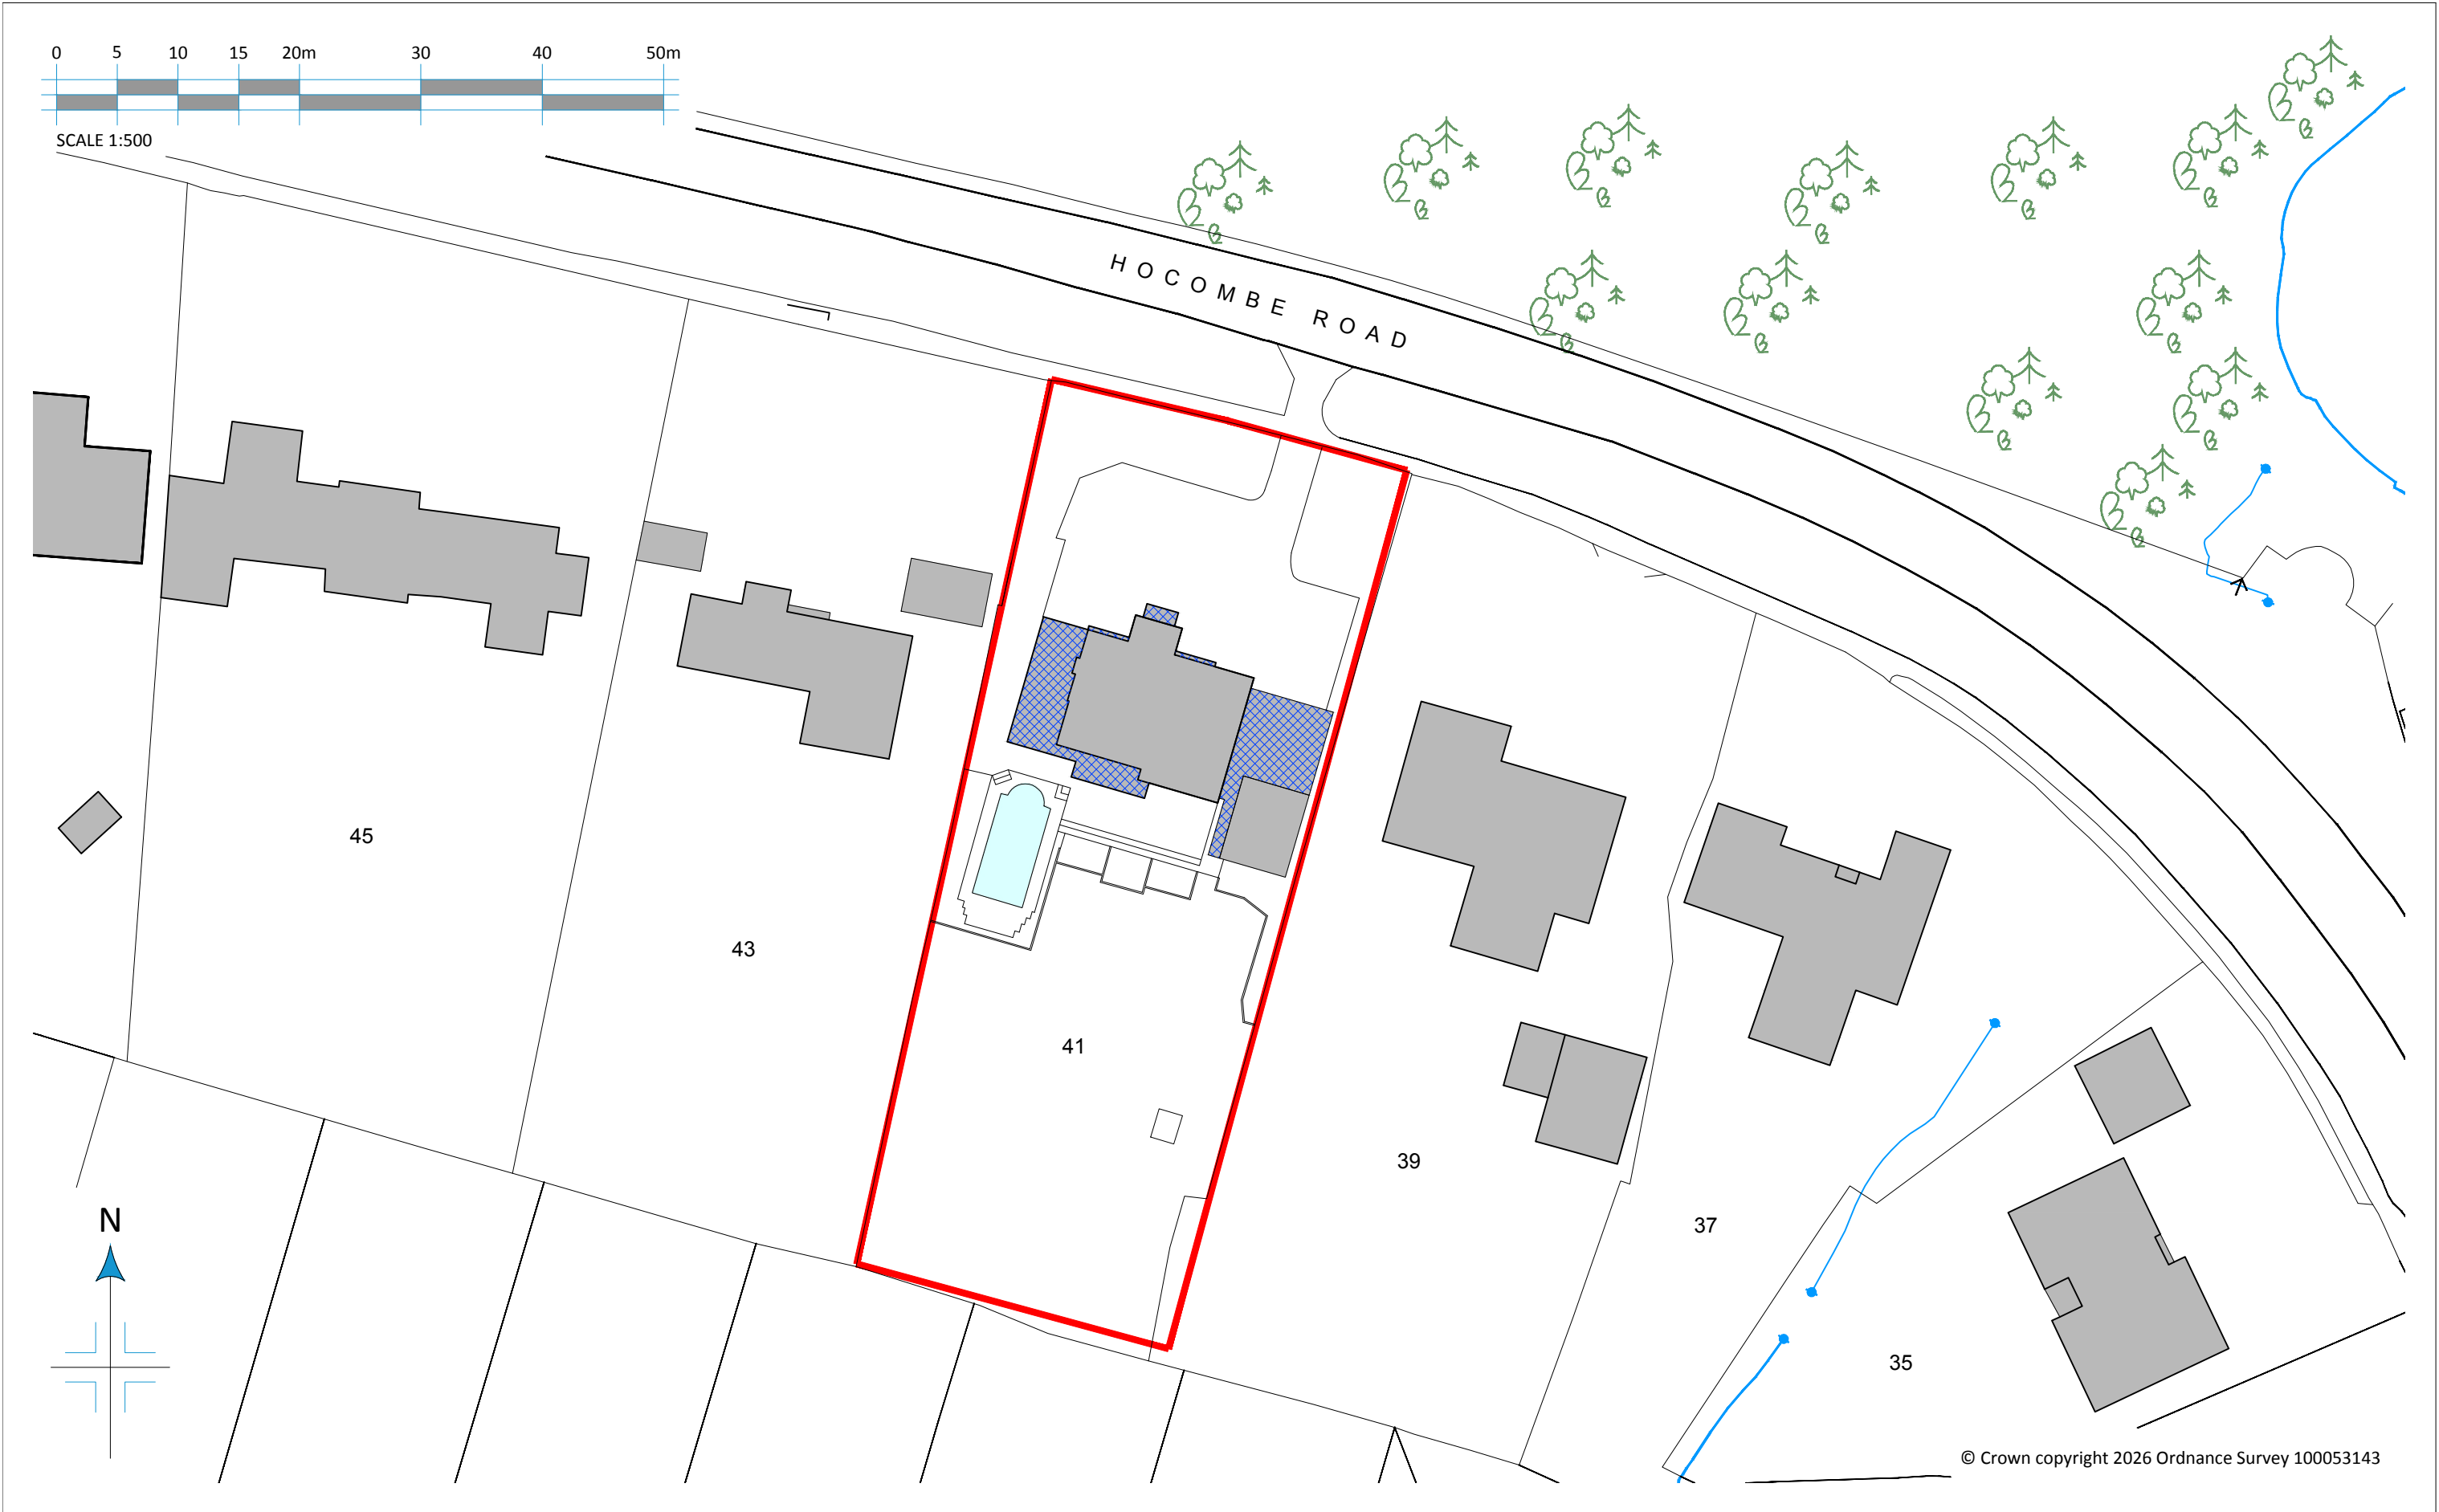

© Crown copyright 2026 Ordnance Survey 100053143

REV. A	DATE 04.09.26	REVISIONS: REVISED IN ACCORDANCE WITH PLANNING OFFICER COMMENTS.	REV.	DATE	REVISIONS:	CLIENT: MR & MRS MAY		PROJECT: 41 HOCOMBE ROAD, CHANDLER'S FORD, EASTLEIGH, SO53 5SP.		20-NEW Architecture Technical Vision +44 (0) 1344 513514 admin@2020architecture.co.uk www.2020architecture.co.uk Old Boundary House, London Road, Sunningdale, Berkshire, SL5 0DJ		
						SCALE: 1:500 (A3 ORIGINAL)		DRAWING: BLOCK PLAN AS PROPOSED				
						DRAWN: BM	JOB NO:		DRAWING NO:			REVISION:
						DATE: APRIL '26	26 - P0331		P03			A

© COPYRIGHT EXISTS ON THE DESIGNS AND INFORMATION SHOWN ON THIS DRAWING

This drawing may be scaled or cross referenced to the scale bar for planning application purposes only. Do not scale for any other purpose, use figured dimensions only. Subject to site survey and all necessary consents.

All dimensions to be checked by user and any discrepancies, errors or omissions to be reported to Twenty20 Architecture Ltd before work commences. This drawing is to be read in conjunction with all other relevant materials.