


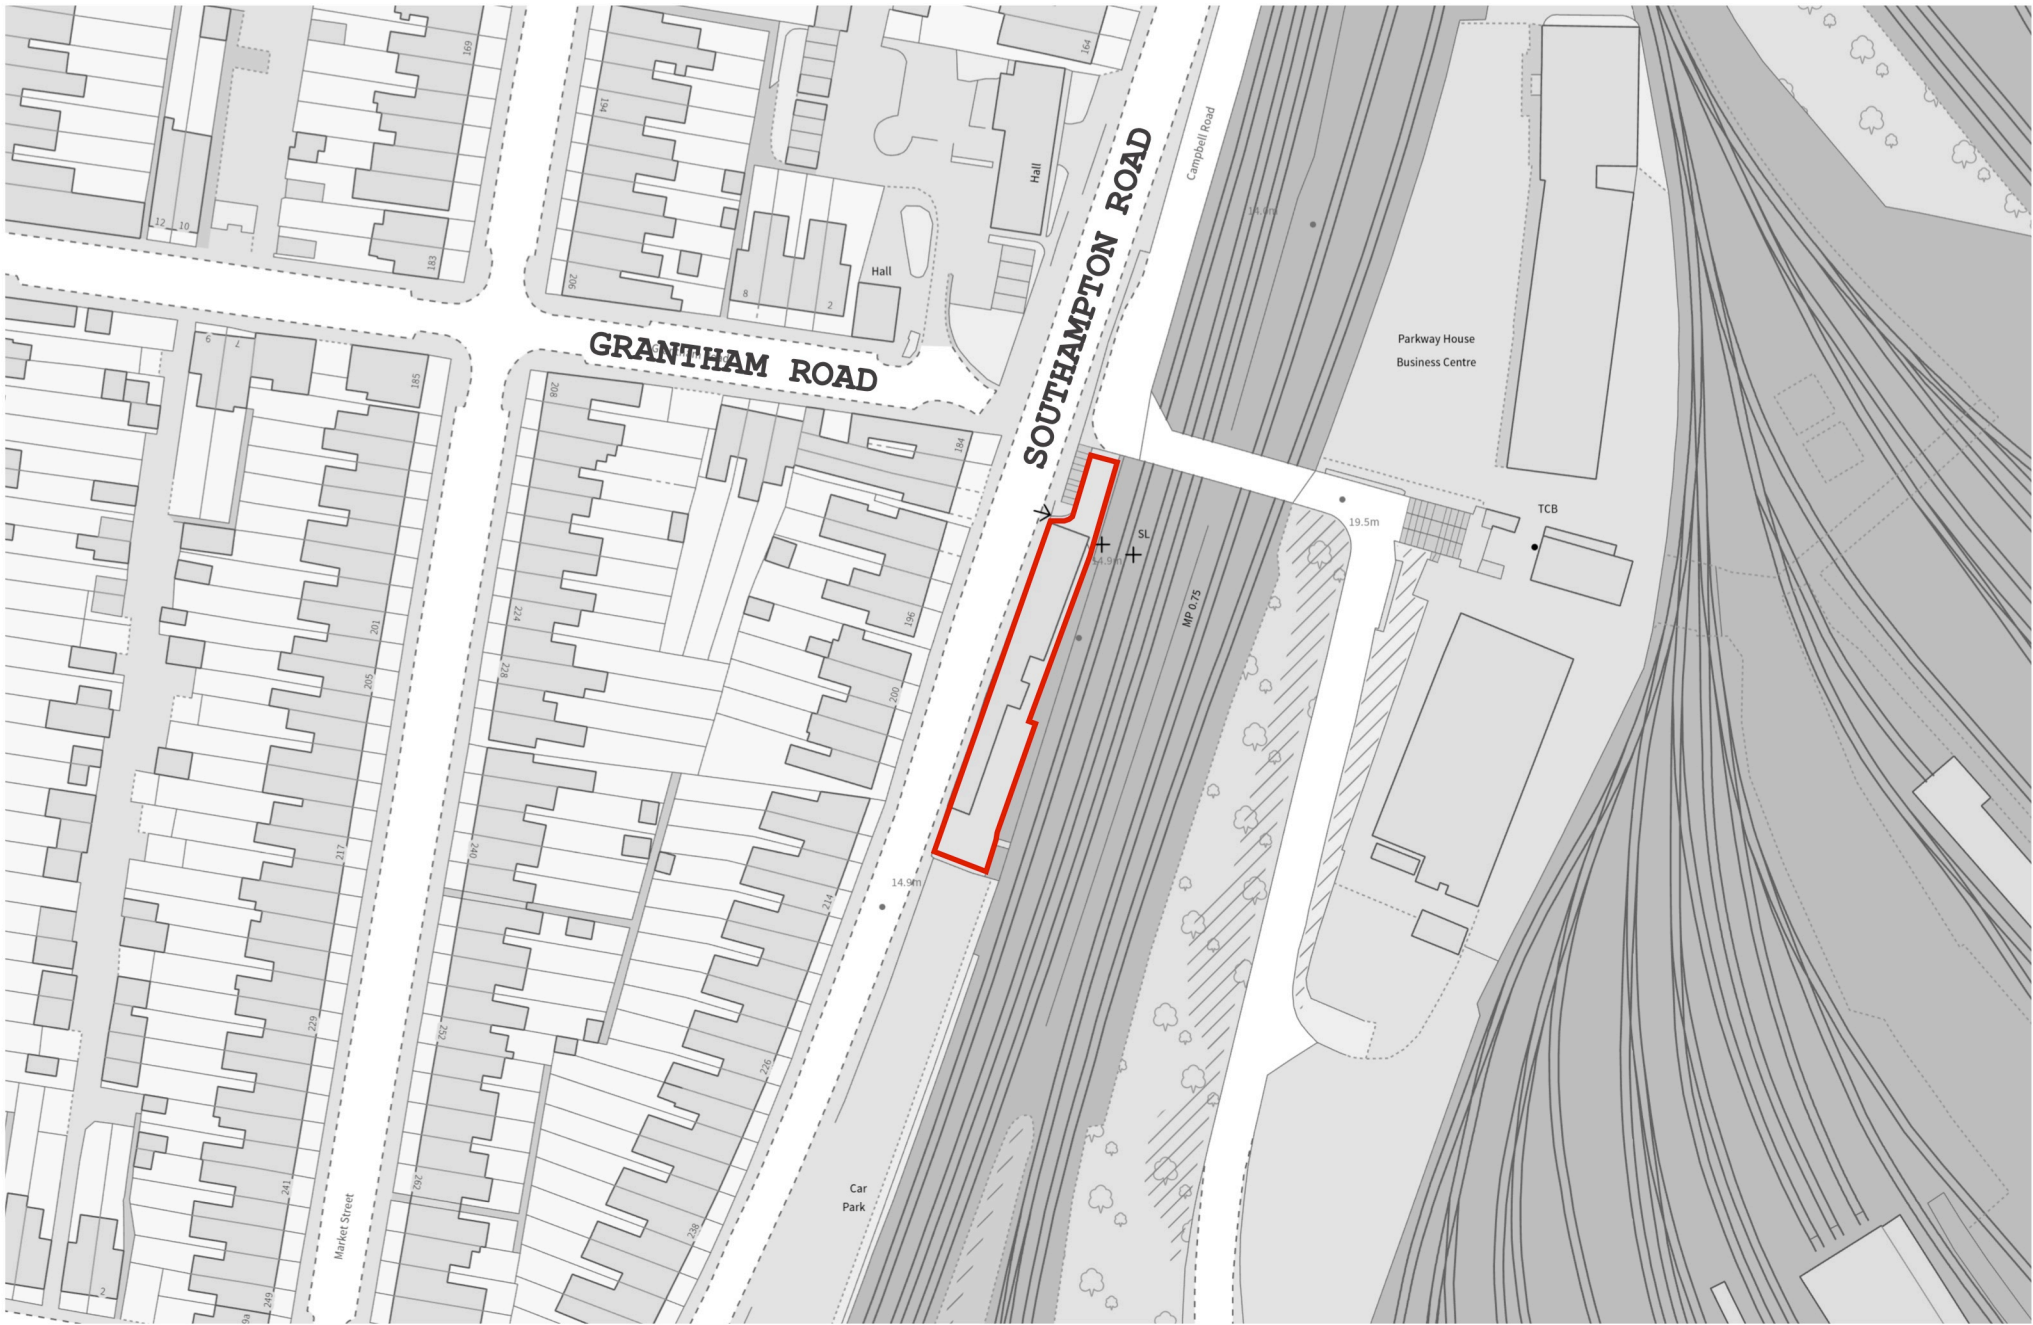

LOCATION PLAN 1:1250 @ A2

0 10 20 30 40 50 100m



BLOCK PLAN 1:500 @ A2

0 5 10 15 20 25 50m

0 1 2 3 4 5 10m

FORMITECT

FORMITECTS@GMAIL.COM_07575073370

SOUTHAMPTON | SO50 5QT | JULY 2026
GENERAL MECHANICS, FORMER ODM BUILDING, SOUTHAMPTON ROAD
CHANGE OF USE TO B2 TO INCLUDE MOT TESTING STATION PREPARED BY AL.
PAGE: 1 of 1 - LOCATION & BLOCK PLANS
SCALE: 1:1250 & 1:500 @ A2
Version: -

General Notes: Do not scale from this drawing. Verify all dimensions on-site.
The contractor is responsible for on-site verification of all dimensions before fabrication or construction.
Report any omissions or discrepancies promptly to the designer. Unless otherwise specified, all dimensions are in mm. This drawing is protected by copyright, and any use of its content requires prior consent.