



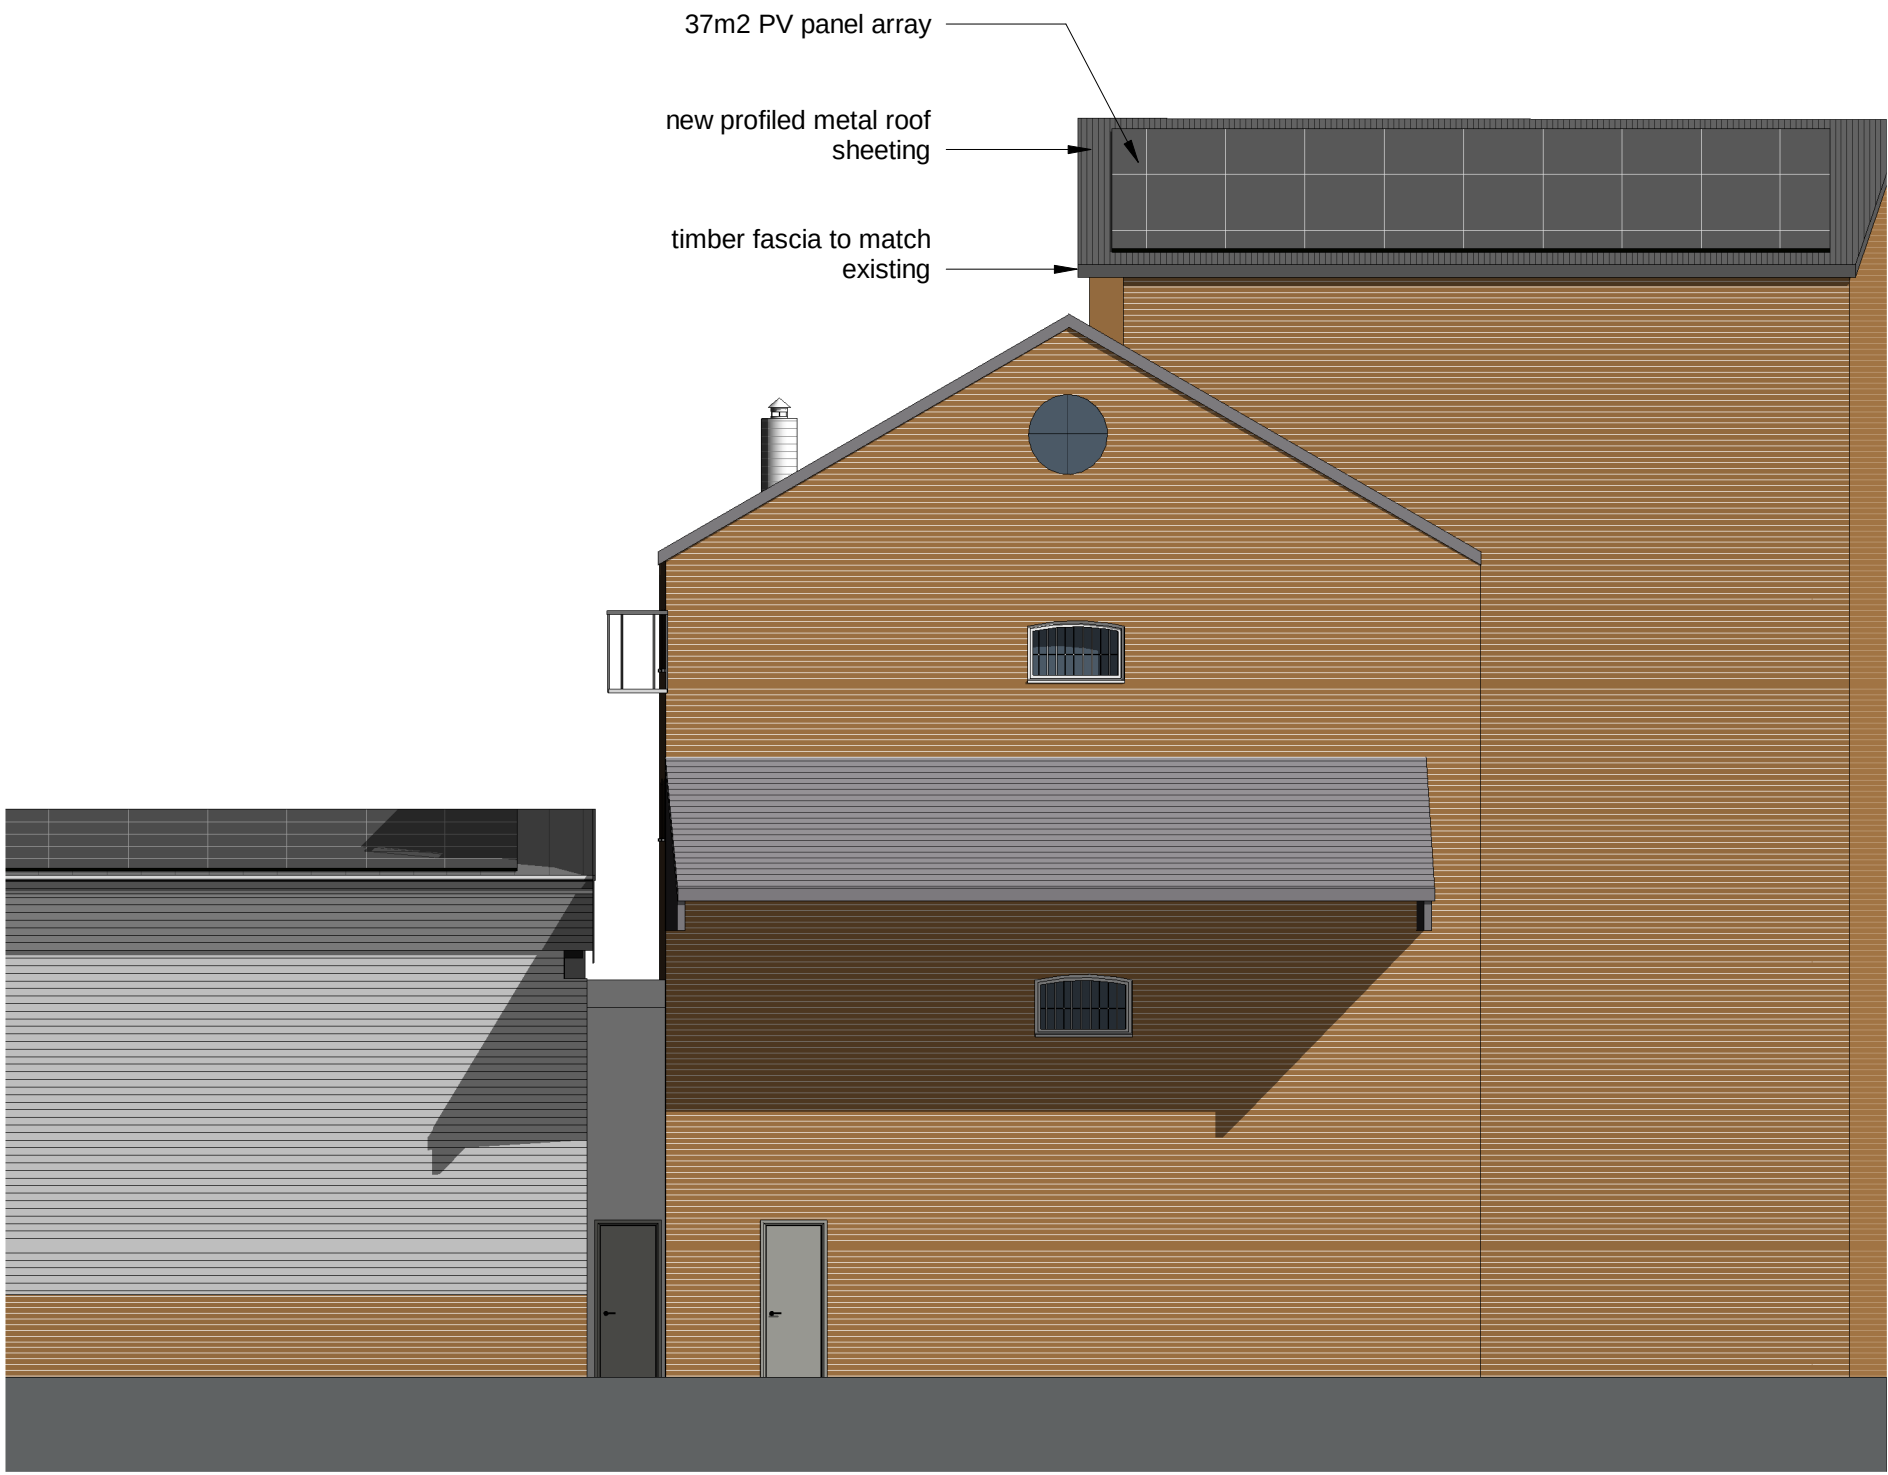

South (front) Elevation Proposed
1 : 100

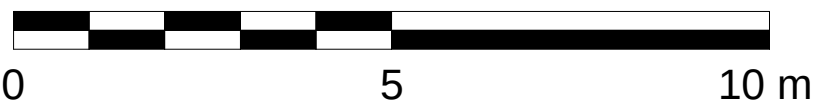



West Elevations Proposed
1 : 100





East Elevation Proposed
1 : 100



roof sheeting finish:
Anthracite Grey (RAL7016)

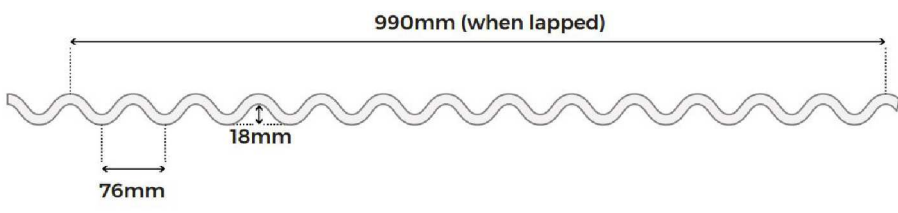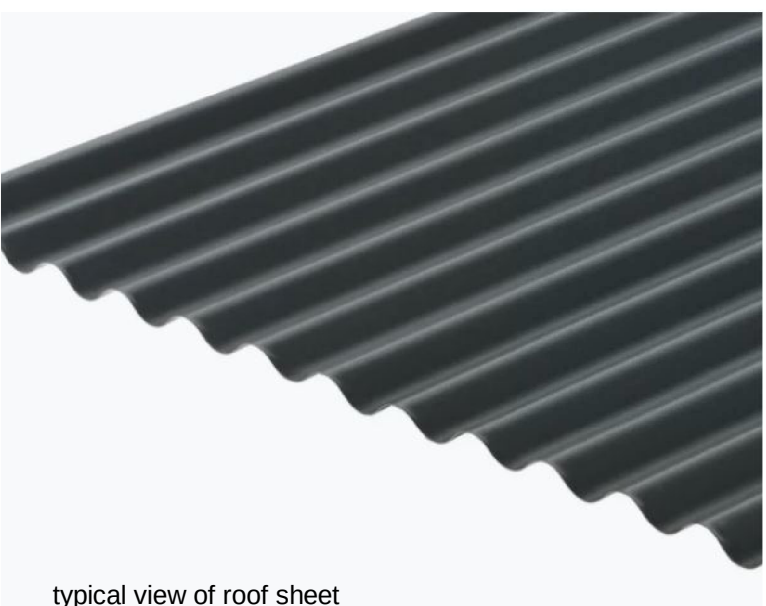

profile of roof sheet

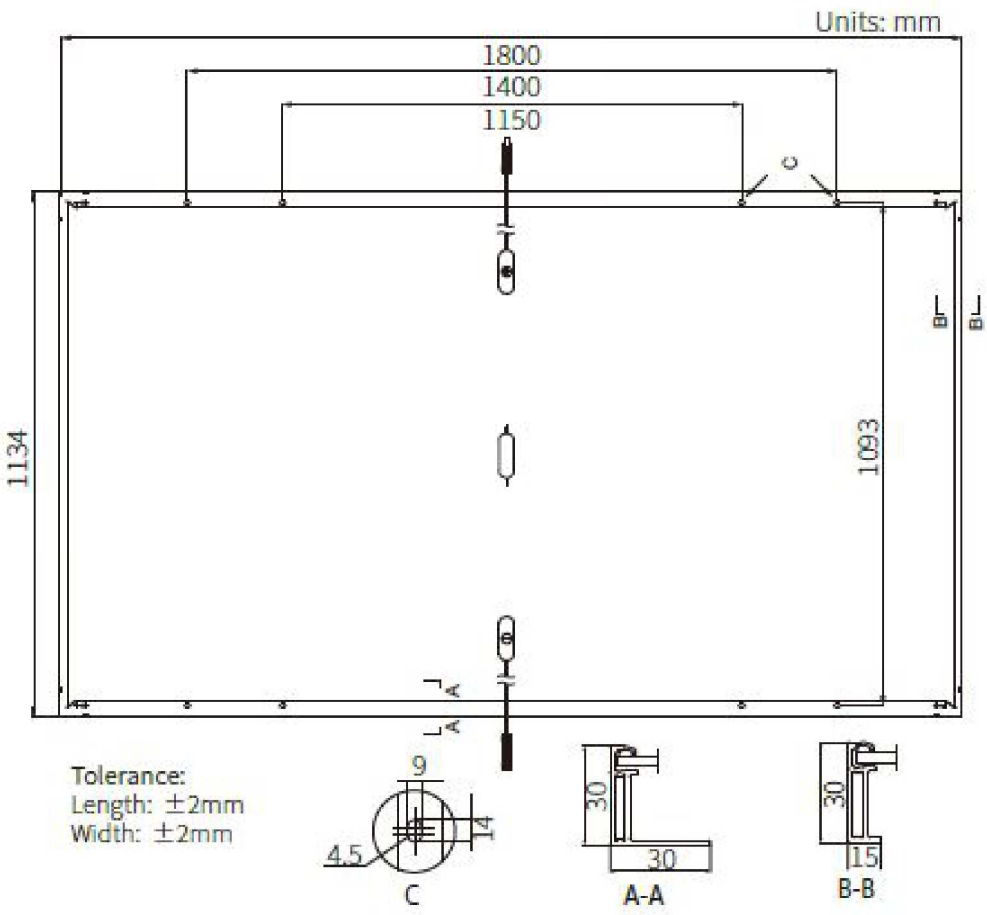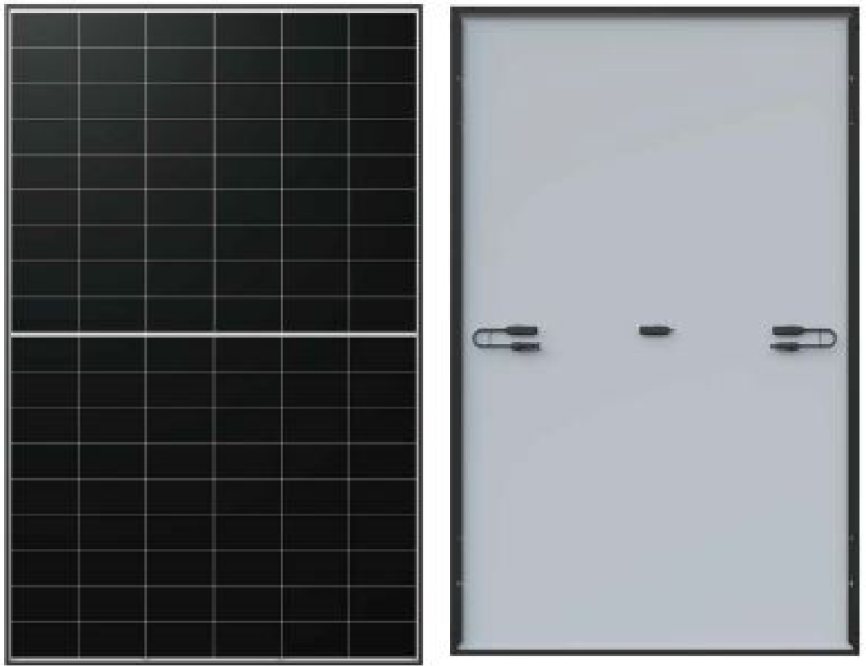

details of proposed pv panels

C	GJ	roof sheeting amended	26.06.26	GJ
B	GJ	PV panel info added	16.03.26	GJ
A	GJ	updated for planning application	16.03.26	GJ
Rev	Drn	Revision	Date	Chk



Hampshire 01794 510255
Devon 01392 327054
admin@sa4architects.co.uk
www.studiofourarchitects.com

Client
Botley Mills

Project
Botley Mills: new roofing PV panels

Title
Proposed Elevations

Date	Scale	Paper	Drawn
05/14/18	1:100	A1	GJ
Job N°	Dwg. N°	Revision	
46004	03	C	

3:46/24/04 - Botley Mills - Re-Roofing and PV Panels/04/04 Botley Mills - Re-Roofing & PV panels model 2024/04/04