


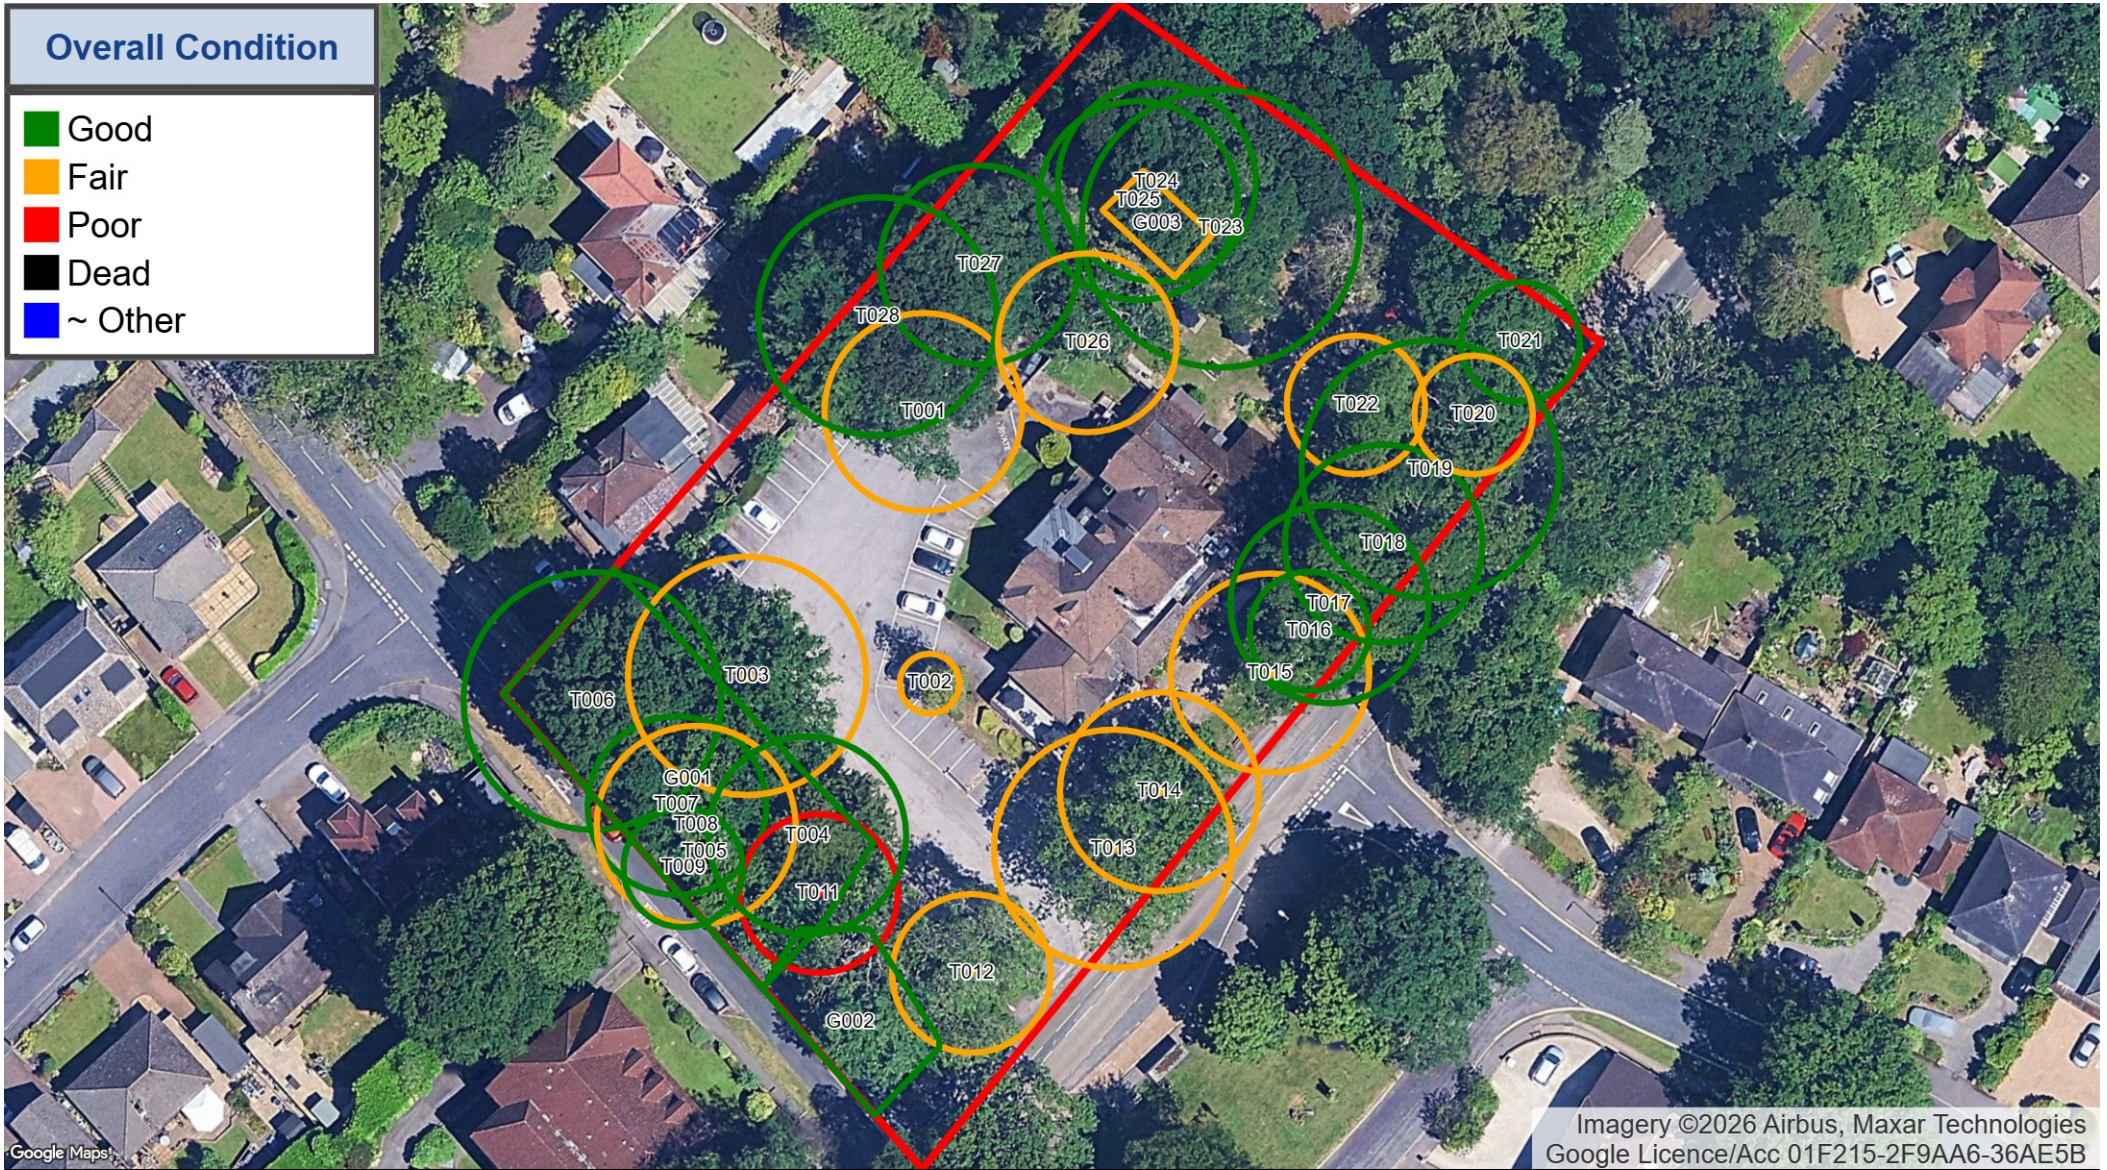

King Rufus

135 Winchester Rd, Chandlers Ford, Eastleigh, SO53 2DU

Page size: A4

1 : 762

