




FRONT (North) ELEVATION: as existing
1:100



SIDE (East) ELEVATION: as existing
1:100





FRONT (North) ELEVATION: as proposed
1:100

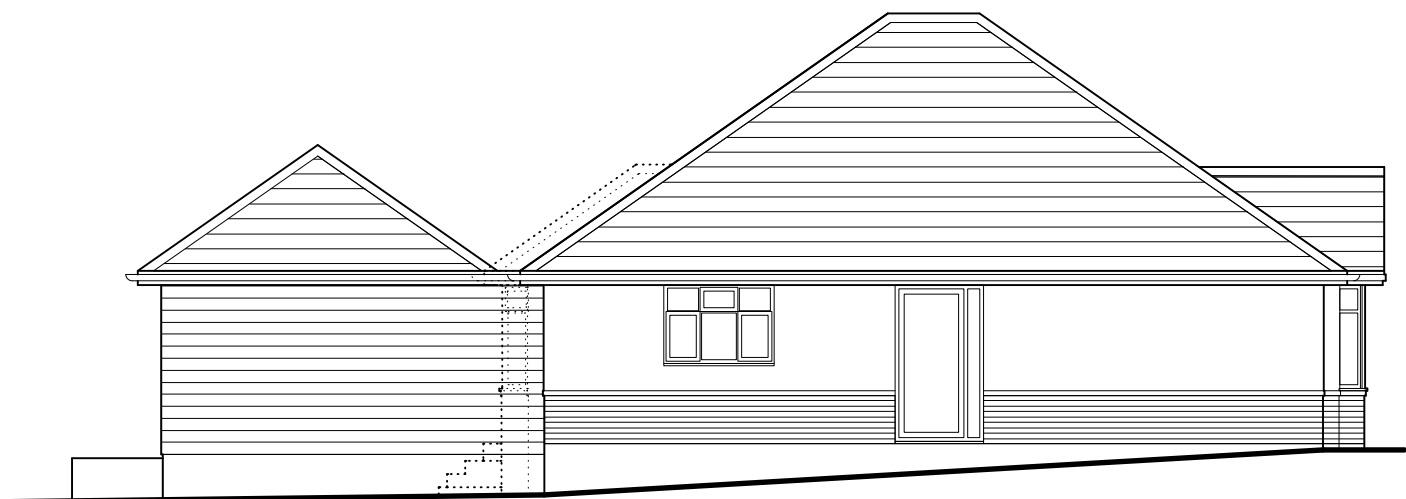

SIDE (East) ELEVATION: as proposed
1:100




REAR (South) ELEVATION: as existing
1:100

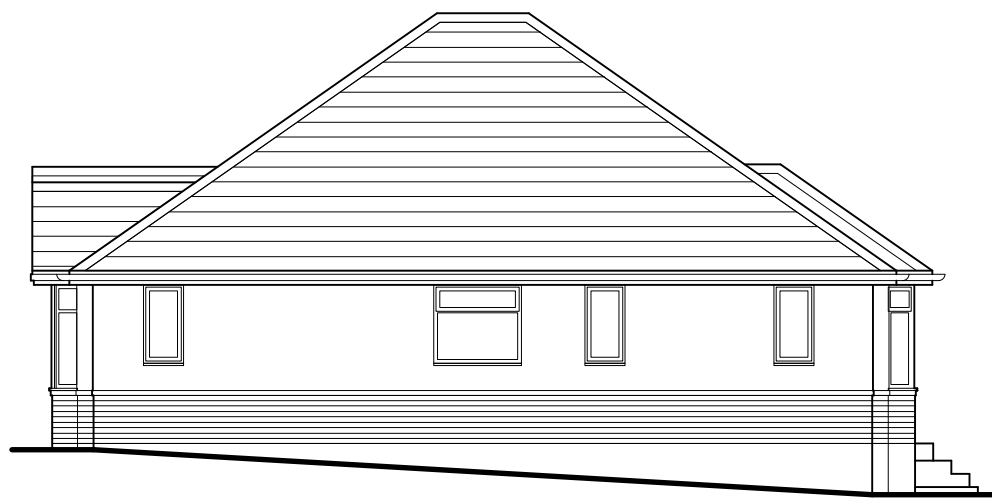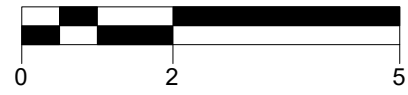


SIDE (West) ELEVATION: as existing
1:100




REAR (South) ELEVATION: as proposed
1:100

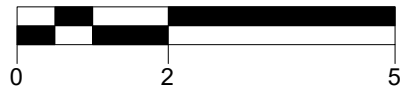


SIDE (West) ELEVATION: as proposed
1:100

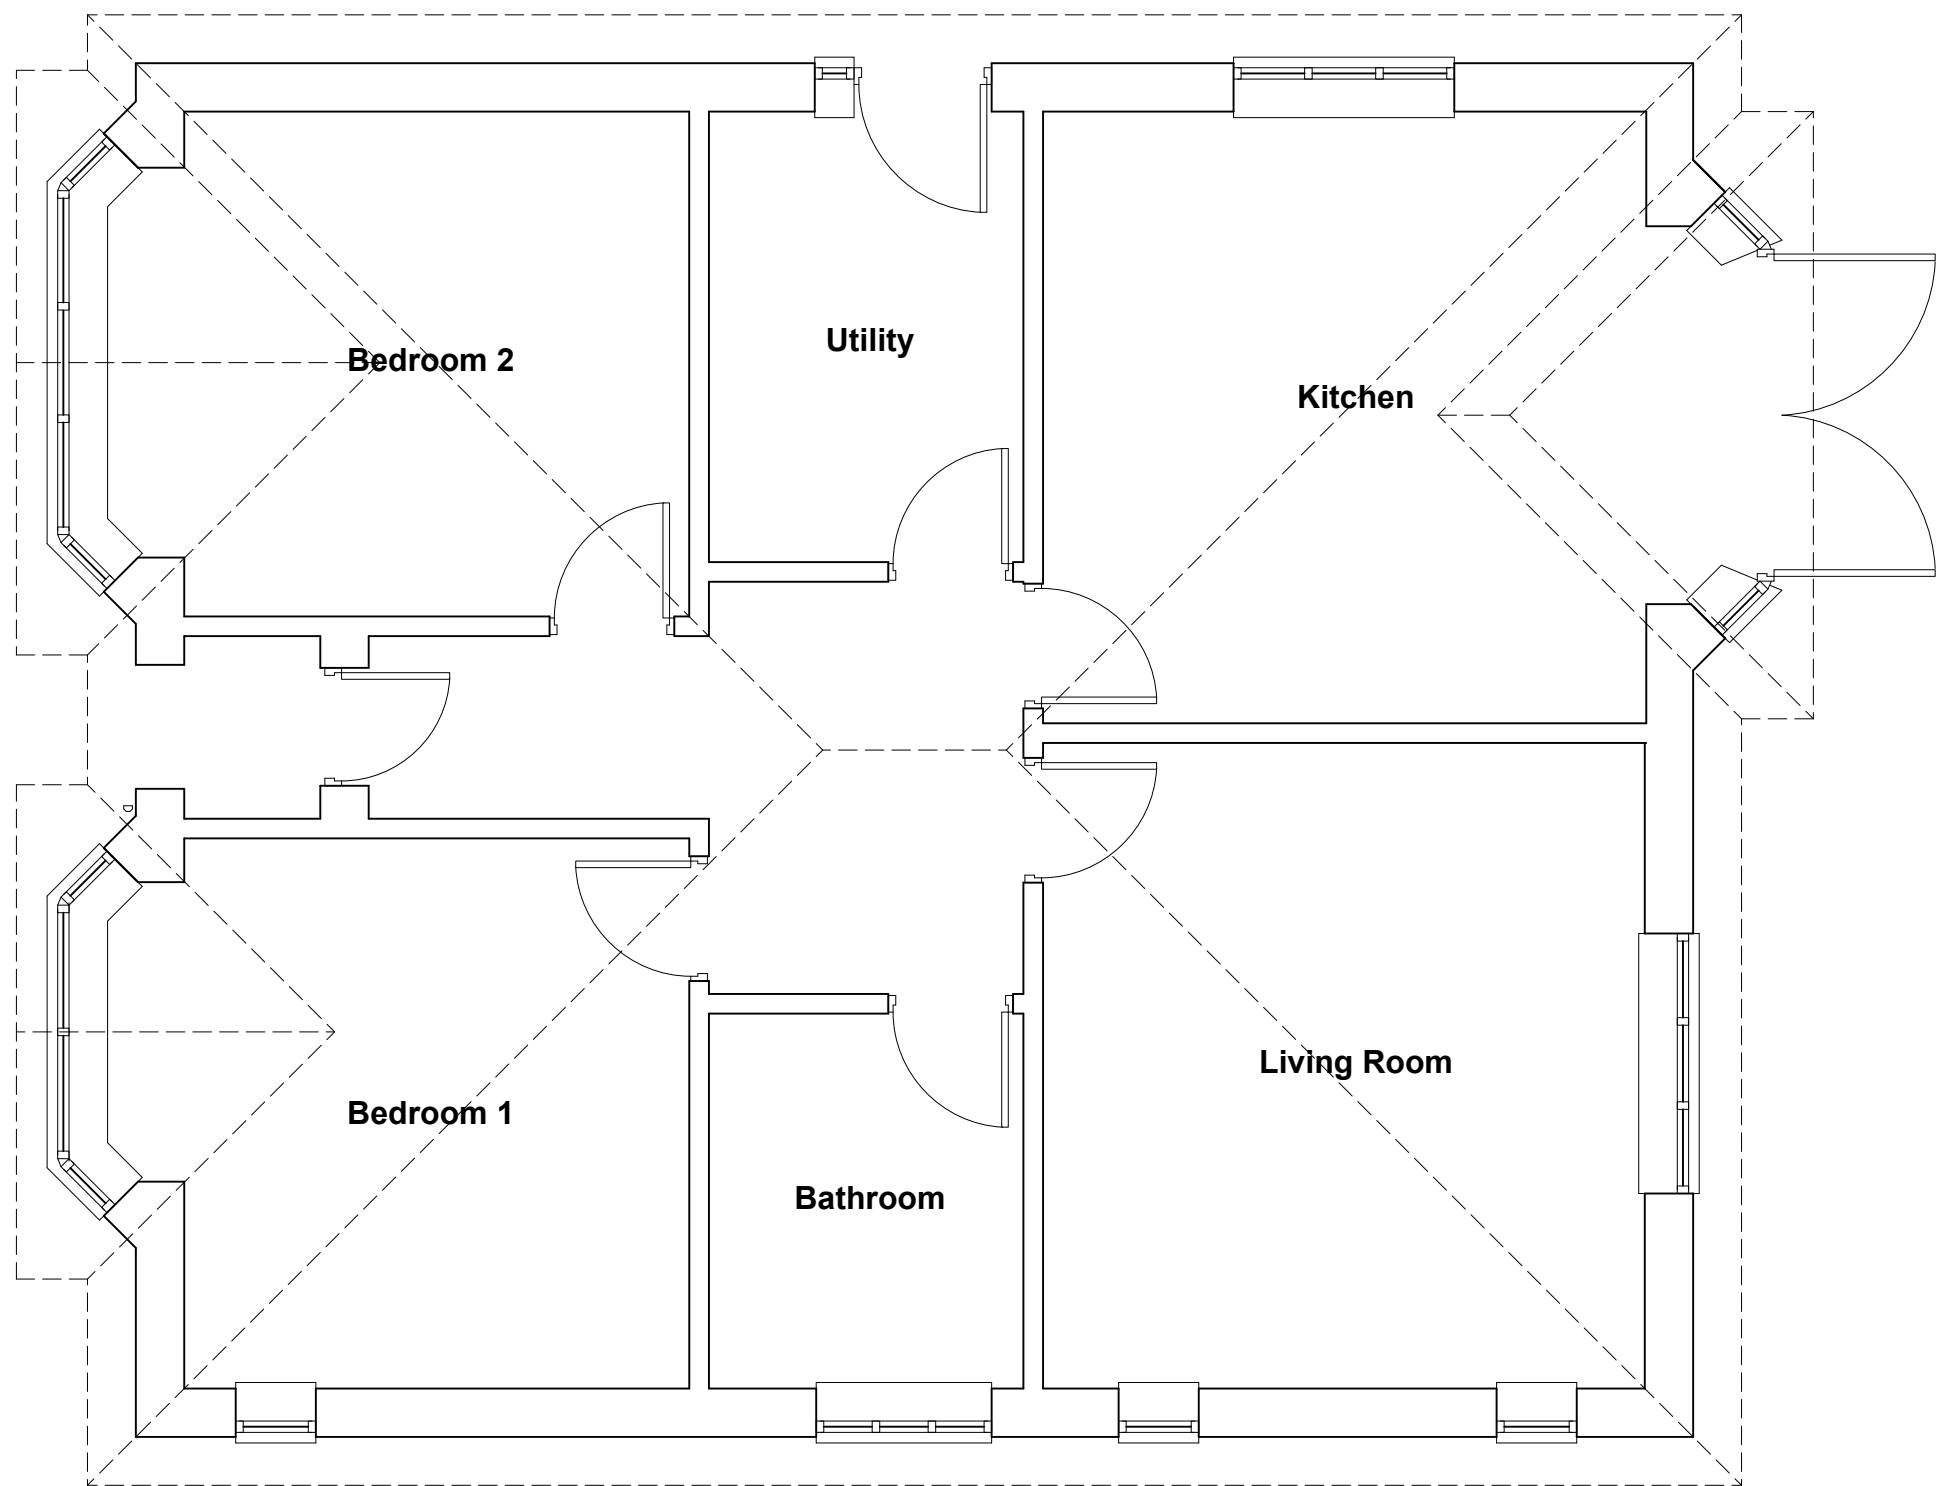

GROUND FLOOR PLAN: as existing
1:50

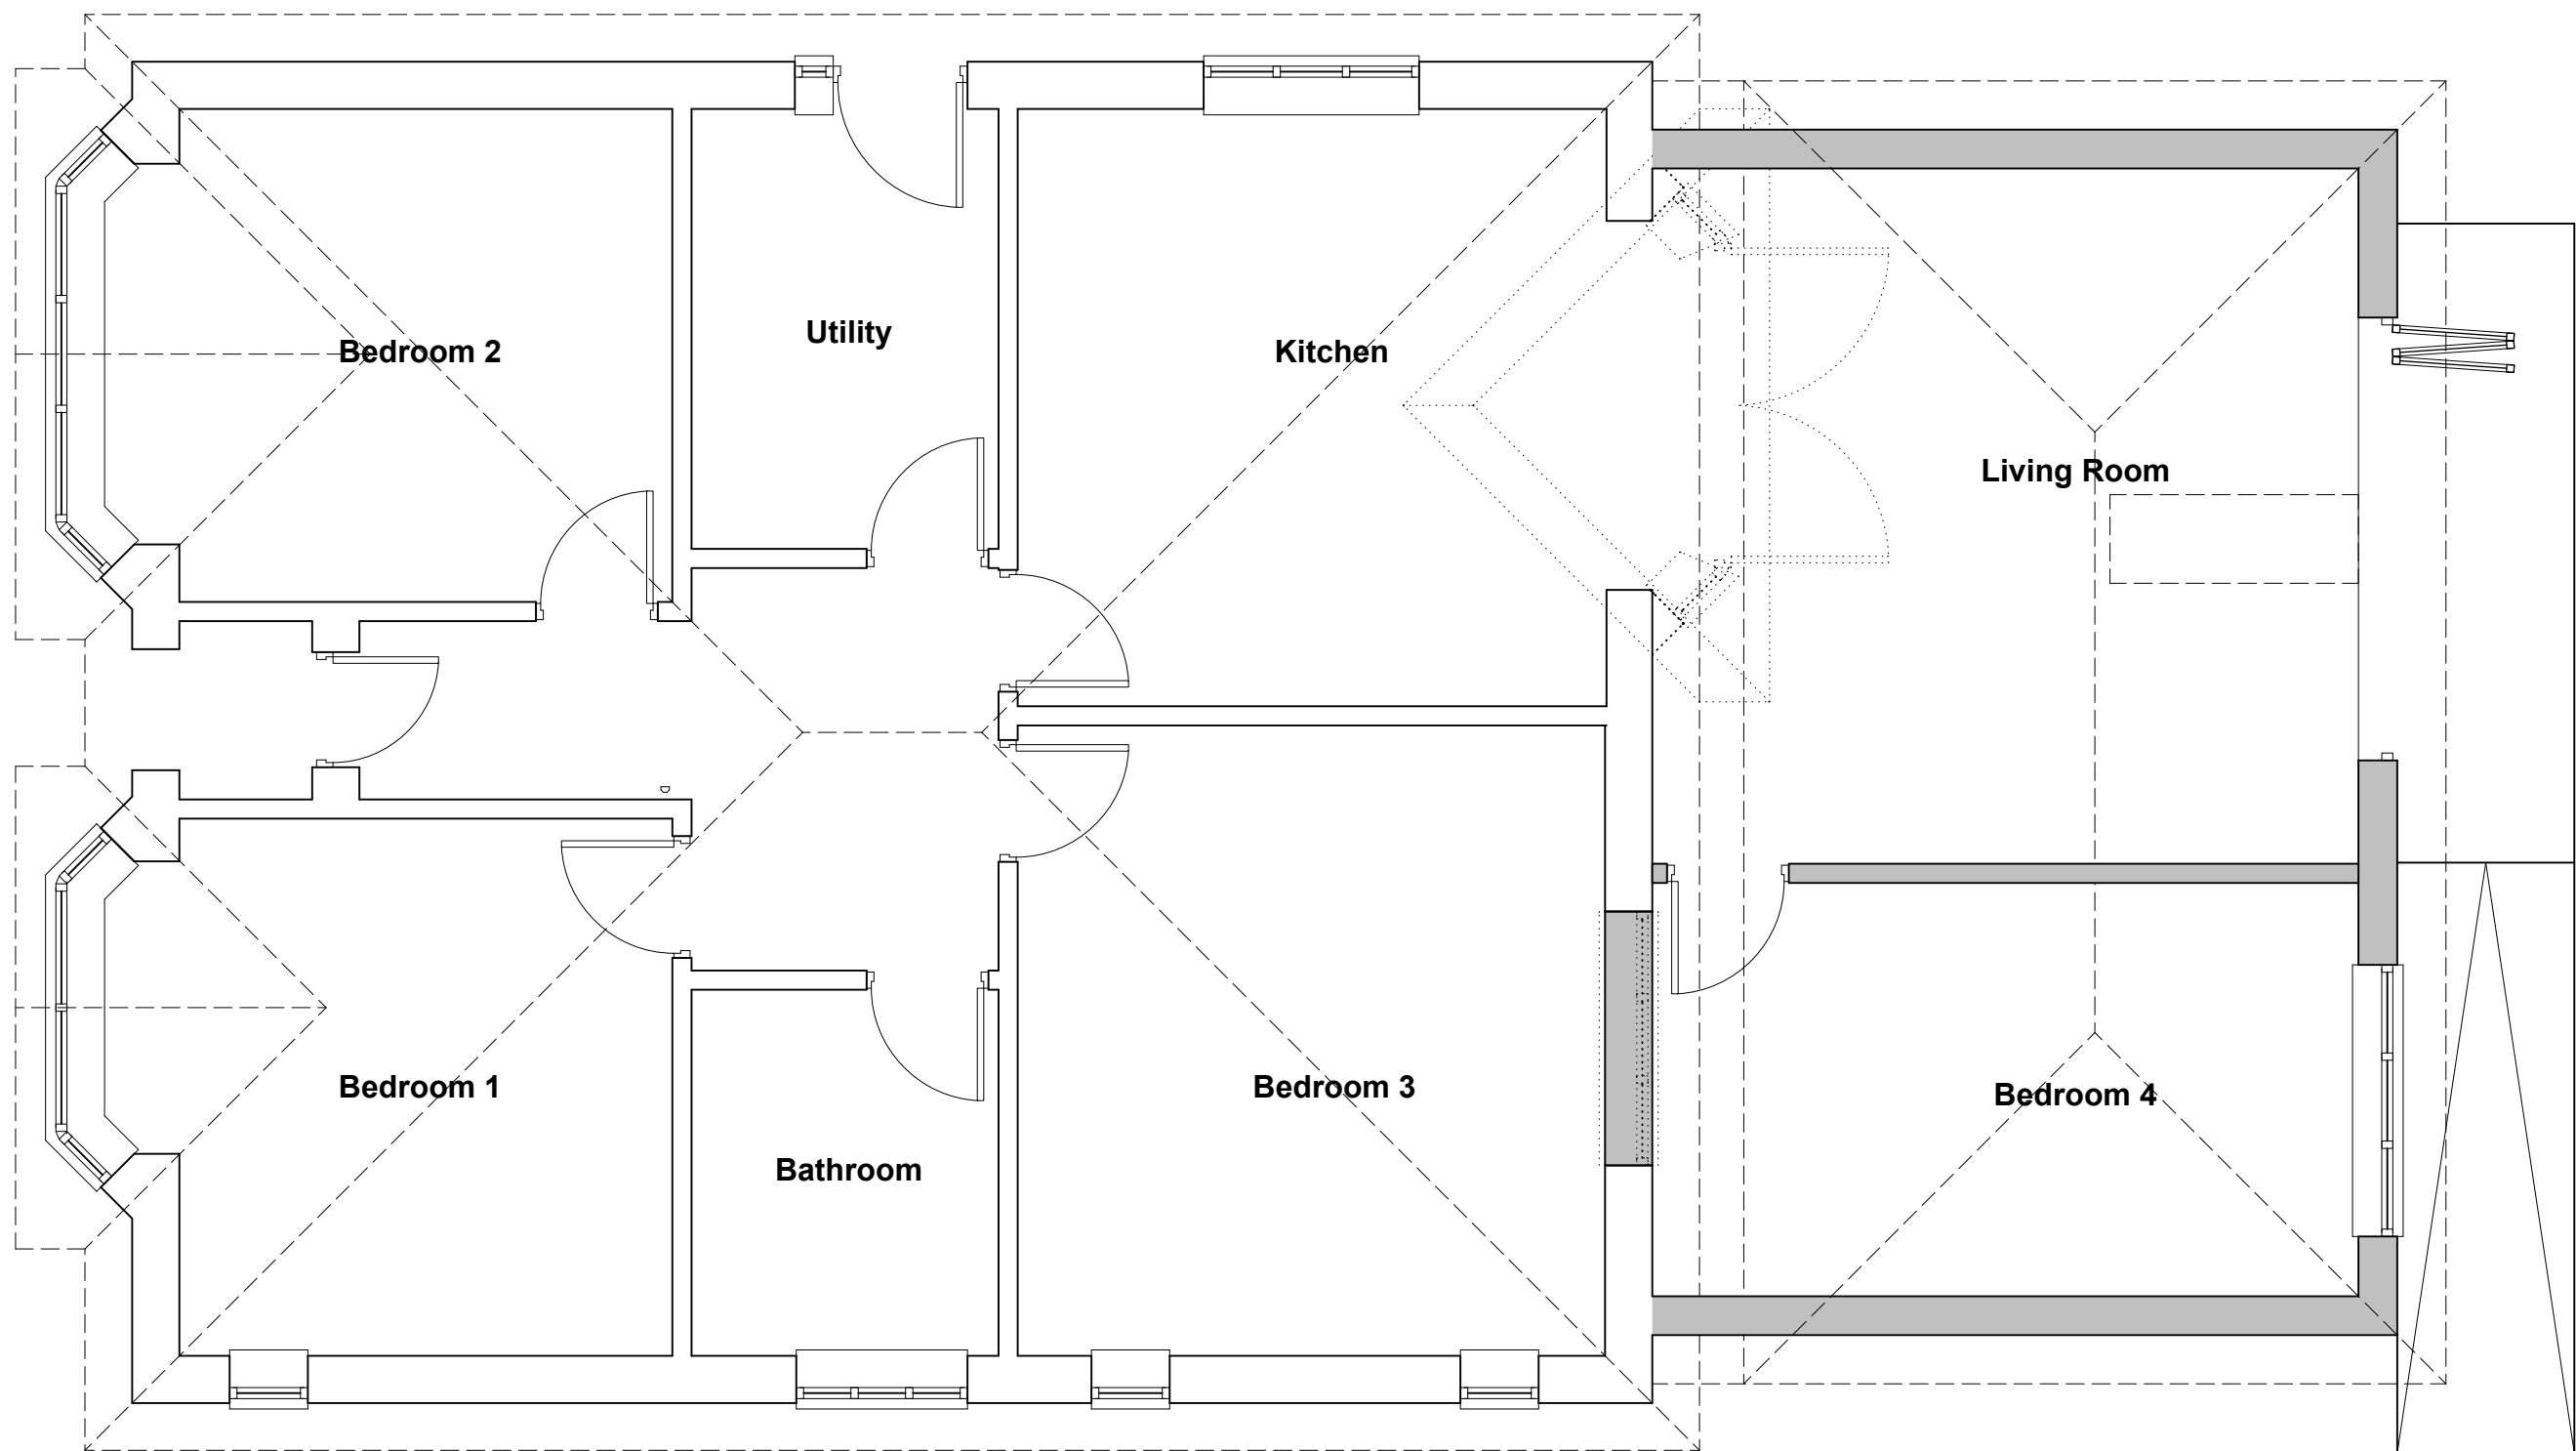


GROUND FLOOR PLAN: as proposed
1:50

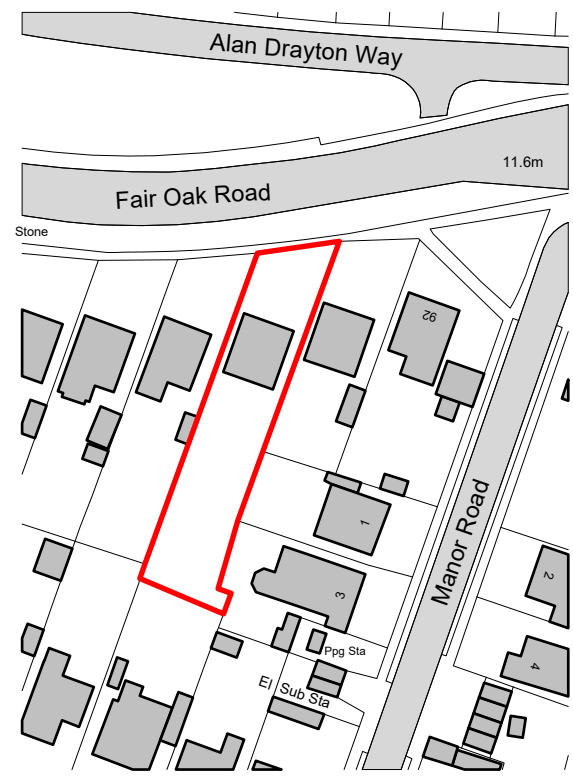

Ordnance Survey, (c) Crown Copyright 2026
All rights reserved. Licence number: 100022432

SITE LOCATION PLAN
1:1250

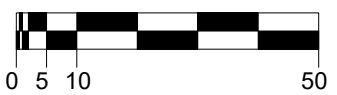

Fair Oak Road

BLOCK PLAN:
1:200

