


King's Court

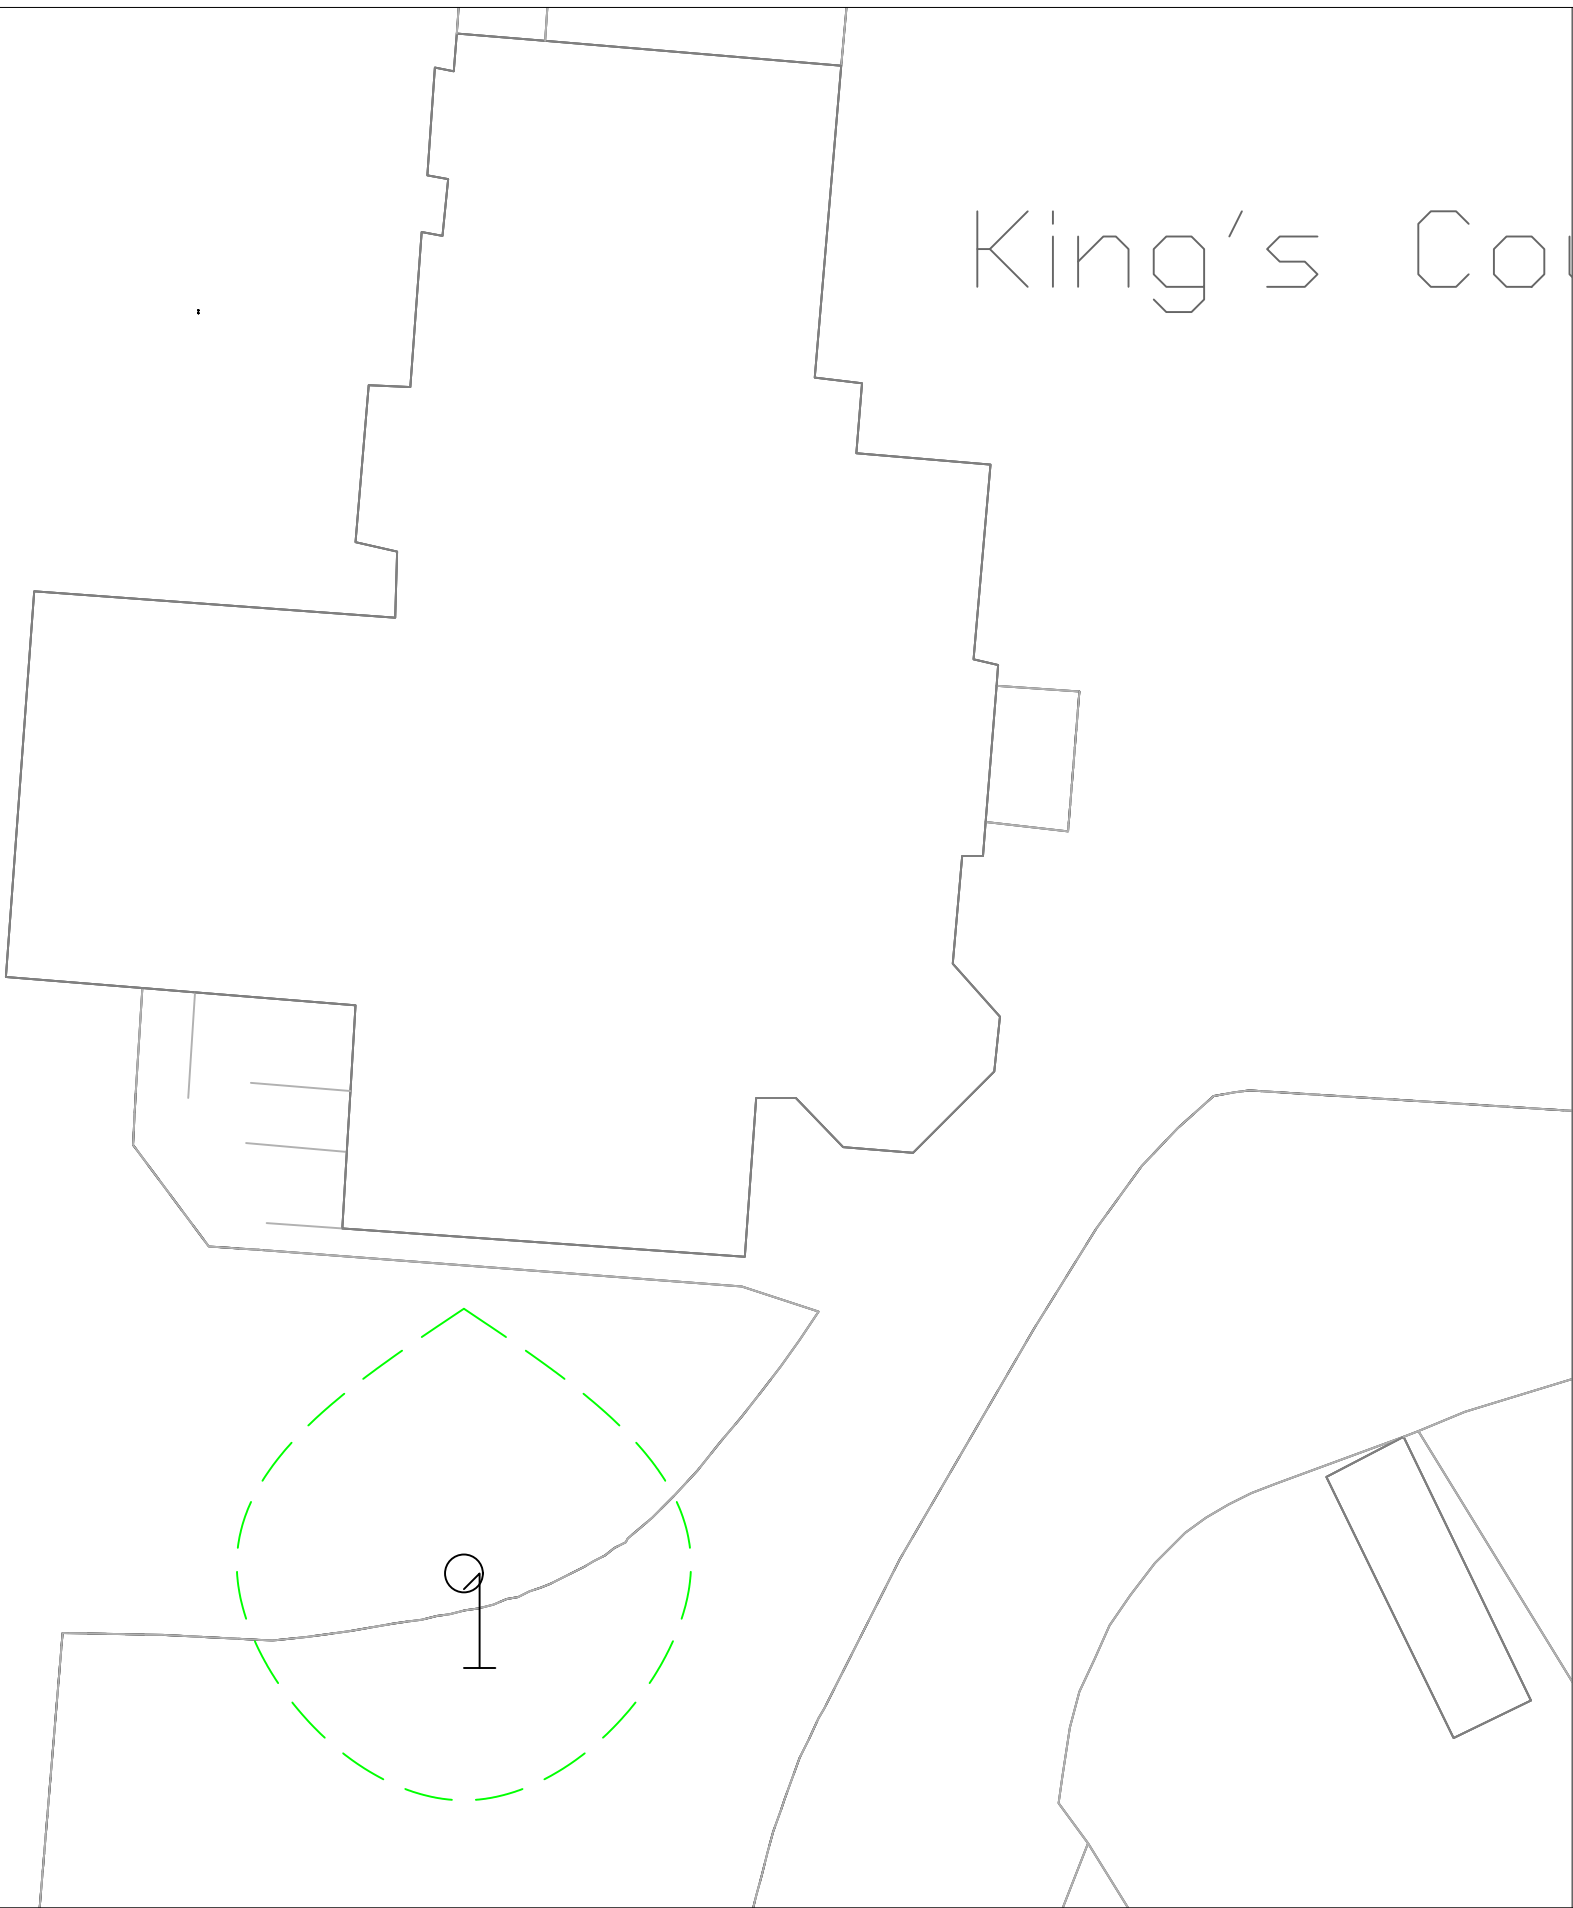

General Notes

Key

Low risk trees	
Moderate risk trees	
High risk trees	

No.	Revision/Issue	Date

Firm Name and Address

ROWDEN
TREESCAPES

Project Name and Address

Kings Court
Masonic Centre, 81
Winchester Road,
Chandler's Ford,
SUS3 2GG

Project
RTC/RP/KCCF/VTA/V1

Date
14/09/2025

Scale
1:500 @ A3

Sheet

Appendix B
Tree
Location
Plan