
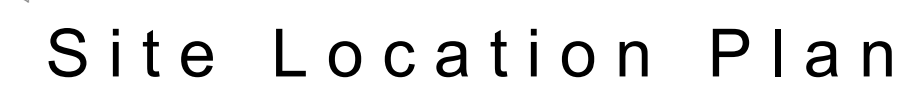


This drawing is the copyright of N & J Design Limited and may not be copied in whole or in part without prior permission.

It is the clients/developers responsibility to ensure all relevant approvals are in place and conditions satisfied prior to commencement of works, including, but not limited to:

- The Party Wall etc Act 1996
- Local Authority Planning Consent
- Highways (Road opening permit)
- Local Water Authority
- Building Regulations (Local Authority, NHBC etc)
- Environment Agency

scale 1:50

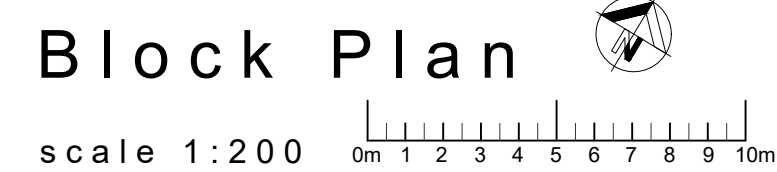

scale 1:1250



metres

Ordnance Survey (c) Crown Copyright 2026.
All rights reserved. Licence number 100053143



Project:

Hollybank Rest Home
41 Winchester Street
Botley
SO30 2EB



Drawn: N. Keatley Date: 25.08.26
Checked: Date:
Scale: As noted
Drawing no: Revision:
2026.07.01/PL02