


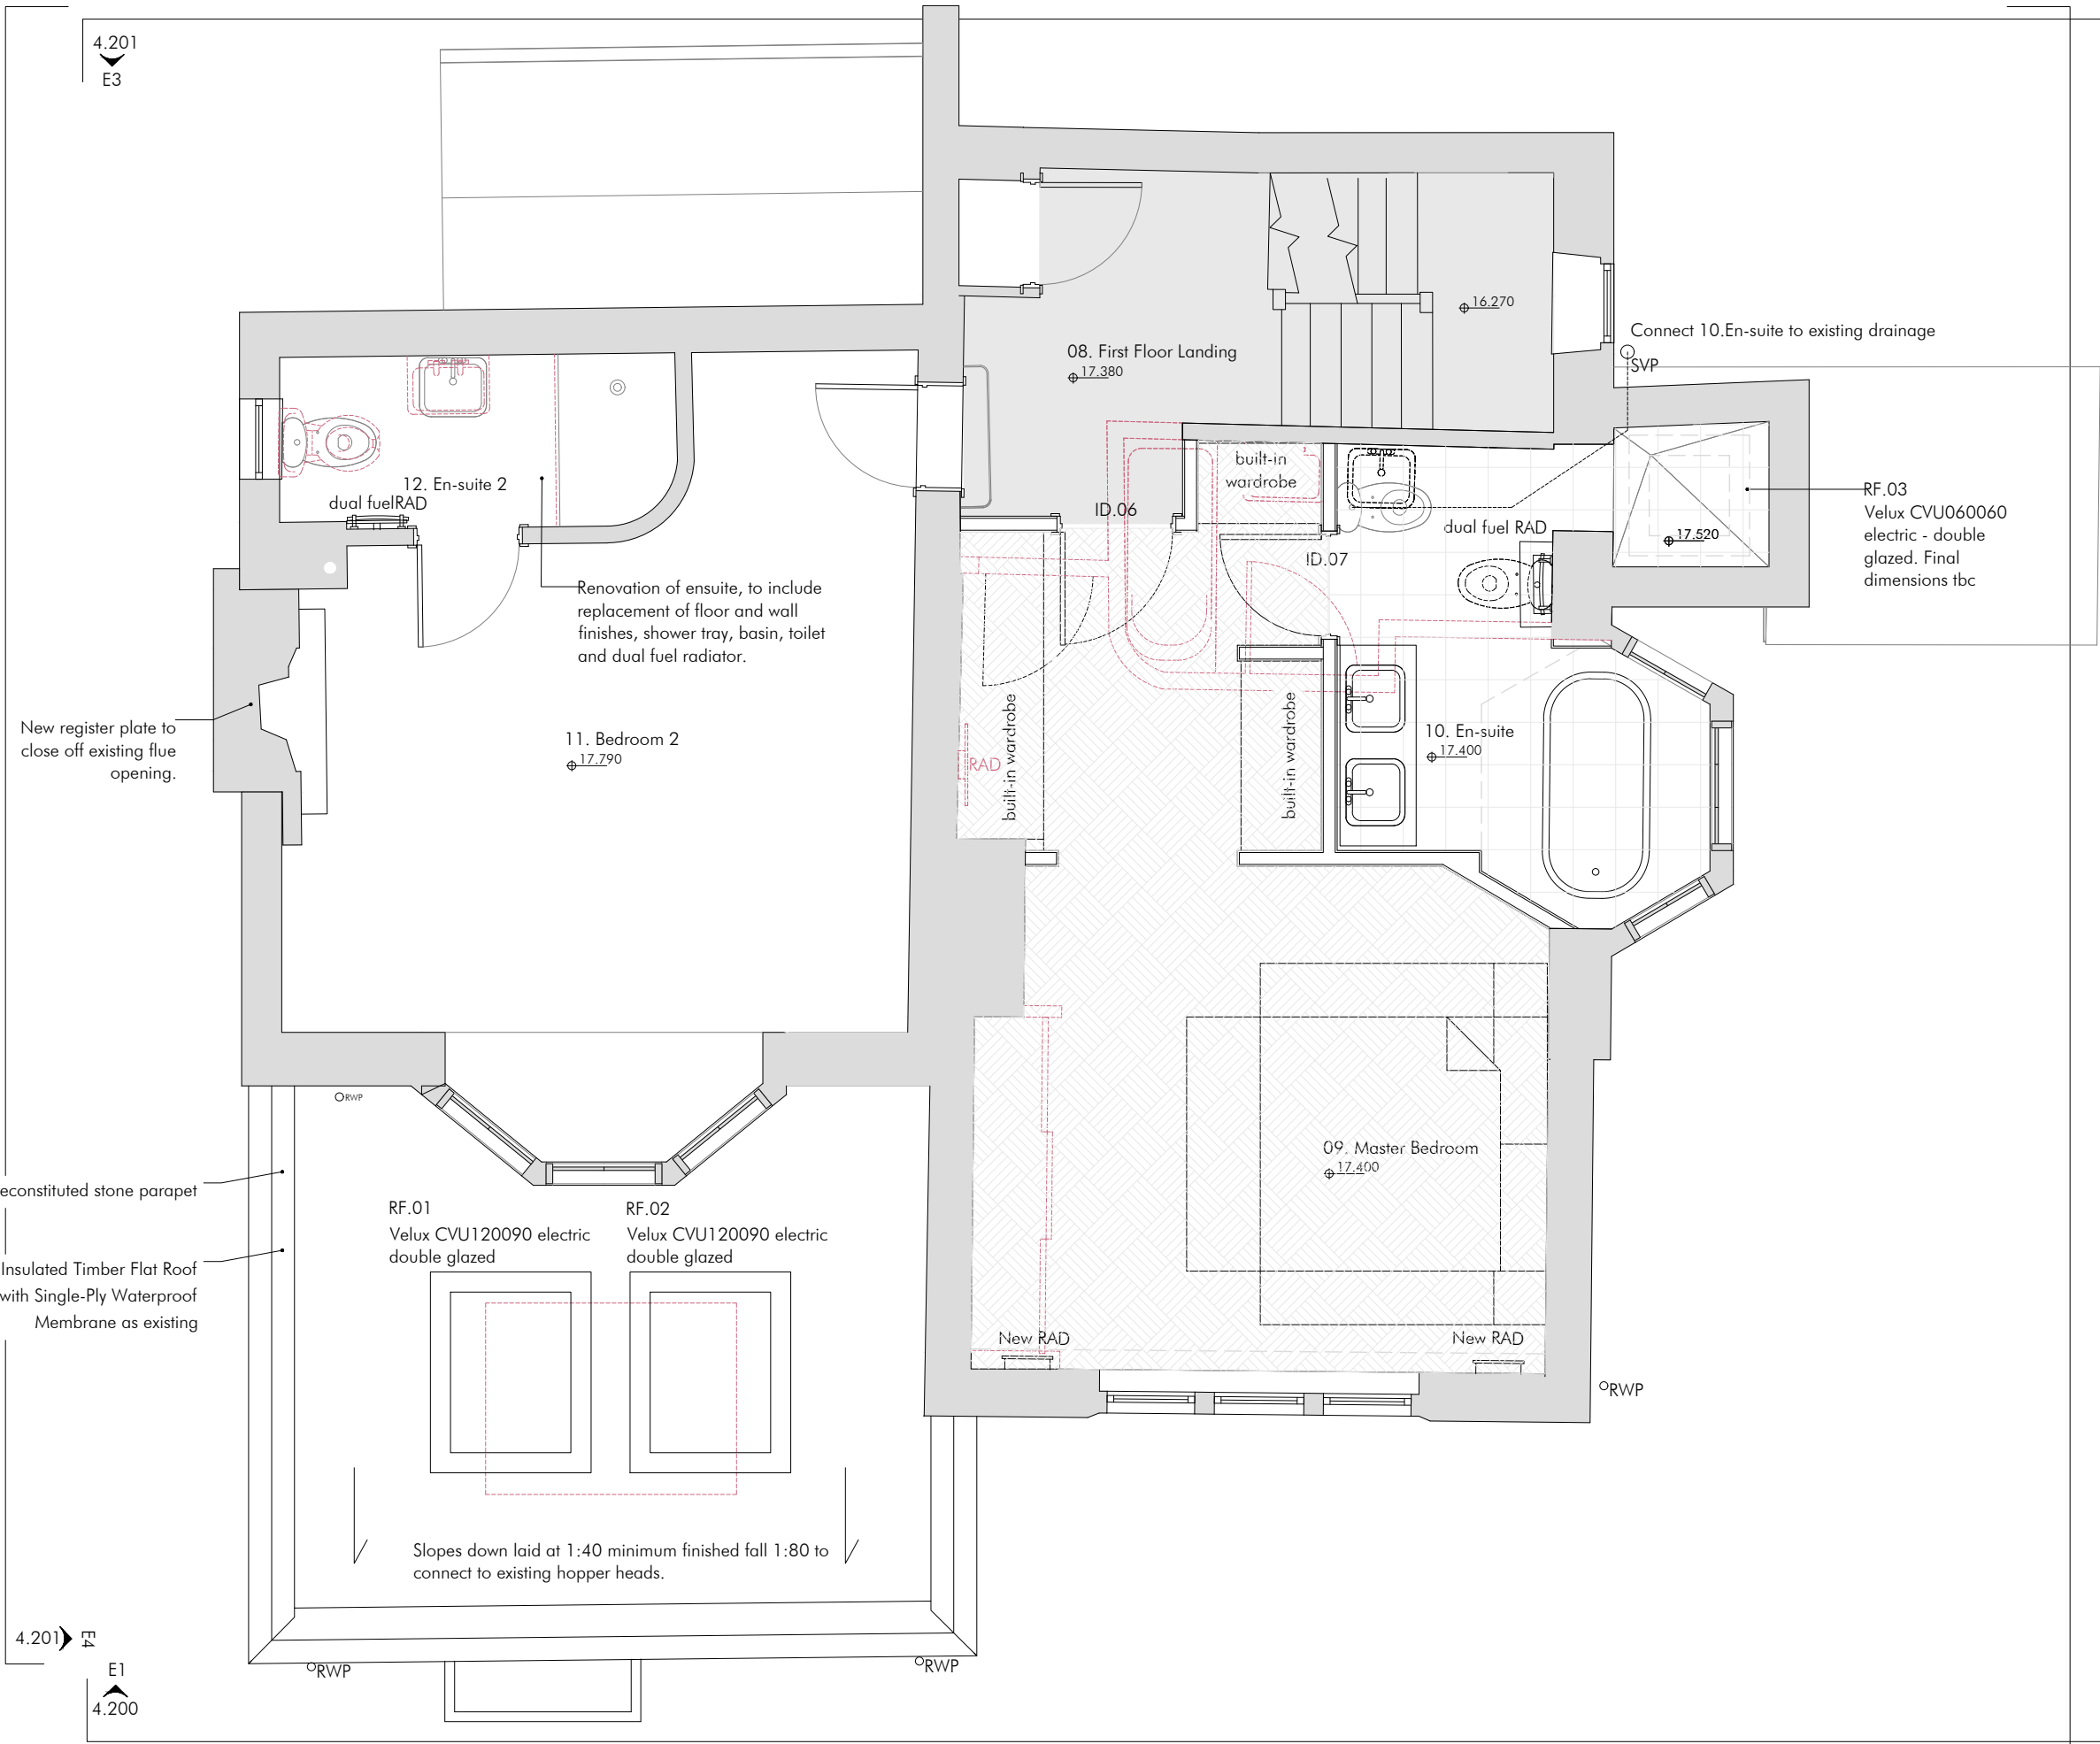

# For Planning Purposes Purposes Only

Not to be used for Construction

Notes:

Do not scale from this drawing unless for the purposes of Local Planning Authority Approval. Please verify that the information is correctly printed to scale by checking the control bar.

This drawing must be read in conjunction with all other contract drawings and documentation. It is the contractors responsibility to ensure full compliance with the Building Regulations. Any discrepancies to be reported immediately. If in doubt, ask.

This drawing is copyright of Hebden Design Studio Ltd © 2026 and shall not be reproduced nor used for any other purpose without written permission. All rights reserved.

| Rev | Date | Description |
|-----|------|-------------|
|-----|------|-------------|

## Hebden design studio

The Studio @ Lavant House  
West Lavant, Chichester  
PO18 9AB  
01243 974969  
hello@hebdendesignstudio.com  
www.hebdendesignstudio.com



Drawing No.  
**4.101**  
Current Revision  
**00**

Drawing  
First Floor GA & Setting Out Plan

Project  
South House - Hamble Le Rice

Project No.  
**2509**

Scale  
**1:50 @ A3**