


The Tree House, Richmond Close, SO53 5RA

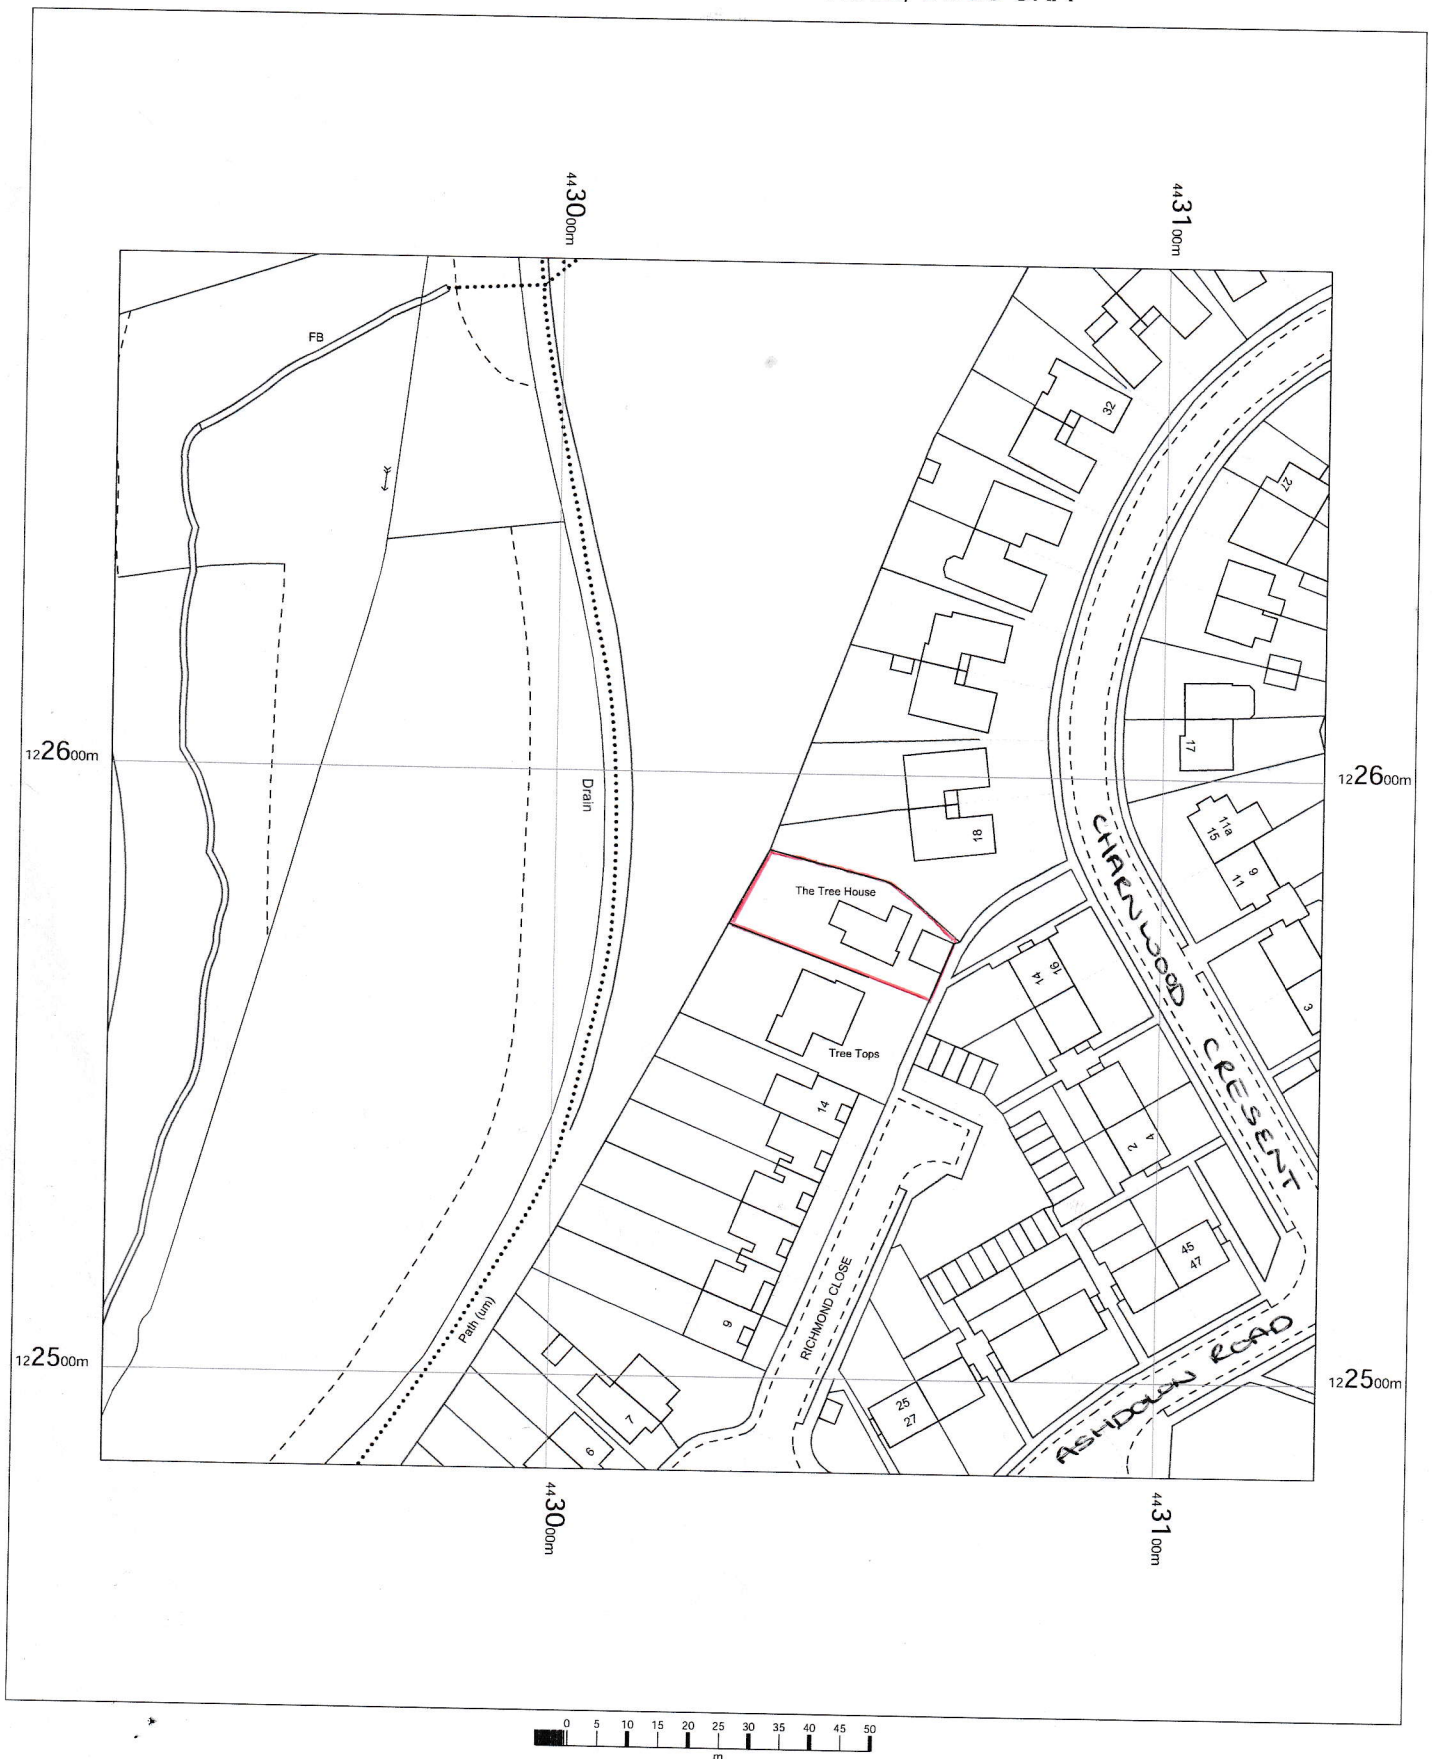

The Tree House
Richmond Close,
Eastleigh,
Chandler's Ford,
Hampshire
SO53 5RA

OS MasterMap 1250/2500/10000 scale
Wednesday, August 26, 2026, ID: MPMBW-01294501
www.blackwellmapping.co.uk

1:1250 scale print at A4, Centre: 443026 E, 122585 N

©Crown Copyright Ordnance Survey. Licence no.
100041041



BLACKWELL'S
MAPPING SERVICES
PERSONAL & PROFESSIONAL MAPPING
www.blackwellmapping.co.uk

TEL: 0800 151 2612
maps@blackwell.co.uk