


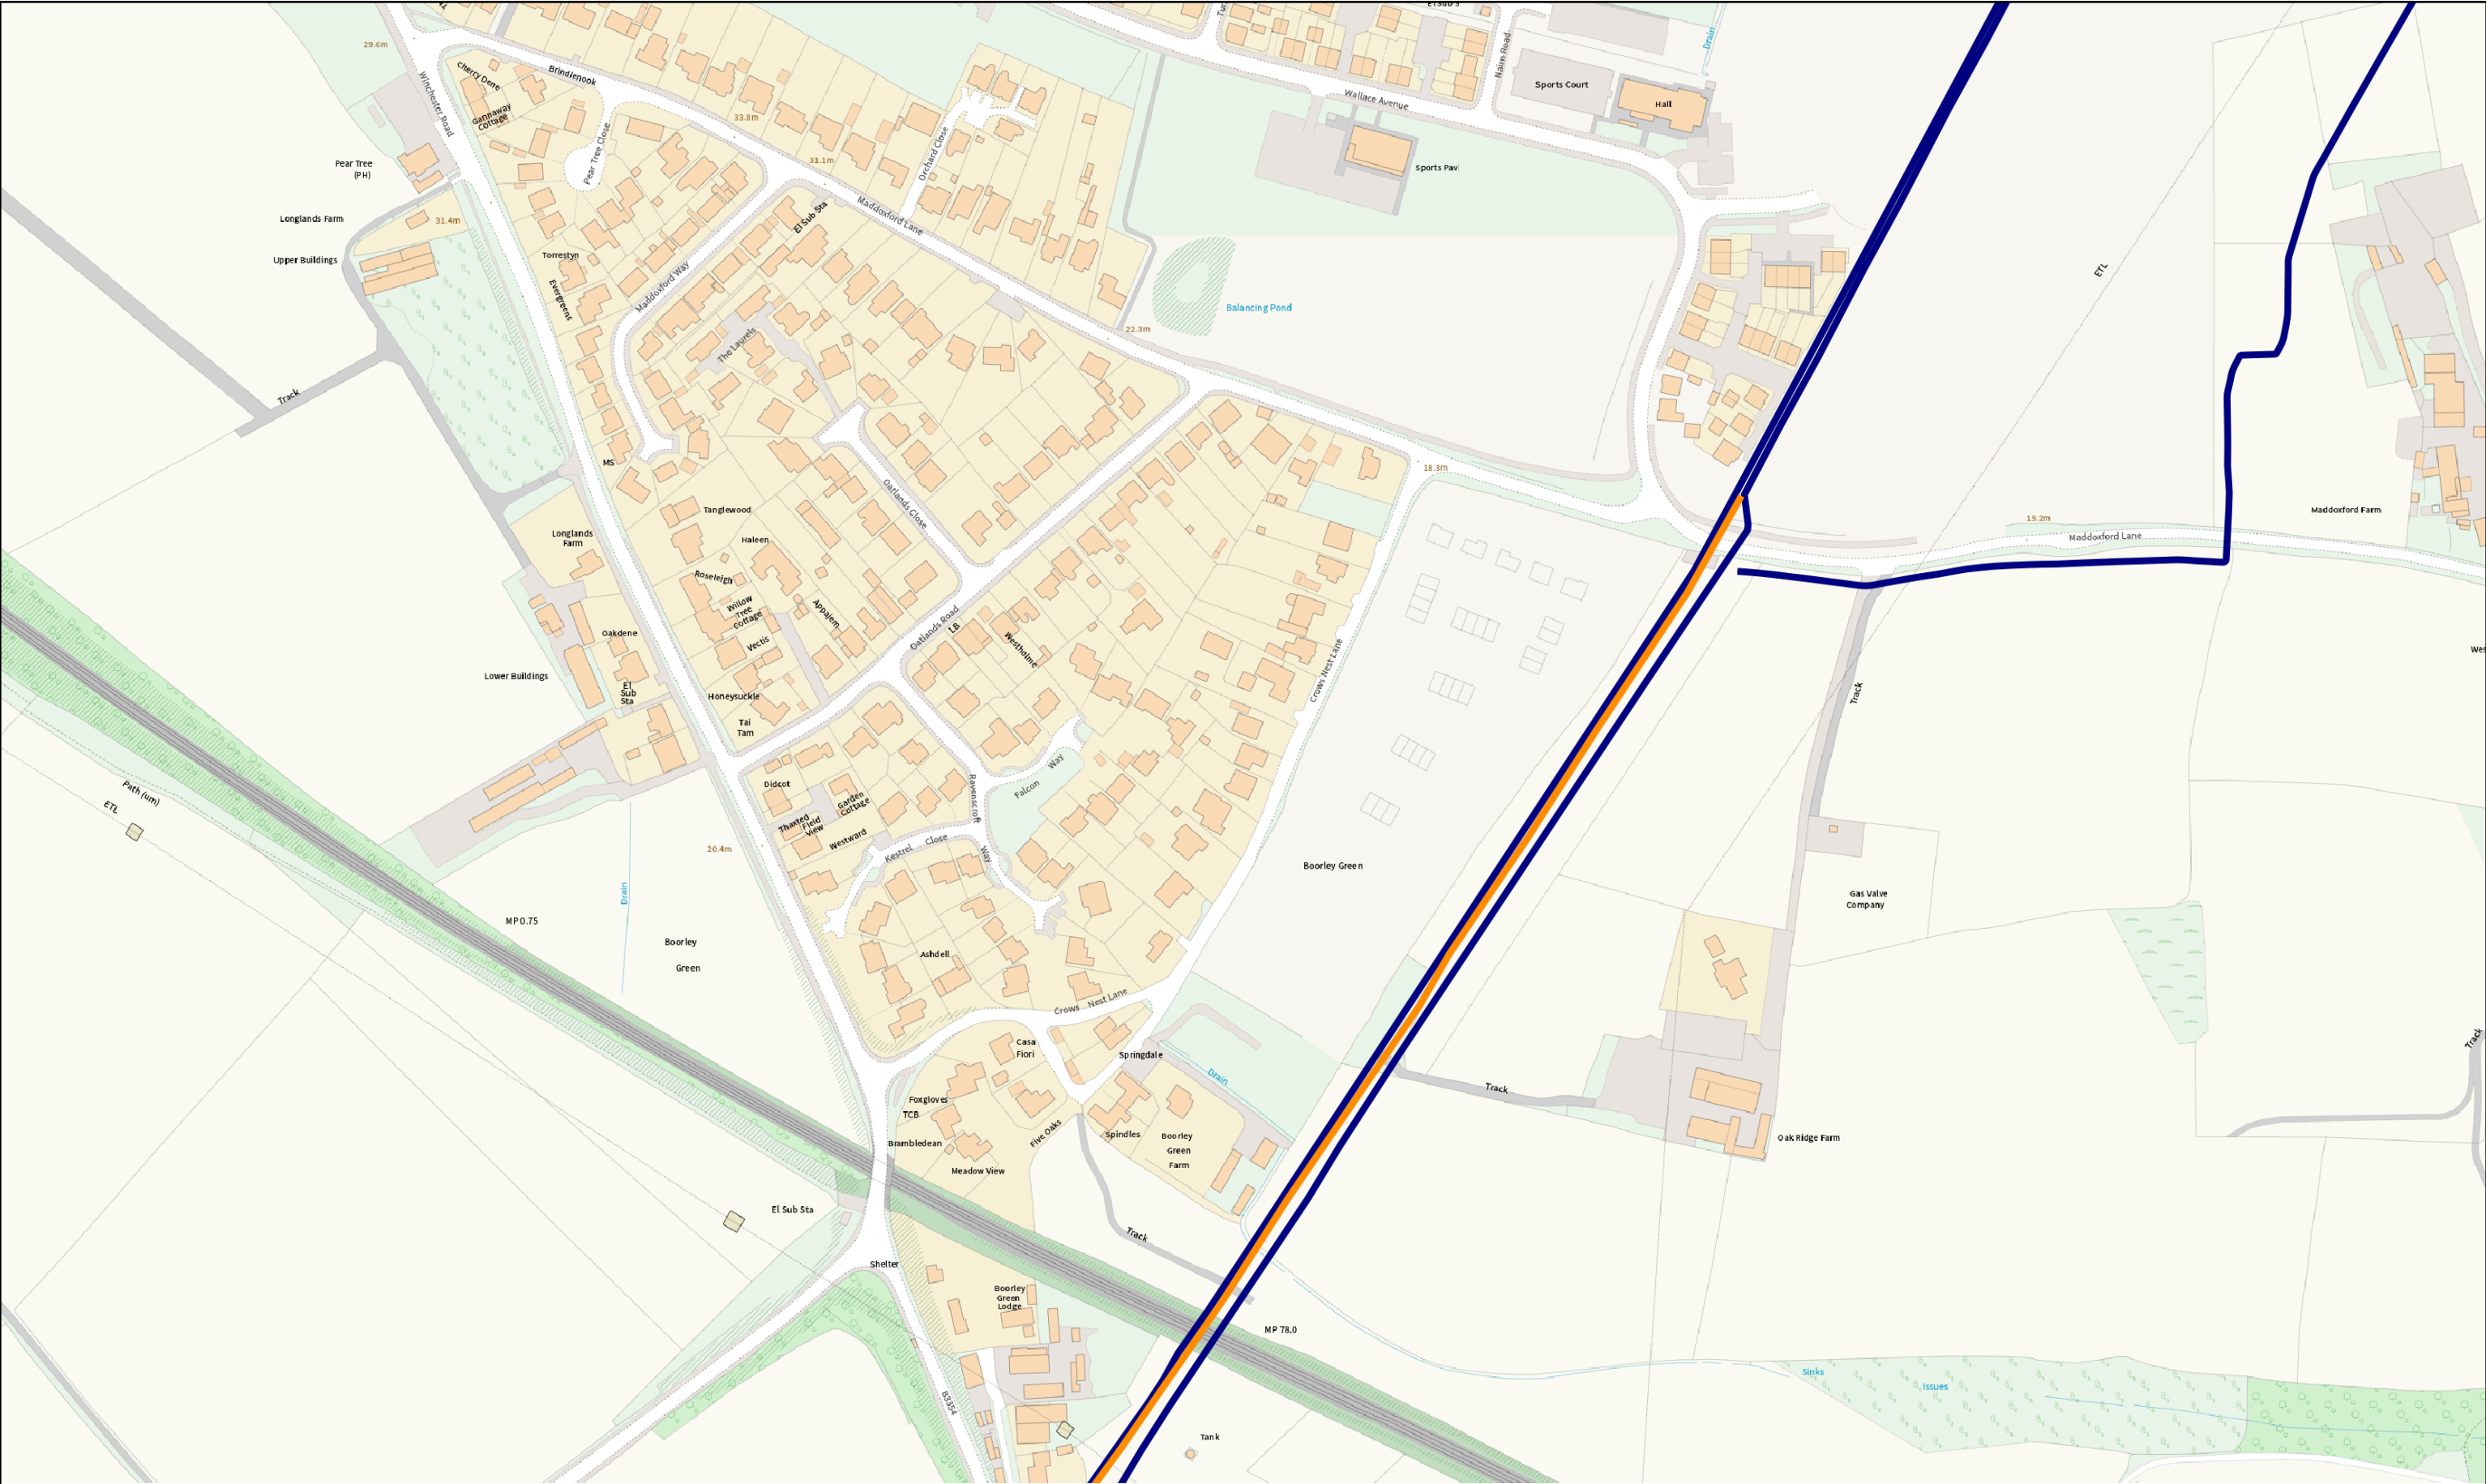

© Crown copyright and database rights 2025 Ordnance Survey Licence Number AL100005237

**WARNING**

This drawing is not to be used for construction purposes. The location of the pipe must be verified and pegged by the pipeline operator before any excavation or construction begins.

For further details contact:  
FISHER GERMAN on 0800 136 812



Ordnance Survey  
Licensed Mapping



FISHER  
GERMAN

THIS DRAWING IS PROTECTED BY COPYRIGHT. IT MAY NOT BE REPRODUCED IN ANY FORM OR BY ANY MEANS FOR ANY PURPOSE WITHOUT WRITTEN PERMISSION OF FISHER GERMAN LLP CHARTERED SURVEYORS



|                           |  |                |                         |
|---------------------------|--|----------------|-------------------------|
| FAWLEY TO LONDON          |  | Drawing Number |                         |
| Planning Ref DC/26/101879 |  | Issue          | East 450992             |
|                           |  | Status         | Checked North 114313    |
|                           |  | Date           | 15/09/2026 Not to scale |

