


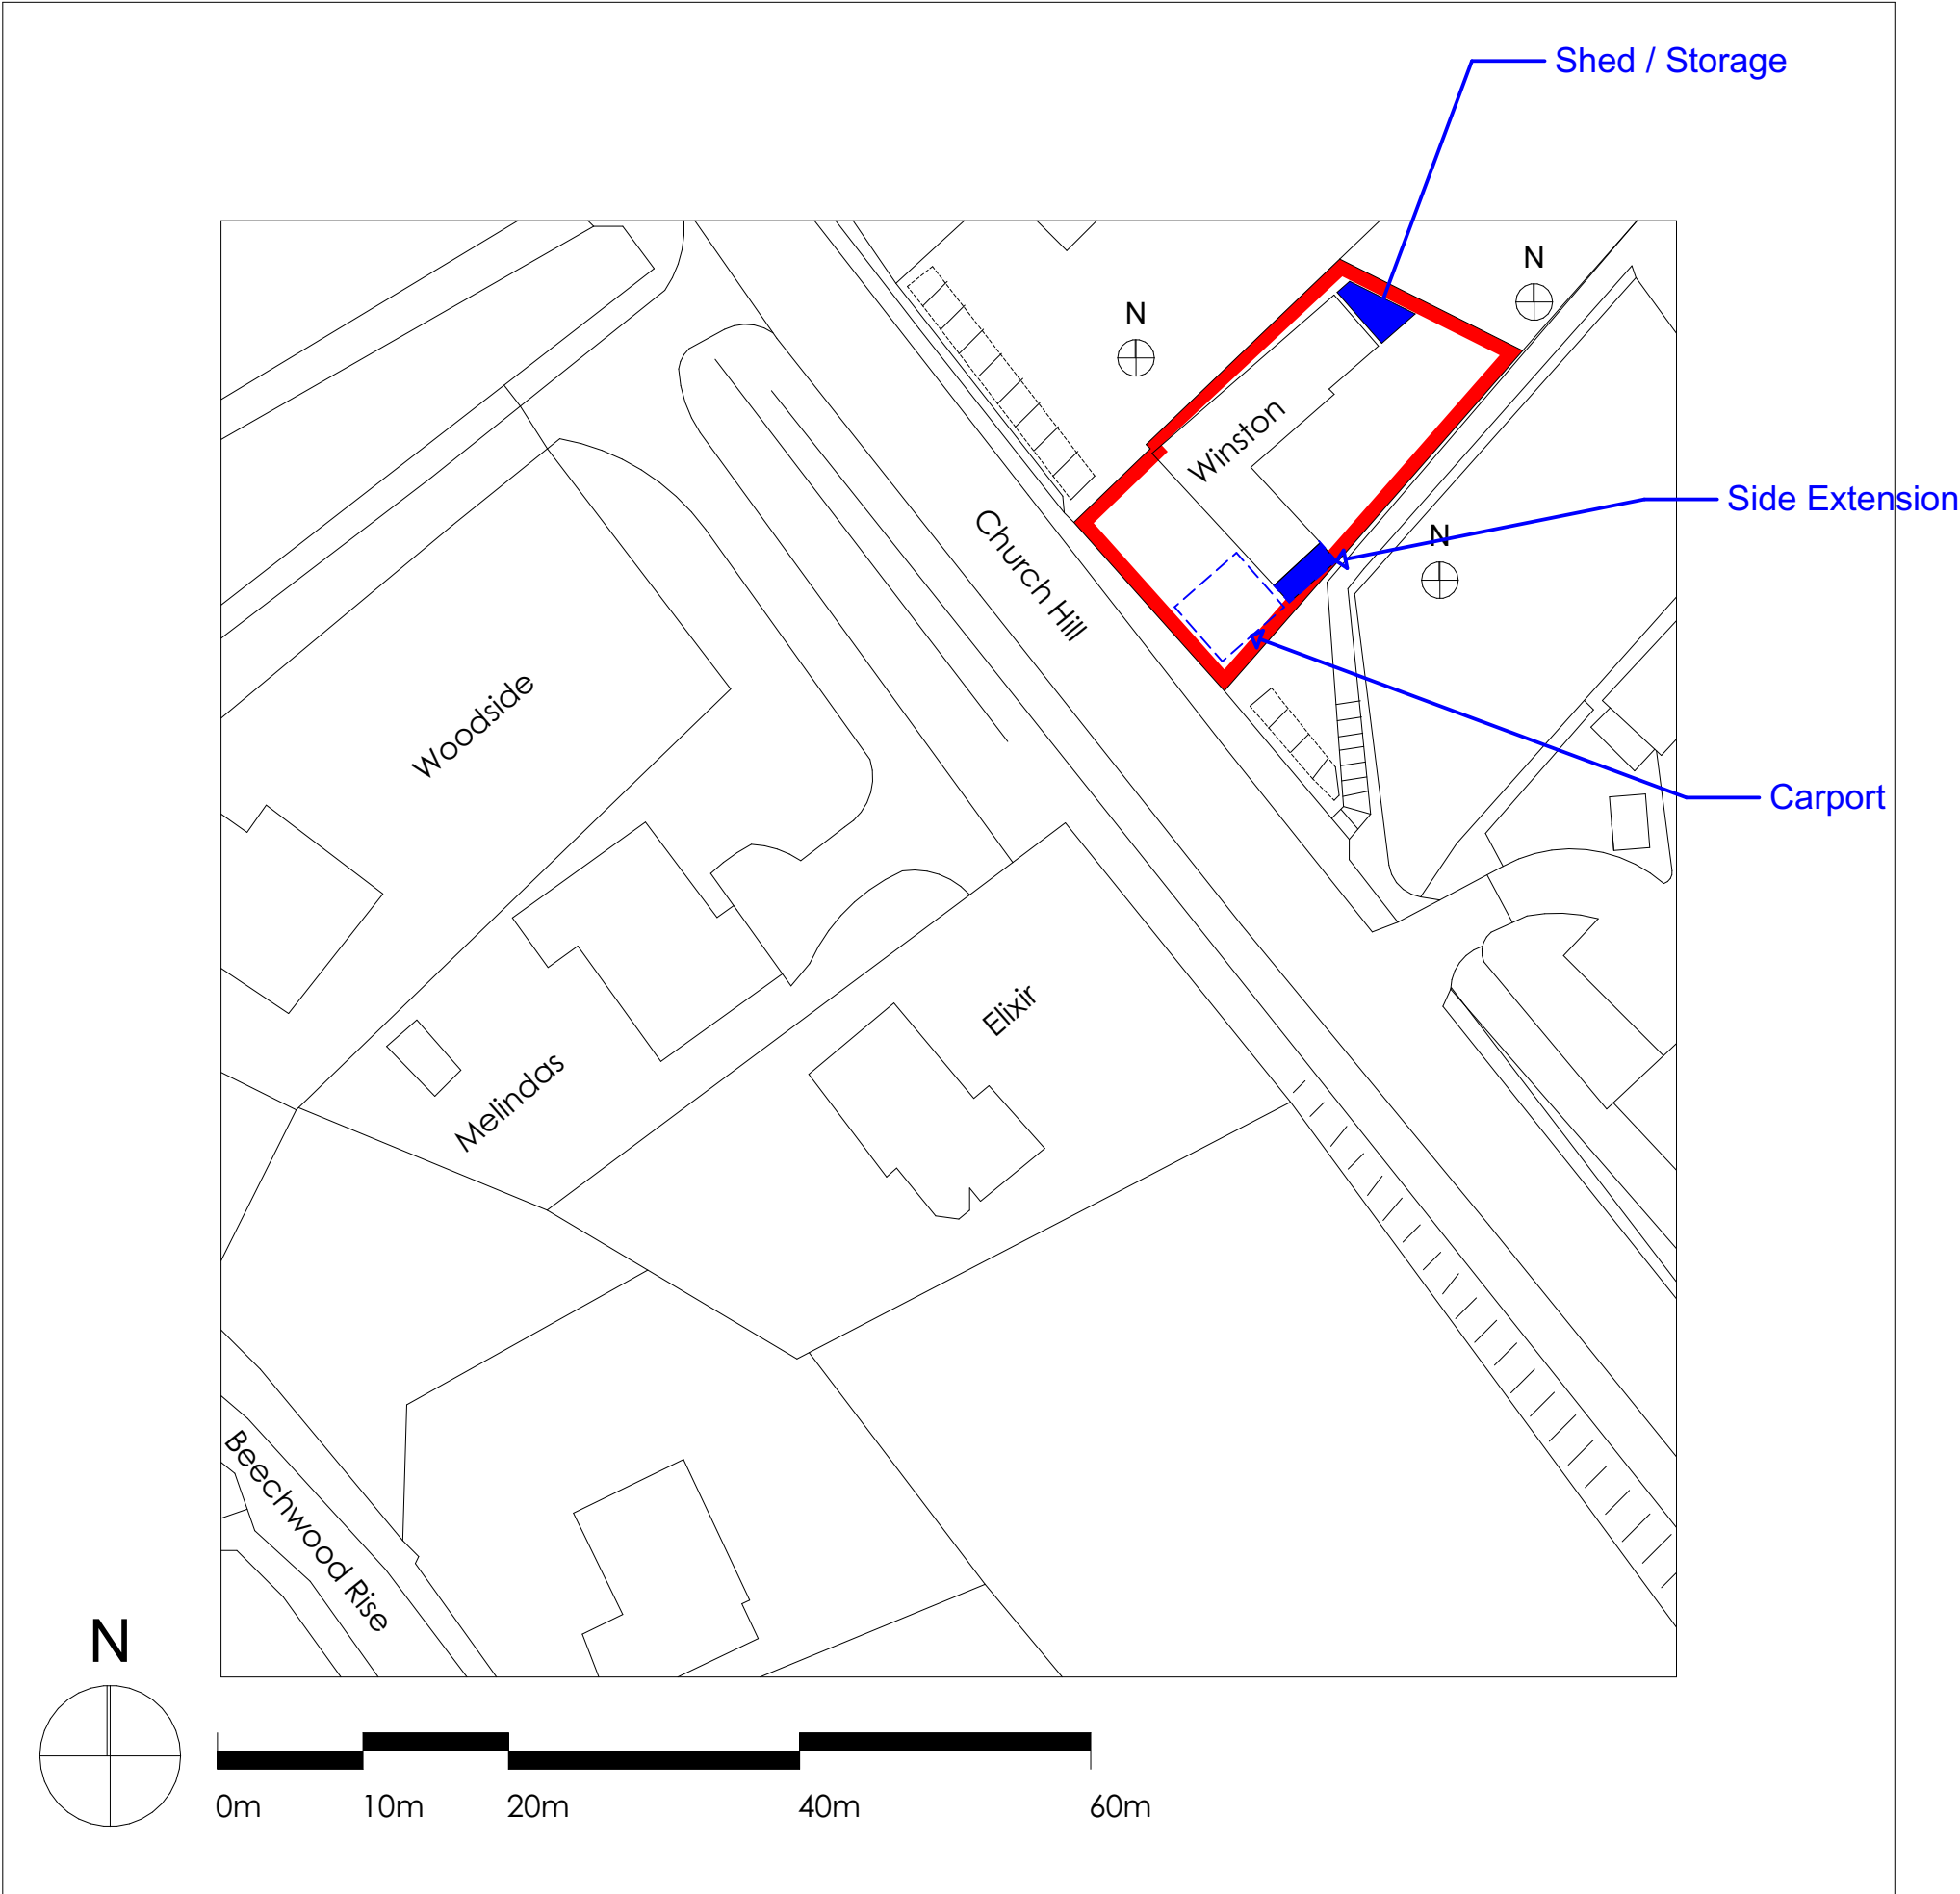

Notes

The content of the drawing remain the copyright of **LRArchitecture**, no reproduction without written consent

All dimensions to be verified on site. Any discrepancies are to be reported to the relevant parties.

Do not scale from drawing, figured dimensions to be used only. drawings to be read in conjunction with all relevant drawings/ schedules ect, which relate to this project

Project
Home improvements

Project Address
Winston, Church Hill West End
Southampton SO303AT

Client
Mark & Viki



LR
Architecture
07729564872

Drawing Number	P001	Page Size	A3
Scale	1:500	Drawn By	LR