



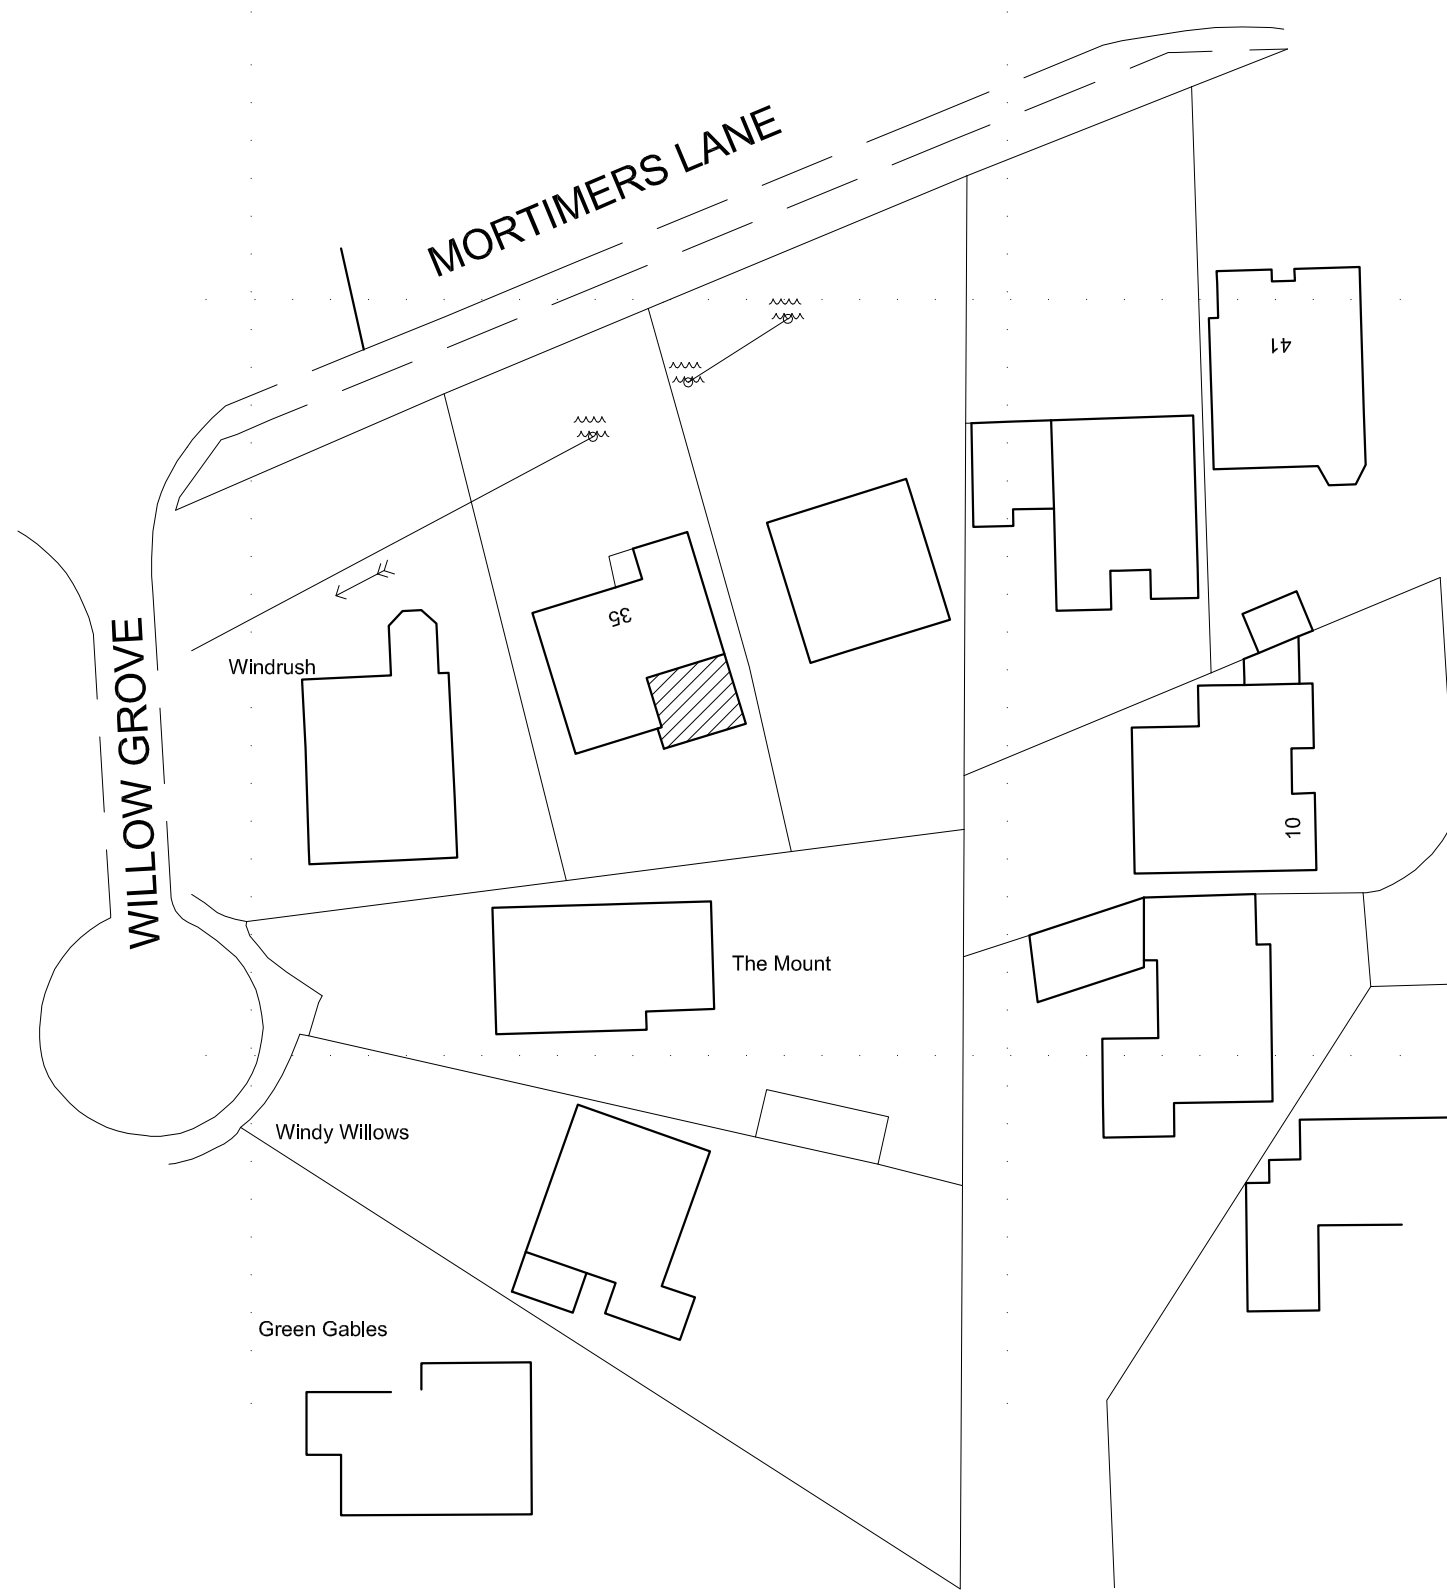

Ordnance Survey (c) Crown Copyright 2026. All rights reserved. Licence number 100022432

BLOCK PLAN
SCALE - 1:500

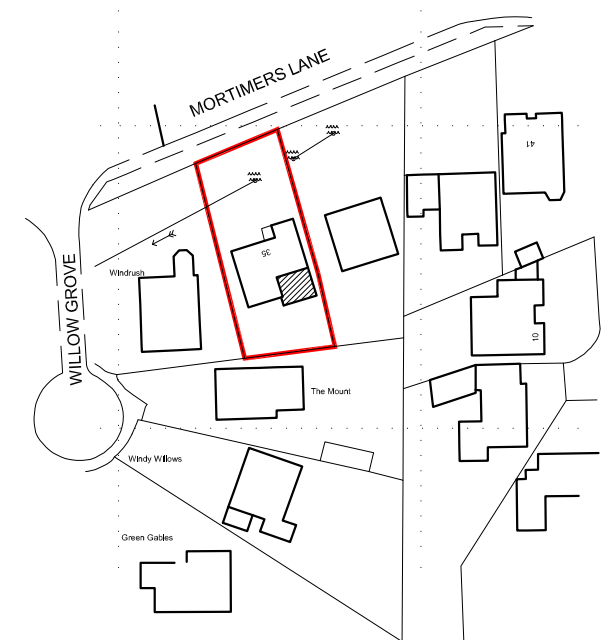

Ordnance Survey (c) Crown Copyright 2026. All rights reserved. Licence number 100022432

LOCATION PLAN

SCALE - 1:1250

Ordnance Survey (c) Crown Copyright 2026. All rights reserved. Licence number 100022432



Sunstone Design

ARCHITECTURAL
CONSULTANTS

T 01962 713873
E studio@sunstonedesign.co.uk
A The Garden House, Highbridge
Road, Twyford Moors S O21 1RL

35 MORTIMERS LANE
FAIR OAK

BLOCK AND
LOCATION PLANS

JOB NO: 05_25 JUNE 2026
SCALE: 1:500 + 1250

DRAWING NO: 01

