



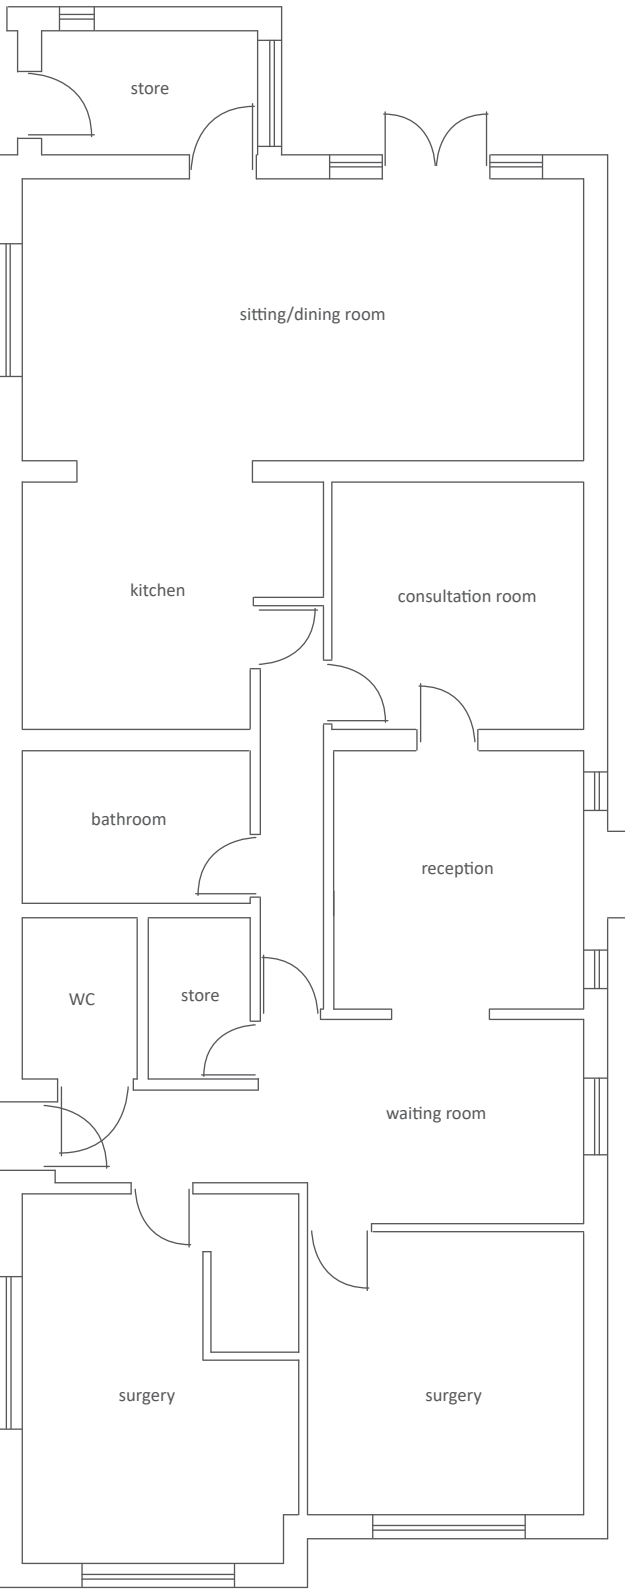

Existing Floorplan

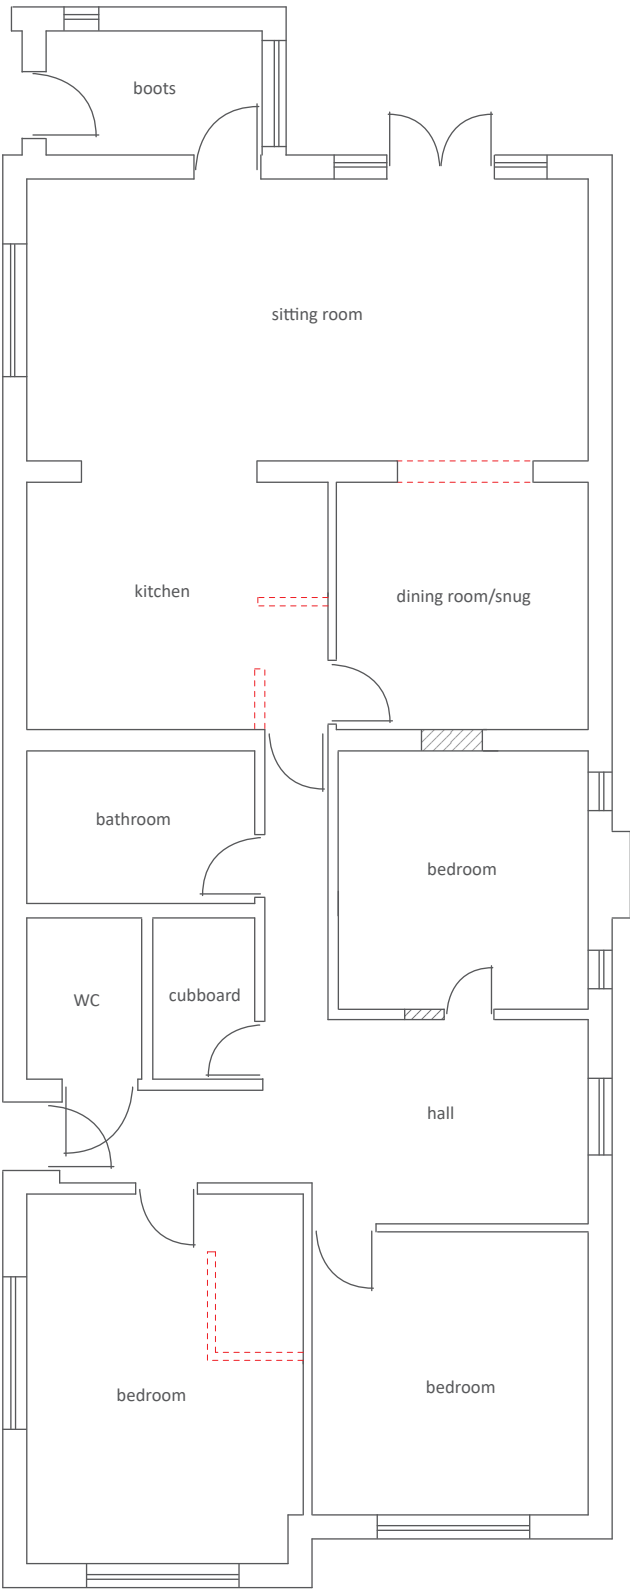

Proposed Floorplan



© The copyright of this drawing remains with Pro Vision and may not be reproduced in any form without prior written consent. Only scale from this drawing for the purposes of determining a planning application. Do not scale from this drawing for construction purposes. Any discrepancies between this and any other consultant's drawings should be reported to the Architect immediately. The contractor must check all dimensions before commencing work on site and all discrepancies reported to the Architect. No deviation from this drawing will be permitted without the prior consent of the Architect.

Drawings based on plans produced on behalf of the applicant by ArchIntelligence. Pro Vision maintains no liability for the extent to which these may deviate from the building as built. Dimensions of the building must be checked prior to any construction work.



ISSUE	DATE	DESCRIPTION	DRAWN	CHECKED
v1	01/09/2026	First Issue	RO	RO
v2	10/09/2026	edit northpoint; edit title block	RO	RO

CLIENT:	Mrs P Hewitt	
PROJECT:	5 Satchell Lane, Hamble	
DRAWING:	Floorplan - Existing & Proposed	1:100
NUMBER:	51972-XX-P2-01	A3
ISSUE:	v2	01.09.26