


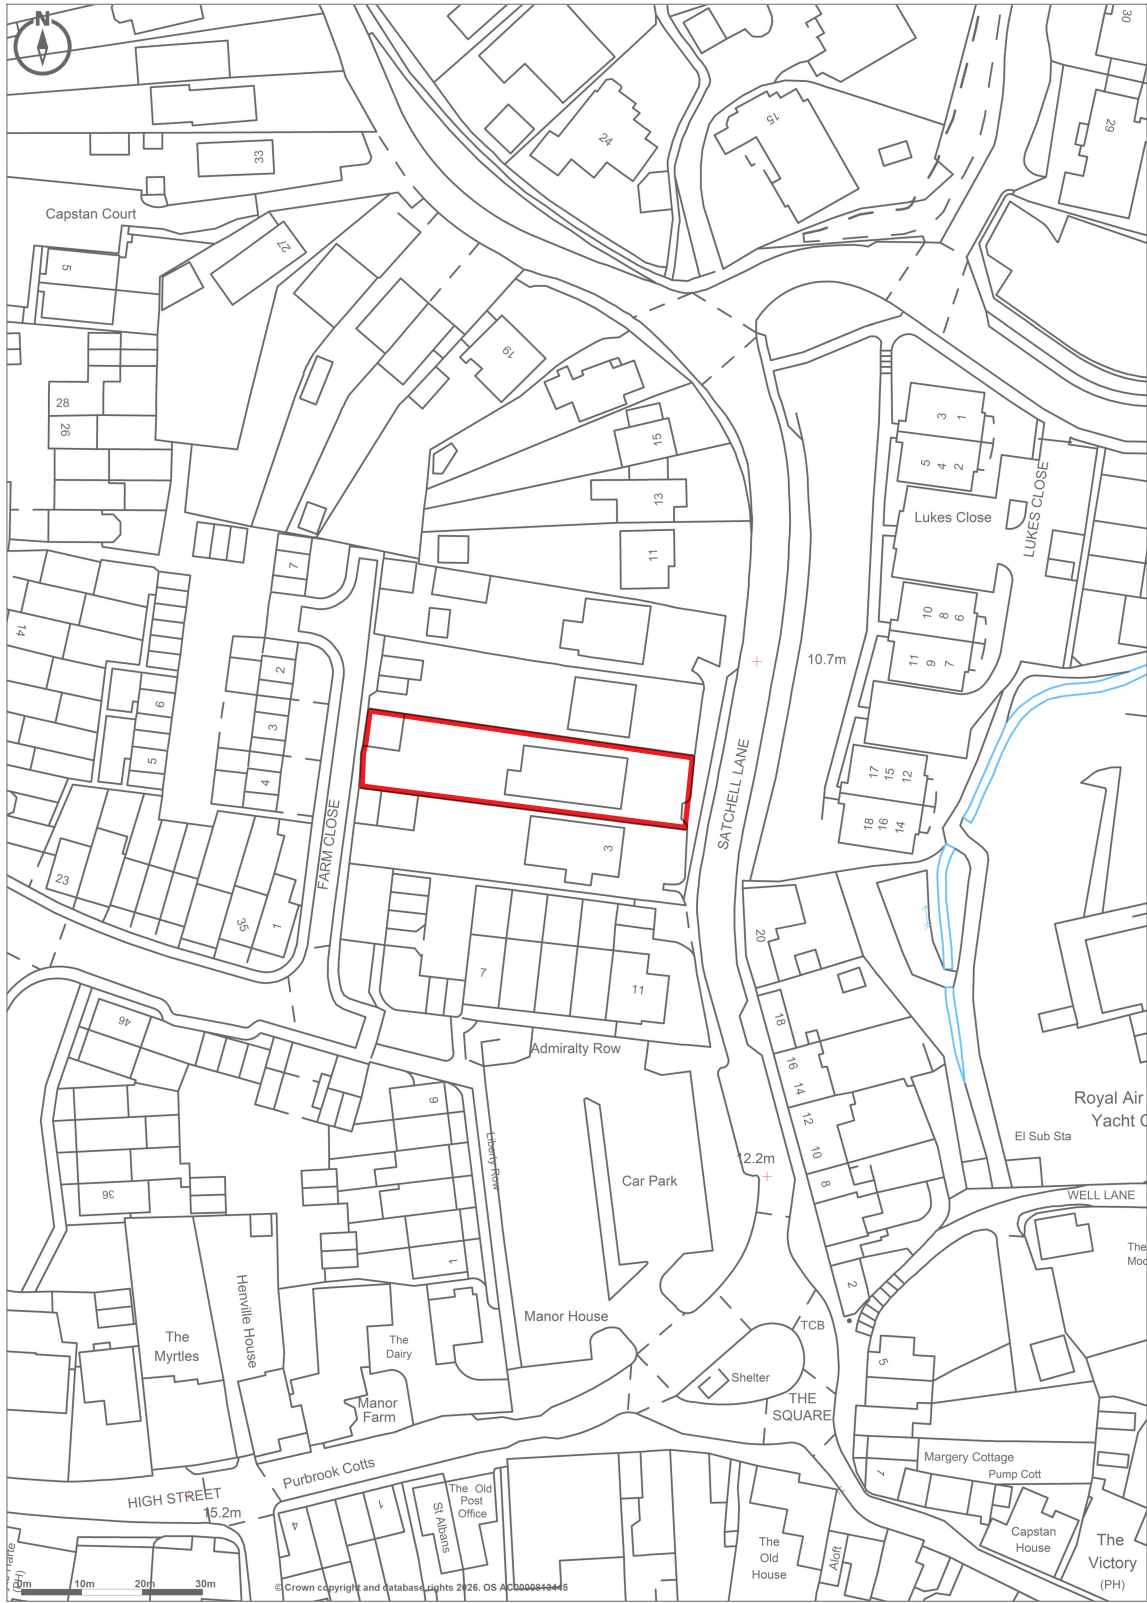

Application Site

Site Location Plan




Block Plan @ 1/500 - existing



Block Plan @ 1/500 - proposed

© The copyright of this drawing remains with Pro Vision and may not be reproduced in any form without prior written consent. Only scale from this drawing for the purposes of determining a planning application. Do not scale from this drawing for construction purposes. Any discrepancies between this and any other consultant's drawings should be reported to the Architect immediately. The contractor must check all dimensions before commencing work on site and all discrepancies reported to the Architect. No deviation from this drawing will be permitted without the prior consent of the Architect.

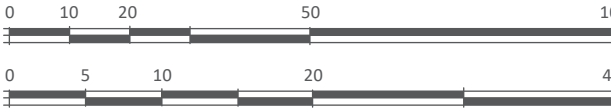

1/1250

1/500



ISSUE	DATE	DESCRIPTION	DRAWN	CHECKED
v1	04/09/2026	First Issue	RO	RD

CLIENT:	Mrs P Hewitt		
PROJECT:	5 Satchell Lane, Hamble		
DRAWING:	Site Location Plan/Block Plan		1/1250
NUMBER:	51972-XX-P1-01		A3
ISSUE:	v1		Sept 2026