


LOCATION PLAN – 6 SHAMBLEHURST LANE SOUTH

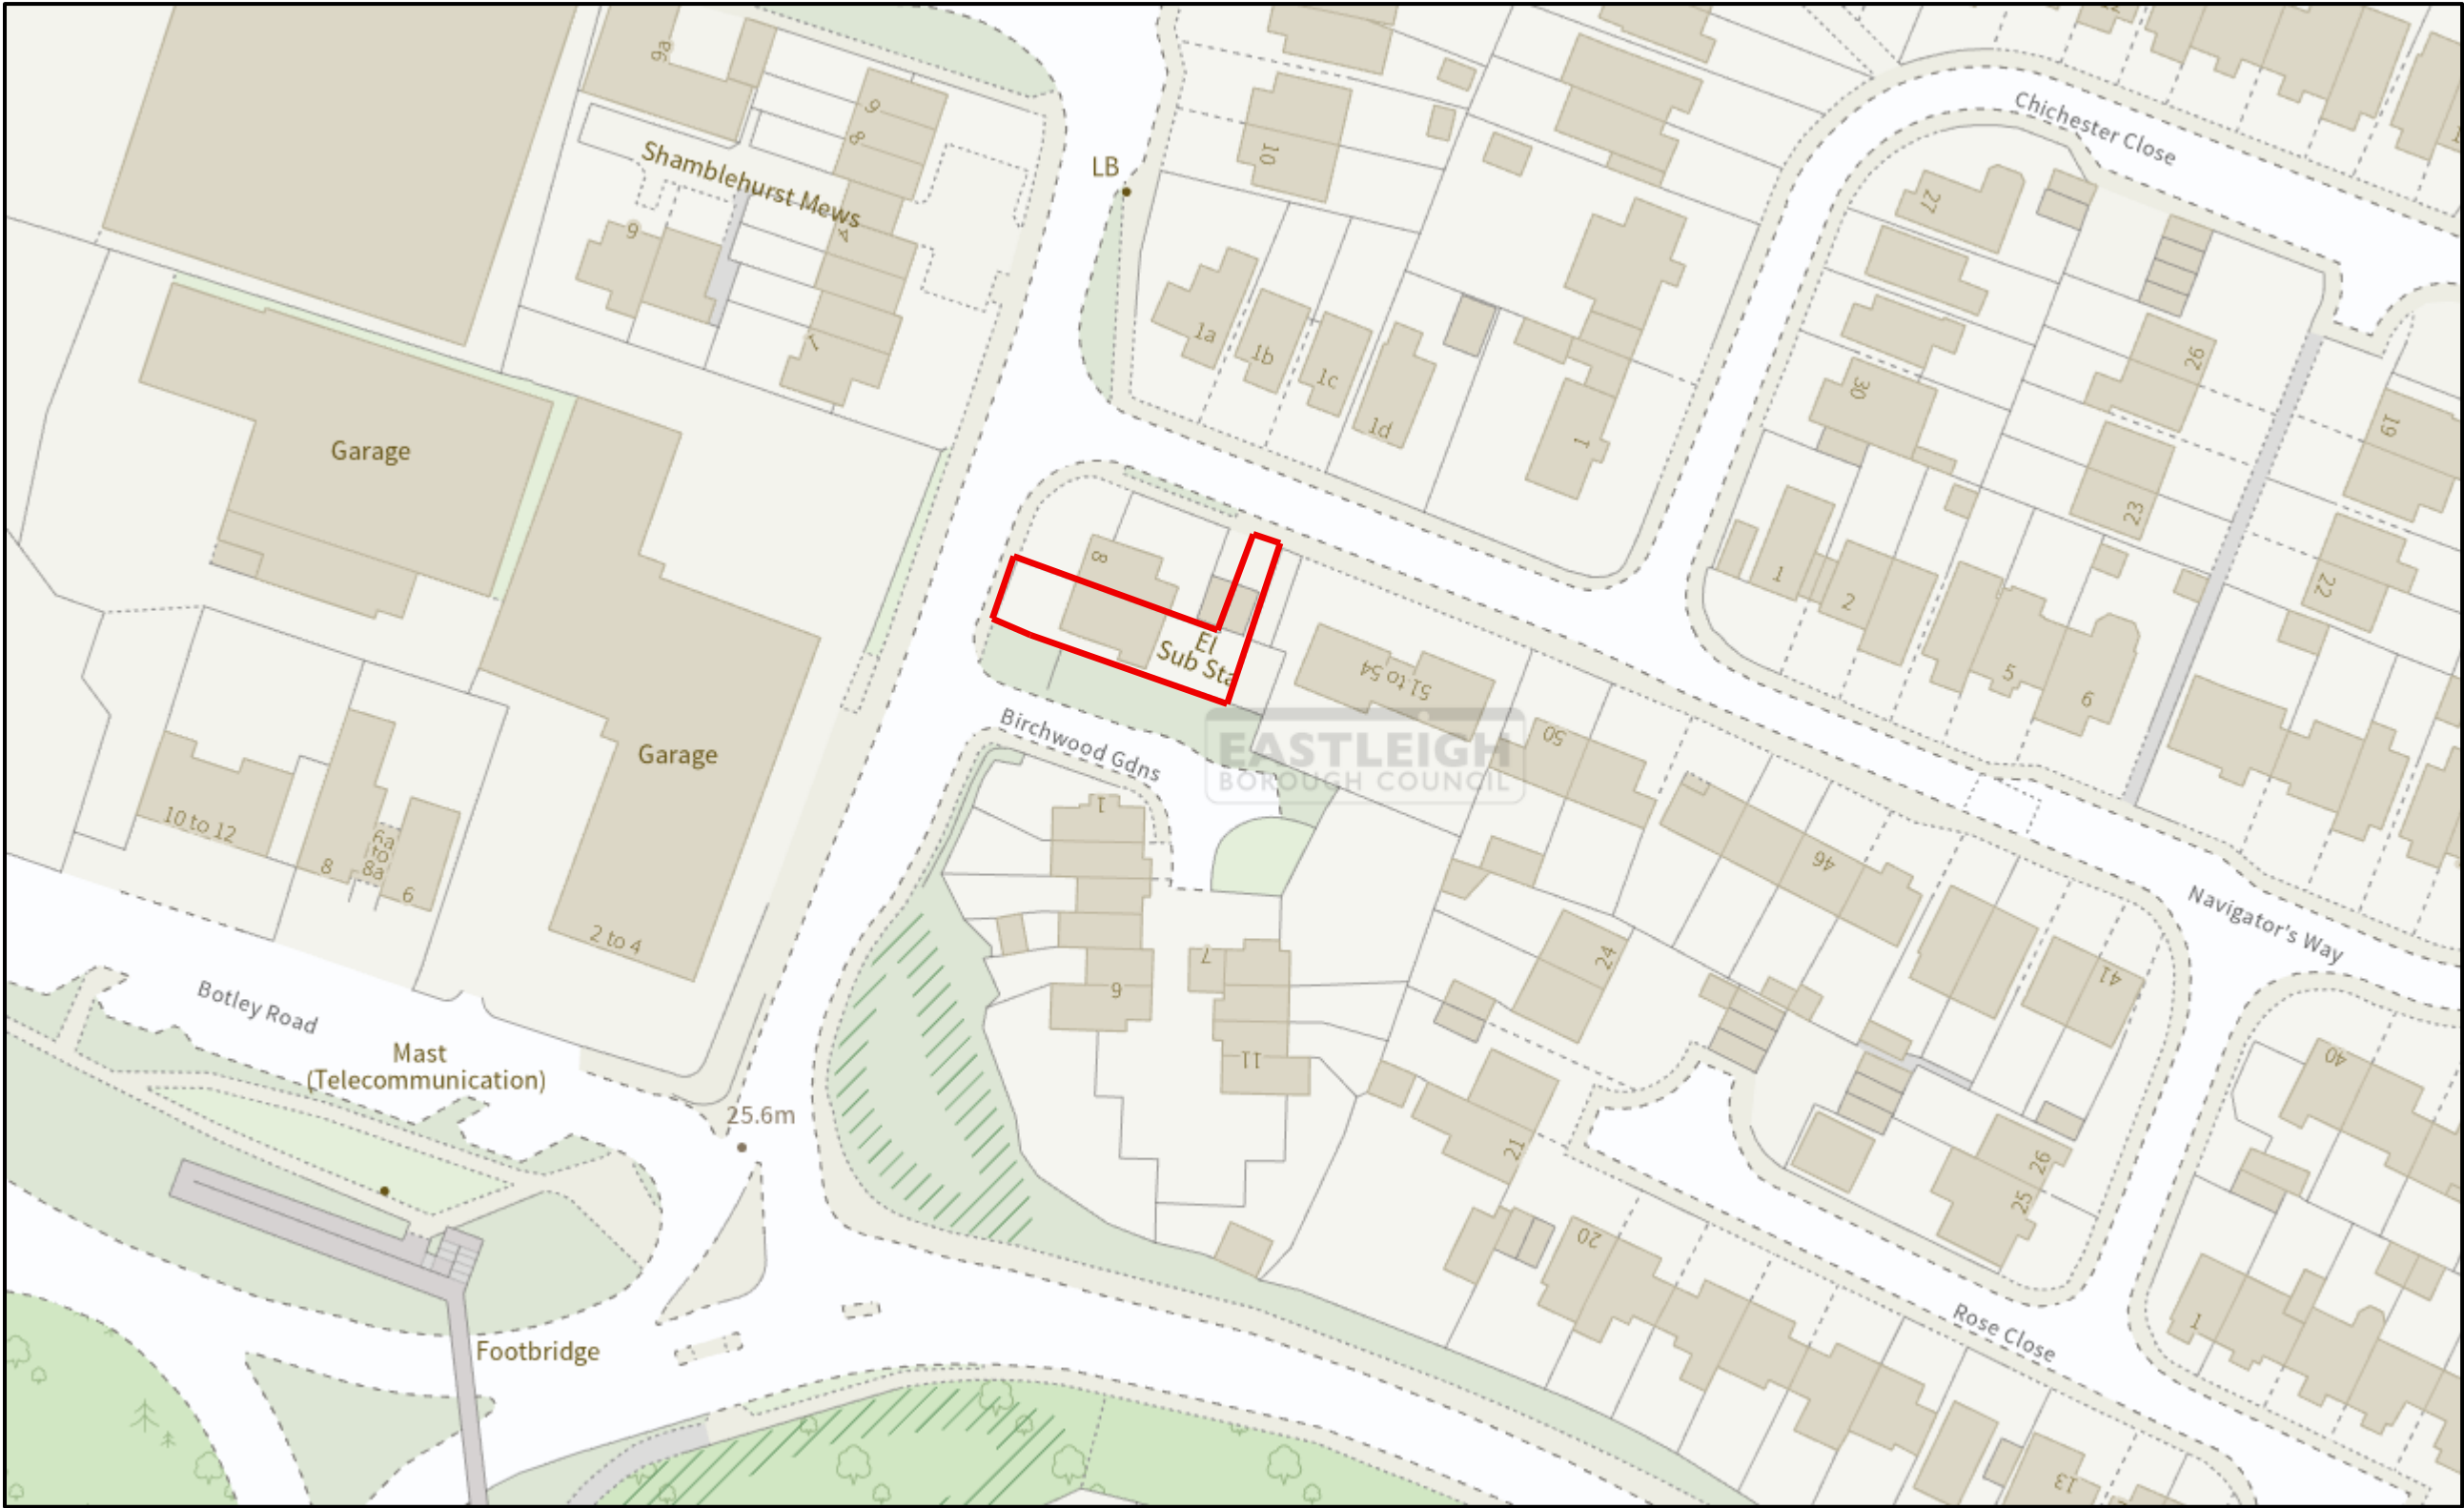

SCALE 1:1250

