


BLOCK PLAN – 6 SHAMBLEHURST LANE SOUTH

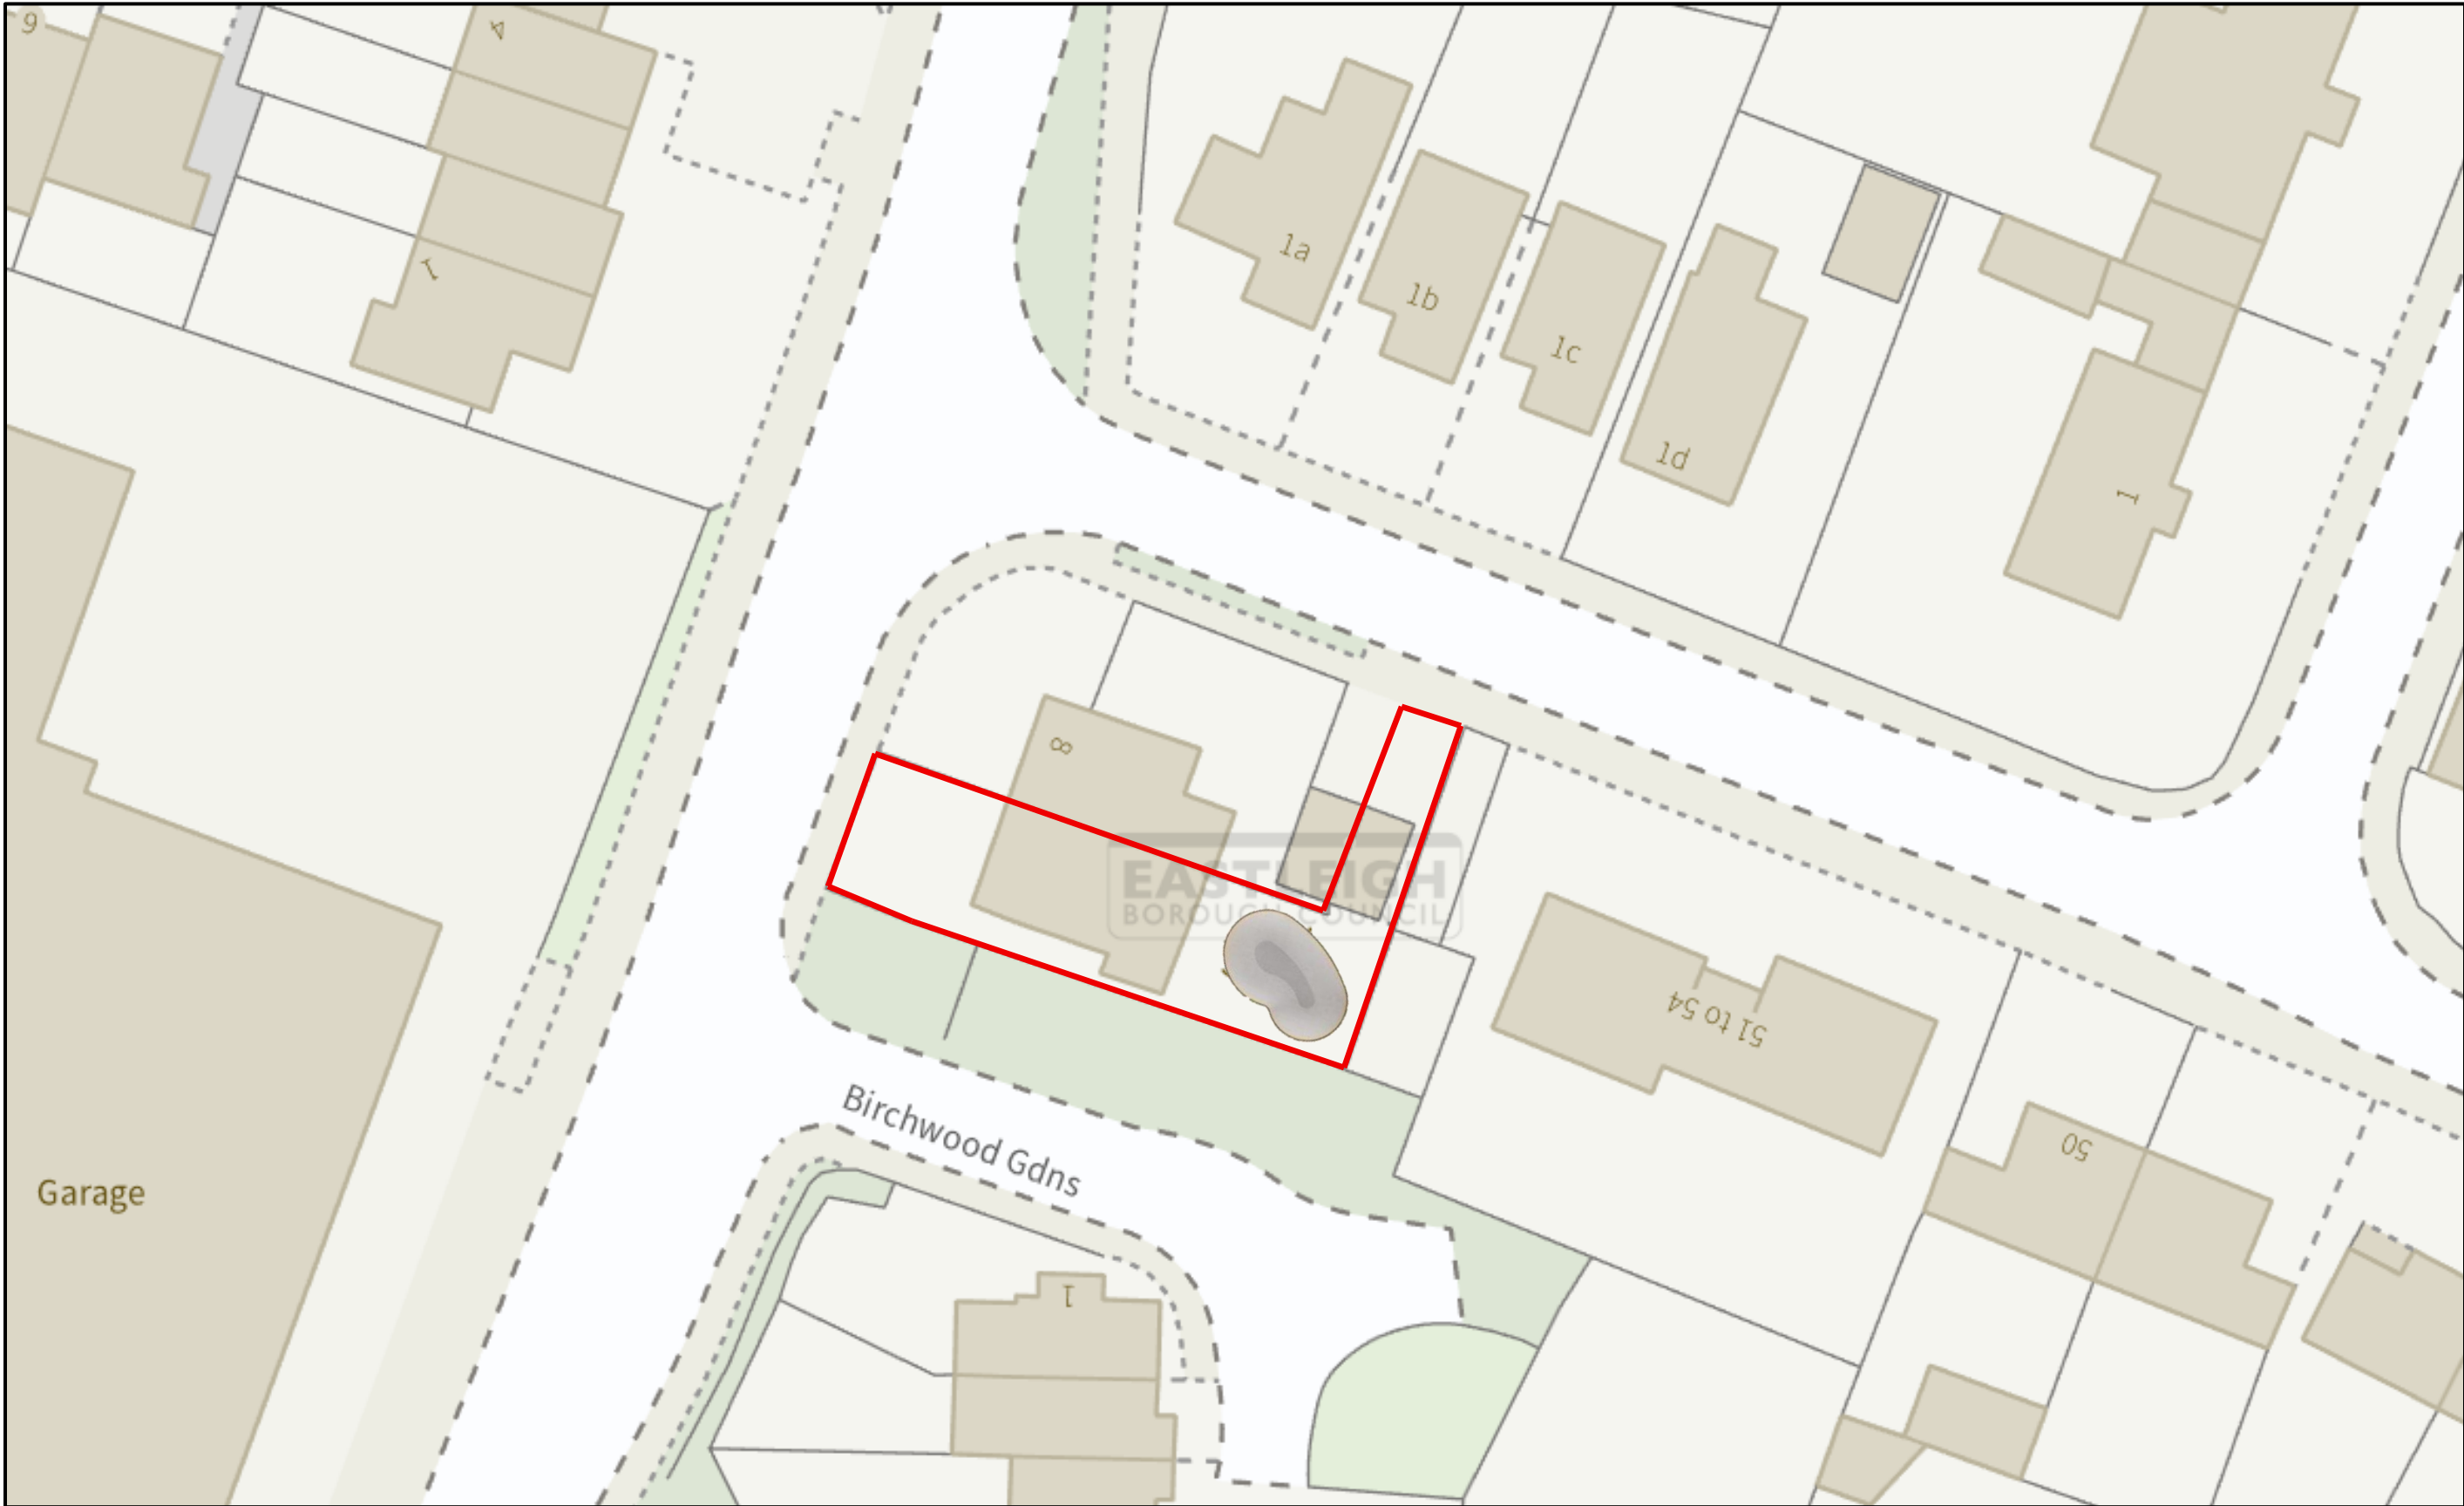

SCALE 1:500

