



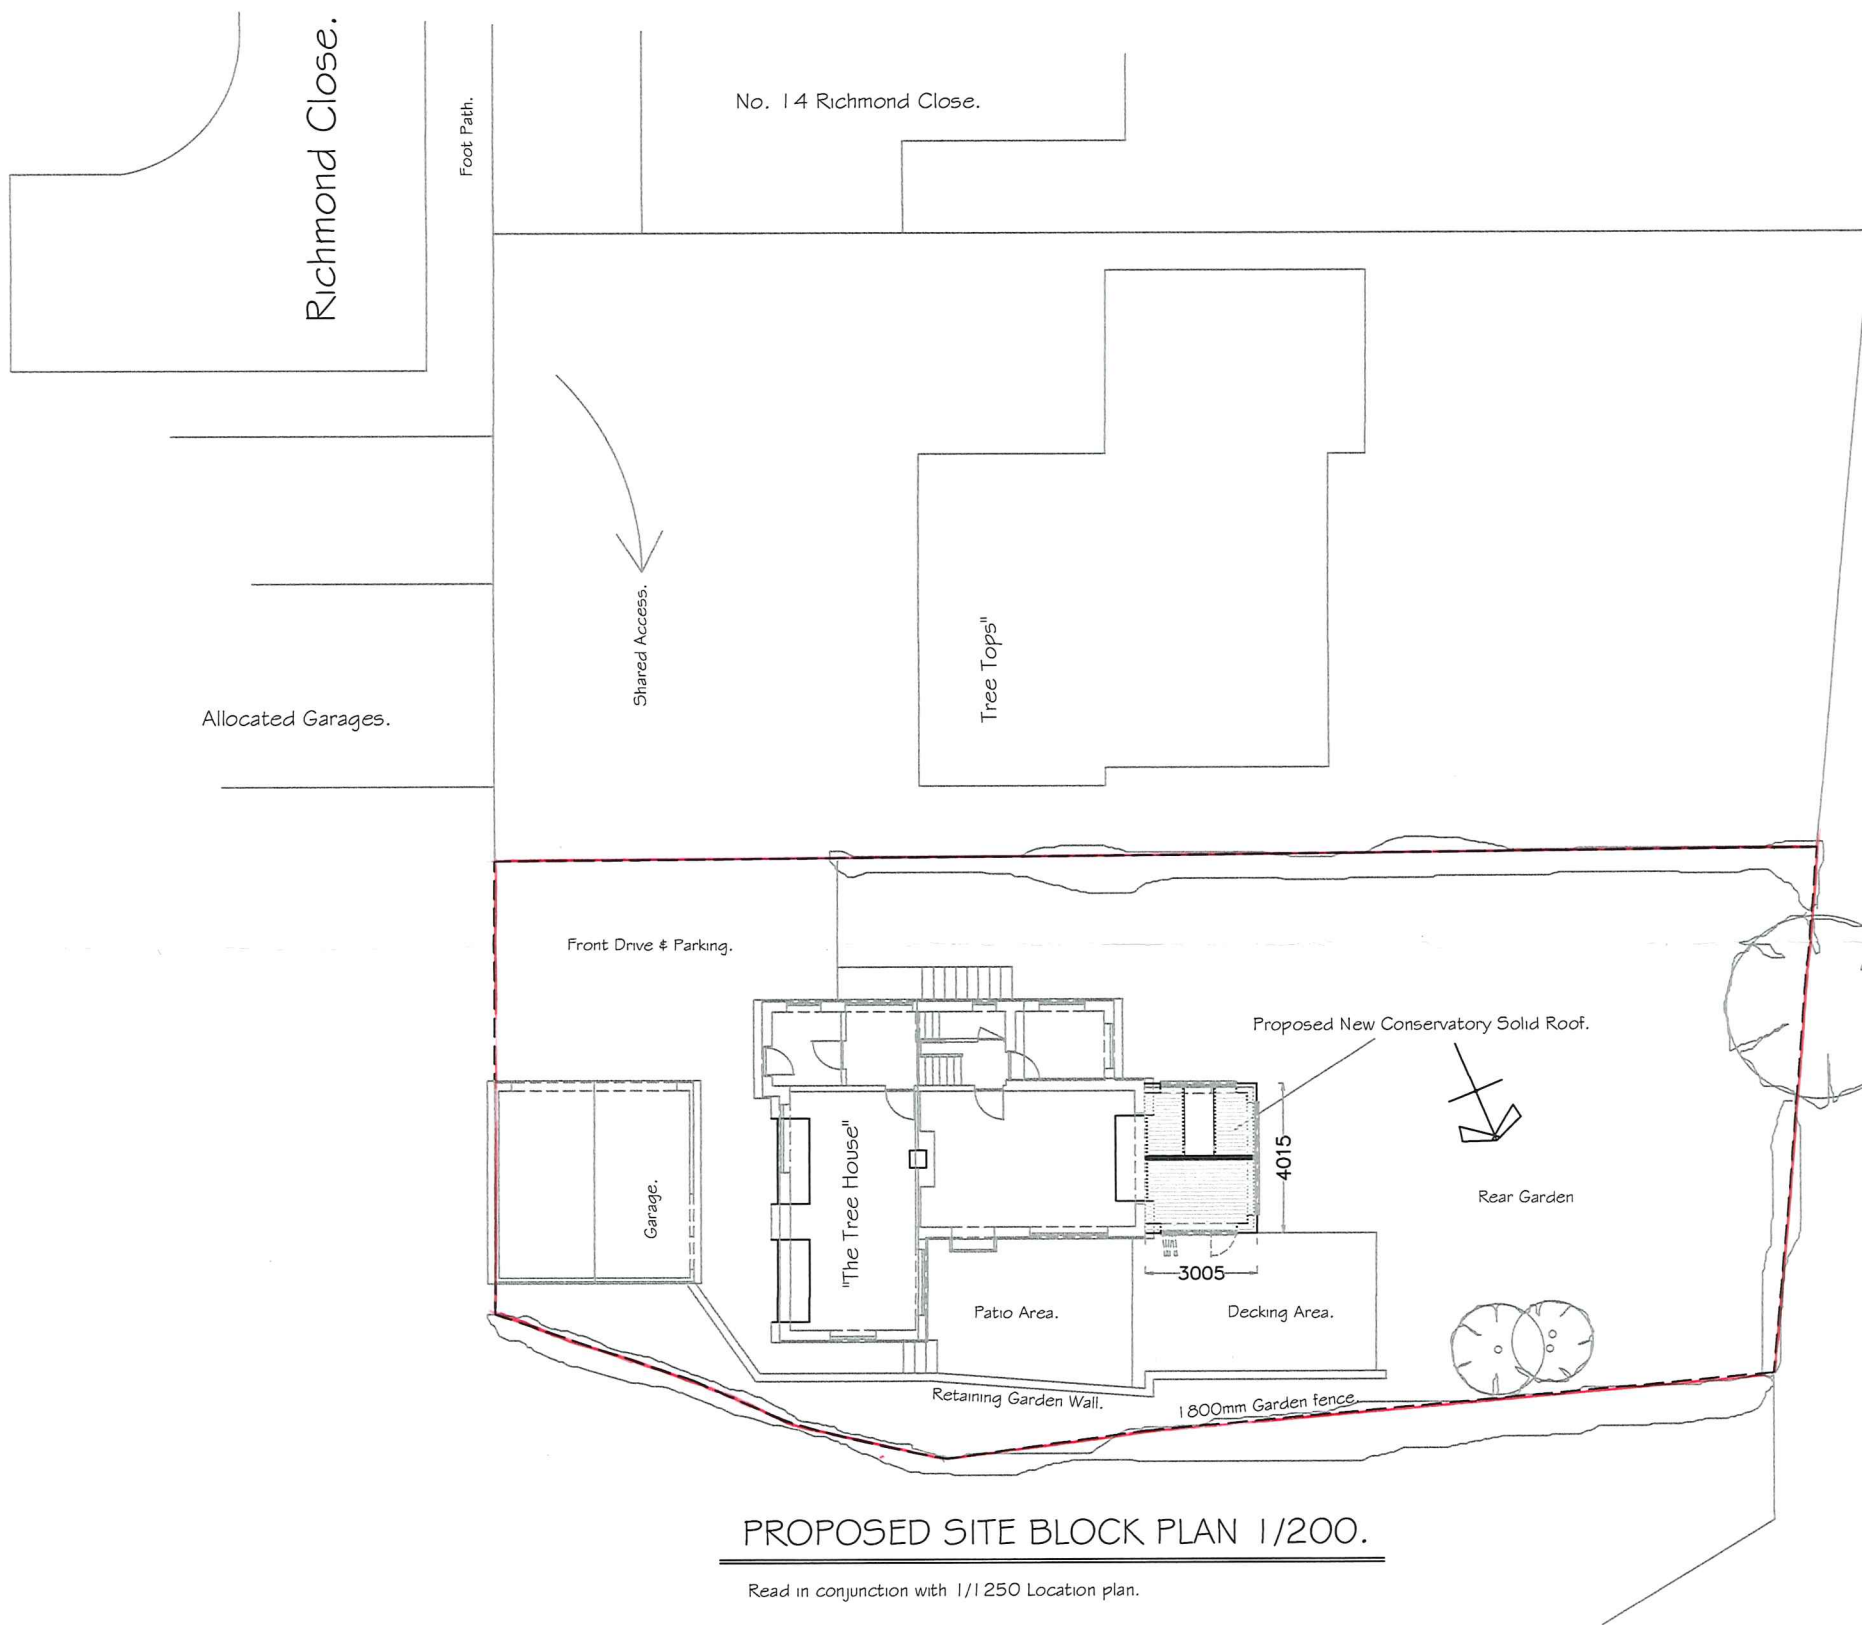

PROPOSED SITE BLOCK PLAN 1/200.

Read in conjunction with 1/1250 Location plan.

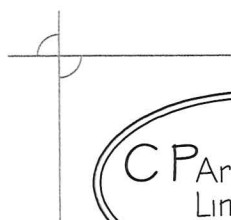

9 Foxcotte Close, Charlton.
Andover Hampshire.
01264 333626
WWW. cparchitectural.co.uk

REV.	DATE.	NOTES.	Drawn by. Colin Peter Dodds.	
Drawing Title. Proposed Site Block Plan 1/200			Scale As Marked.	Date. 16/09/26.
			PLANNING NUMBER	BUILDING CONTROL No.
Job Title. Conservatory Solid Roof Insulated Ultra Roof 380. Dr. Jackson. " The Tree House" Richmond Close, Chandlers Ford. SO53 5RA.			READ IN CONJUNCTION WITH.	
			Drawing Number.	02/JACKSON-KJM/26.