


Tree Plan

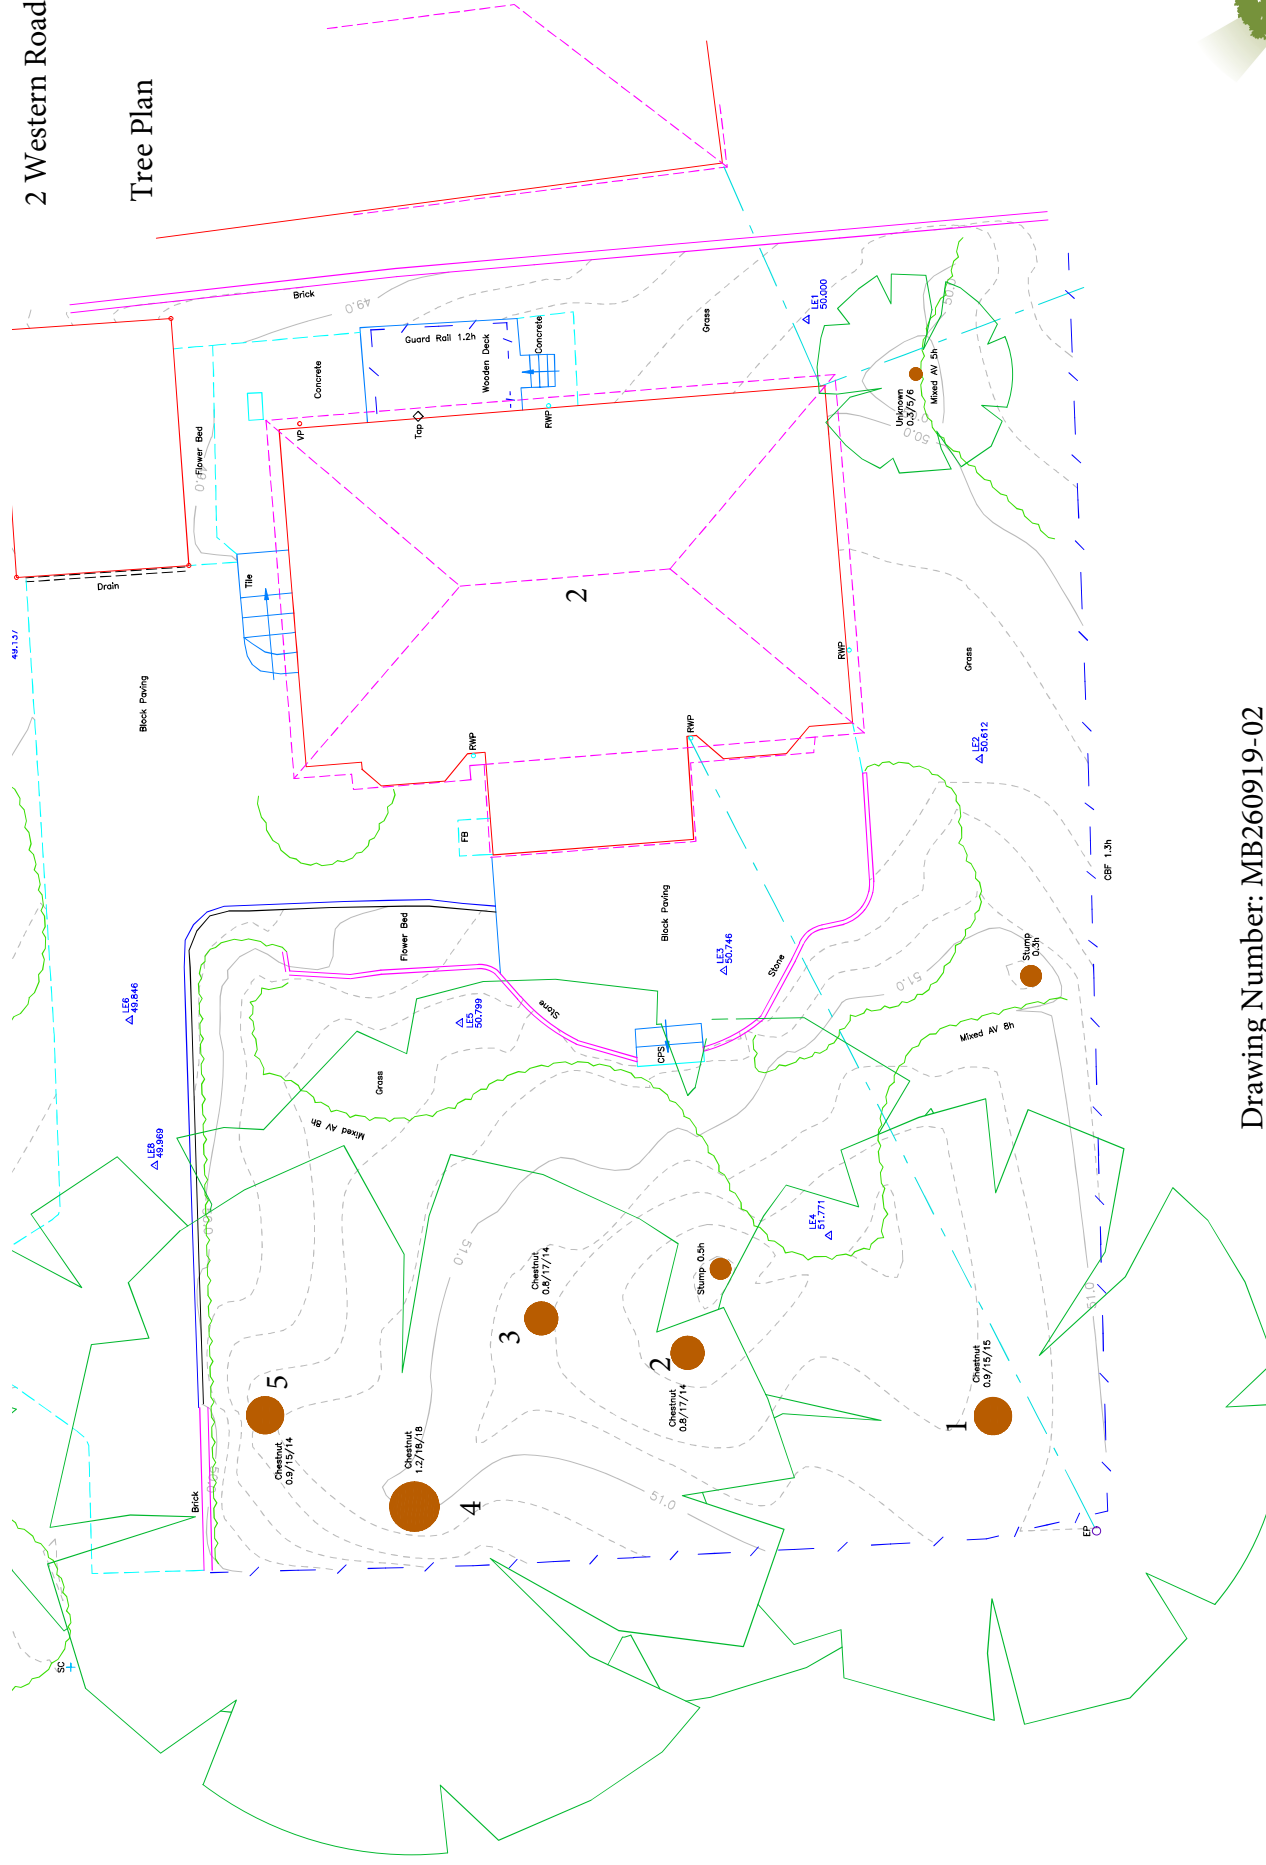

Drawing Number: MB260919-02

