



EXISTING PLAN VIEW

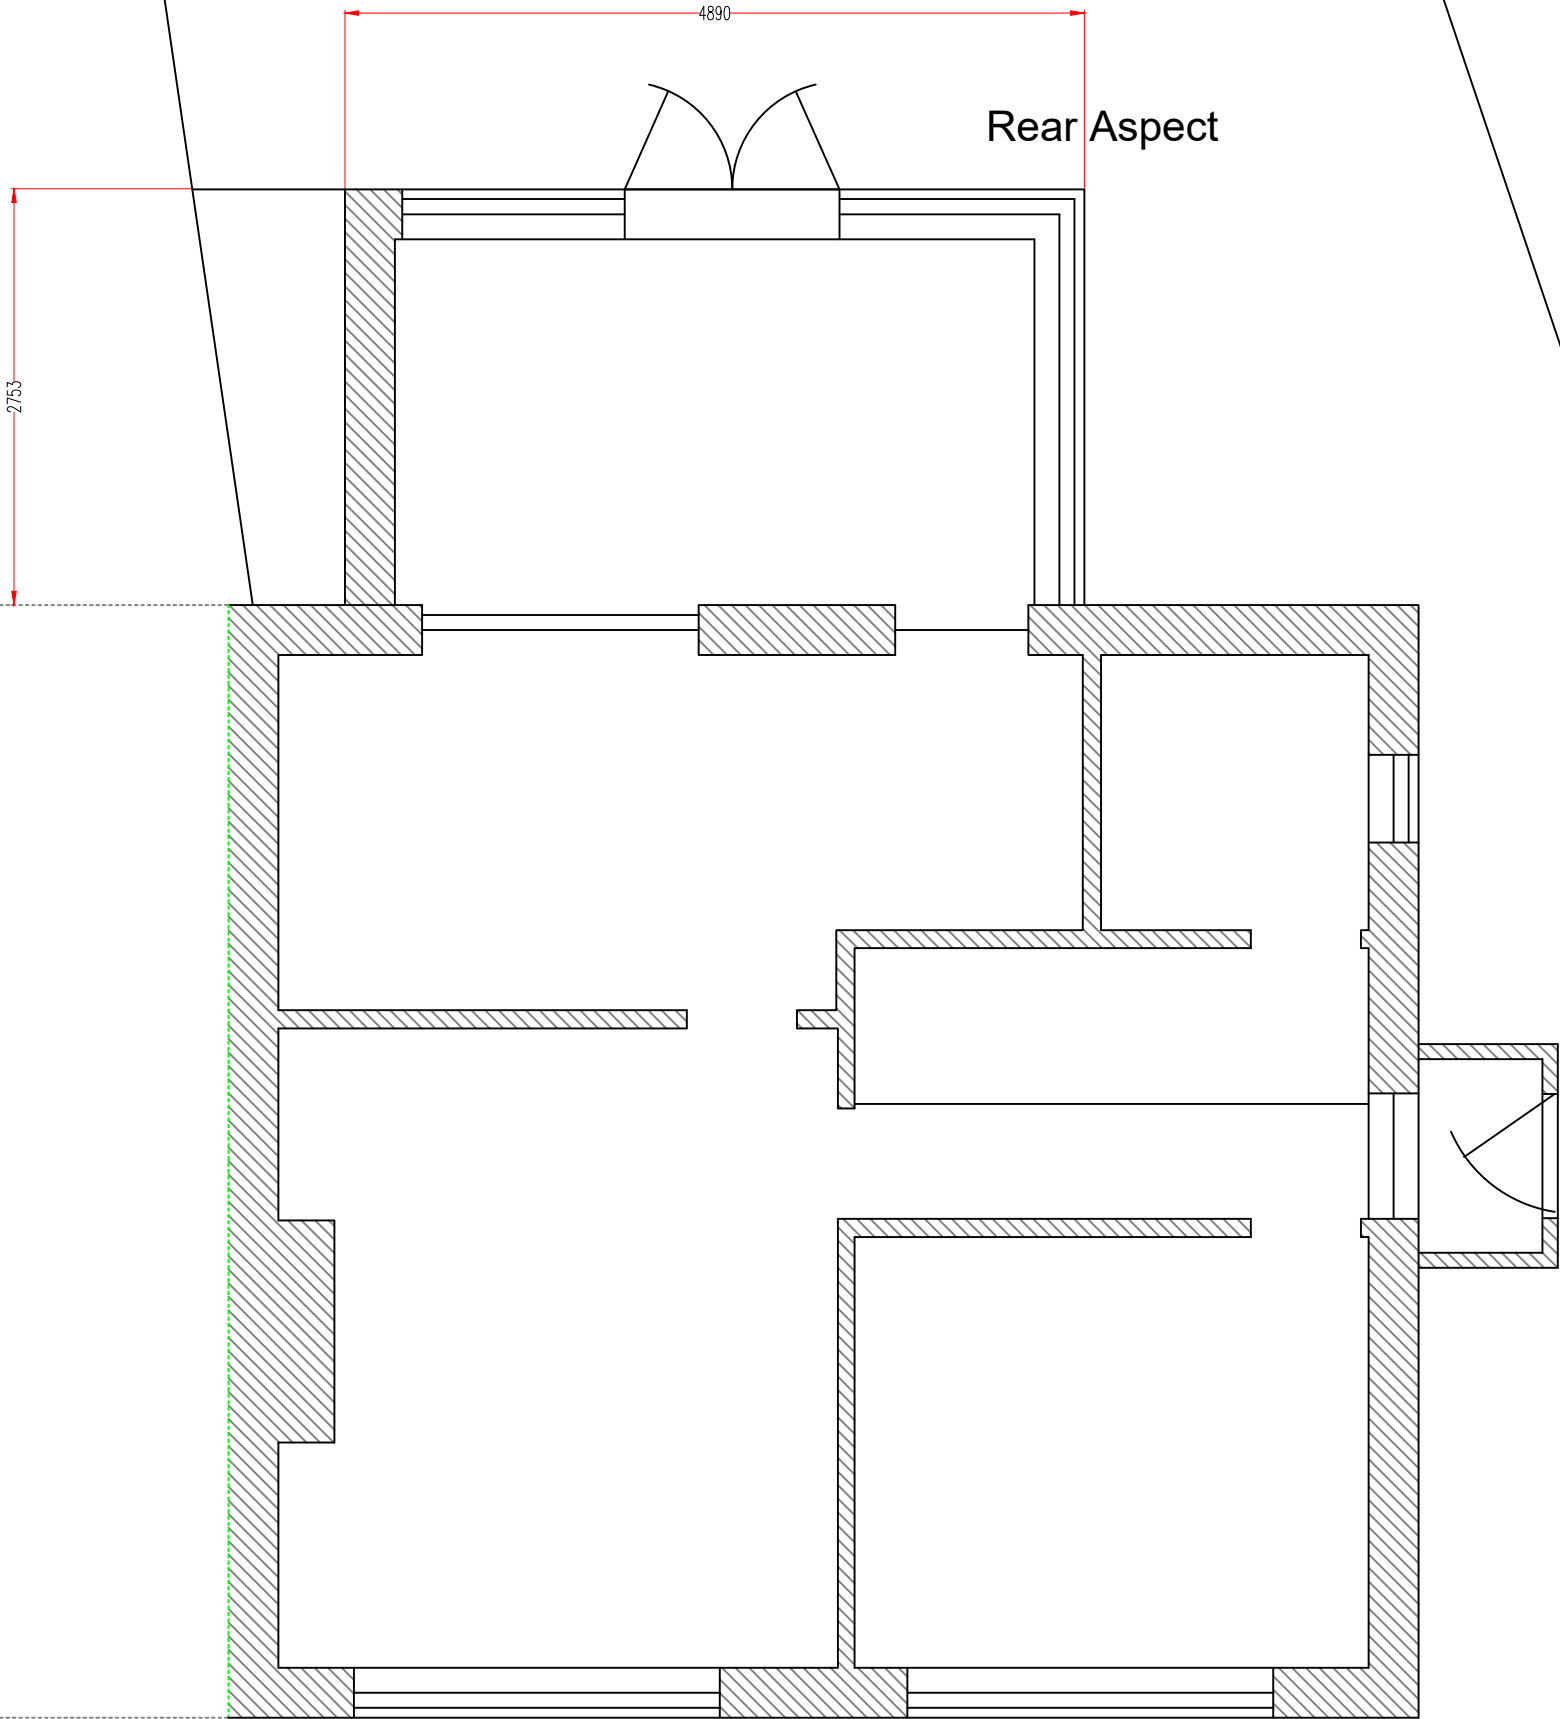


No. 16


Front Aspect

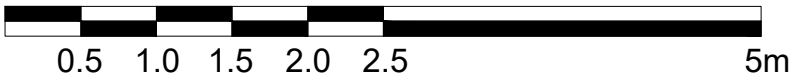

MATERIAL:	N/A	SITE ADDRESS: 14 St Johns Road, Eastleigh SO50 4GU		
FINISH:	N/A	DESCRIPTION: Existing Plan View		
WEIGHT:	N/A			
DRAWN BY:	W.T			
DRAWN DATE:	23/09/26			
CHECKED BY:	S.C			
CHECKED DATE:	23/09/26			
SHEET SCALE/SIZE:	1:50 @ A3	DWG NO: SJR_1001 - GA Views	SHEET: 01	REV: 01

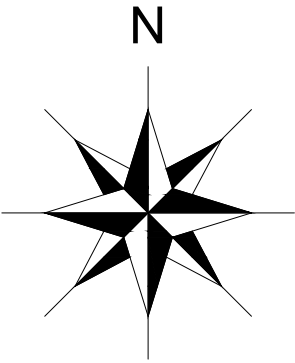


PROPOSED NEW PLAN VIEW

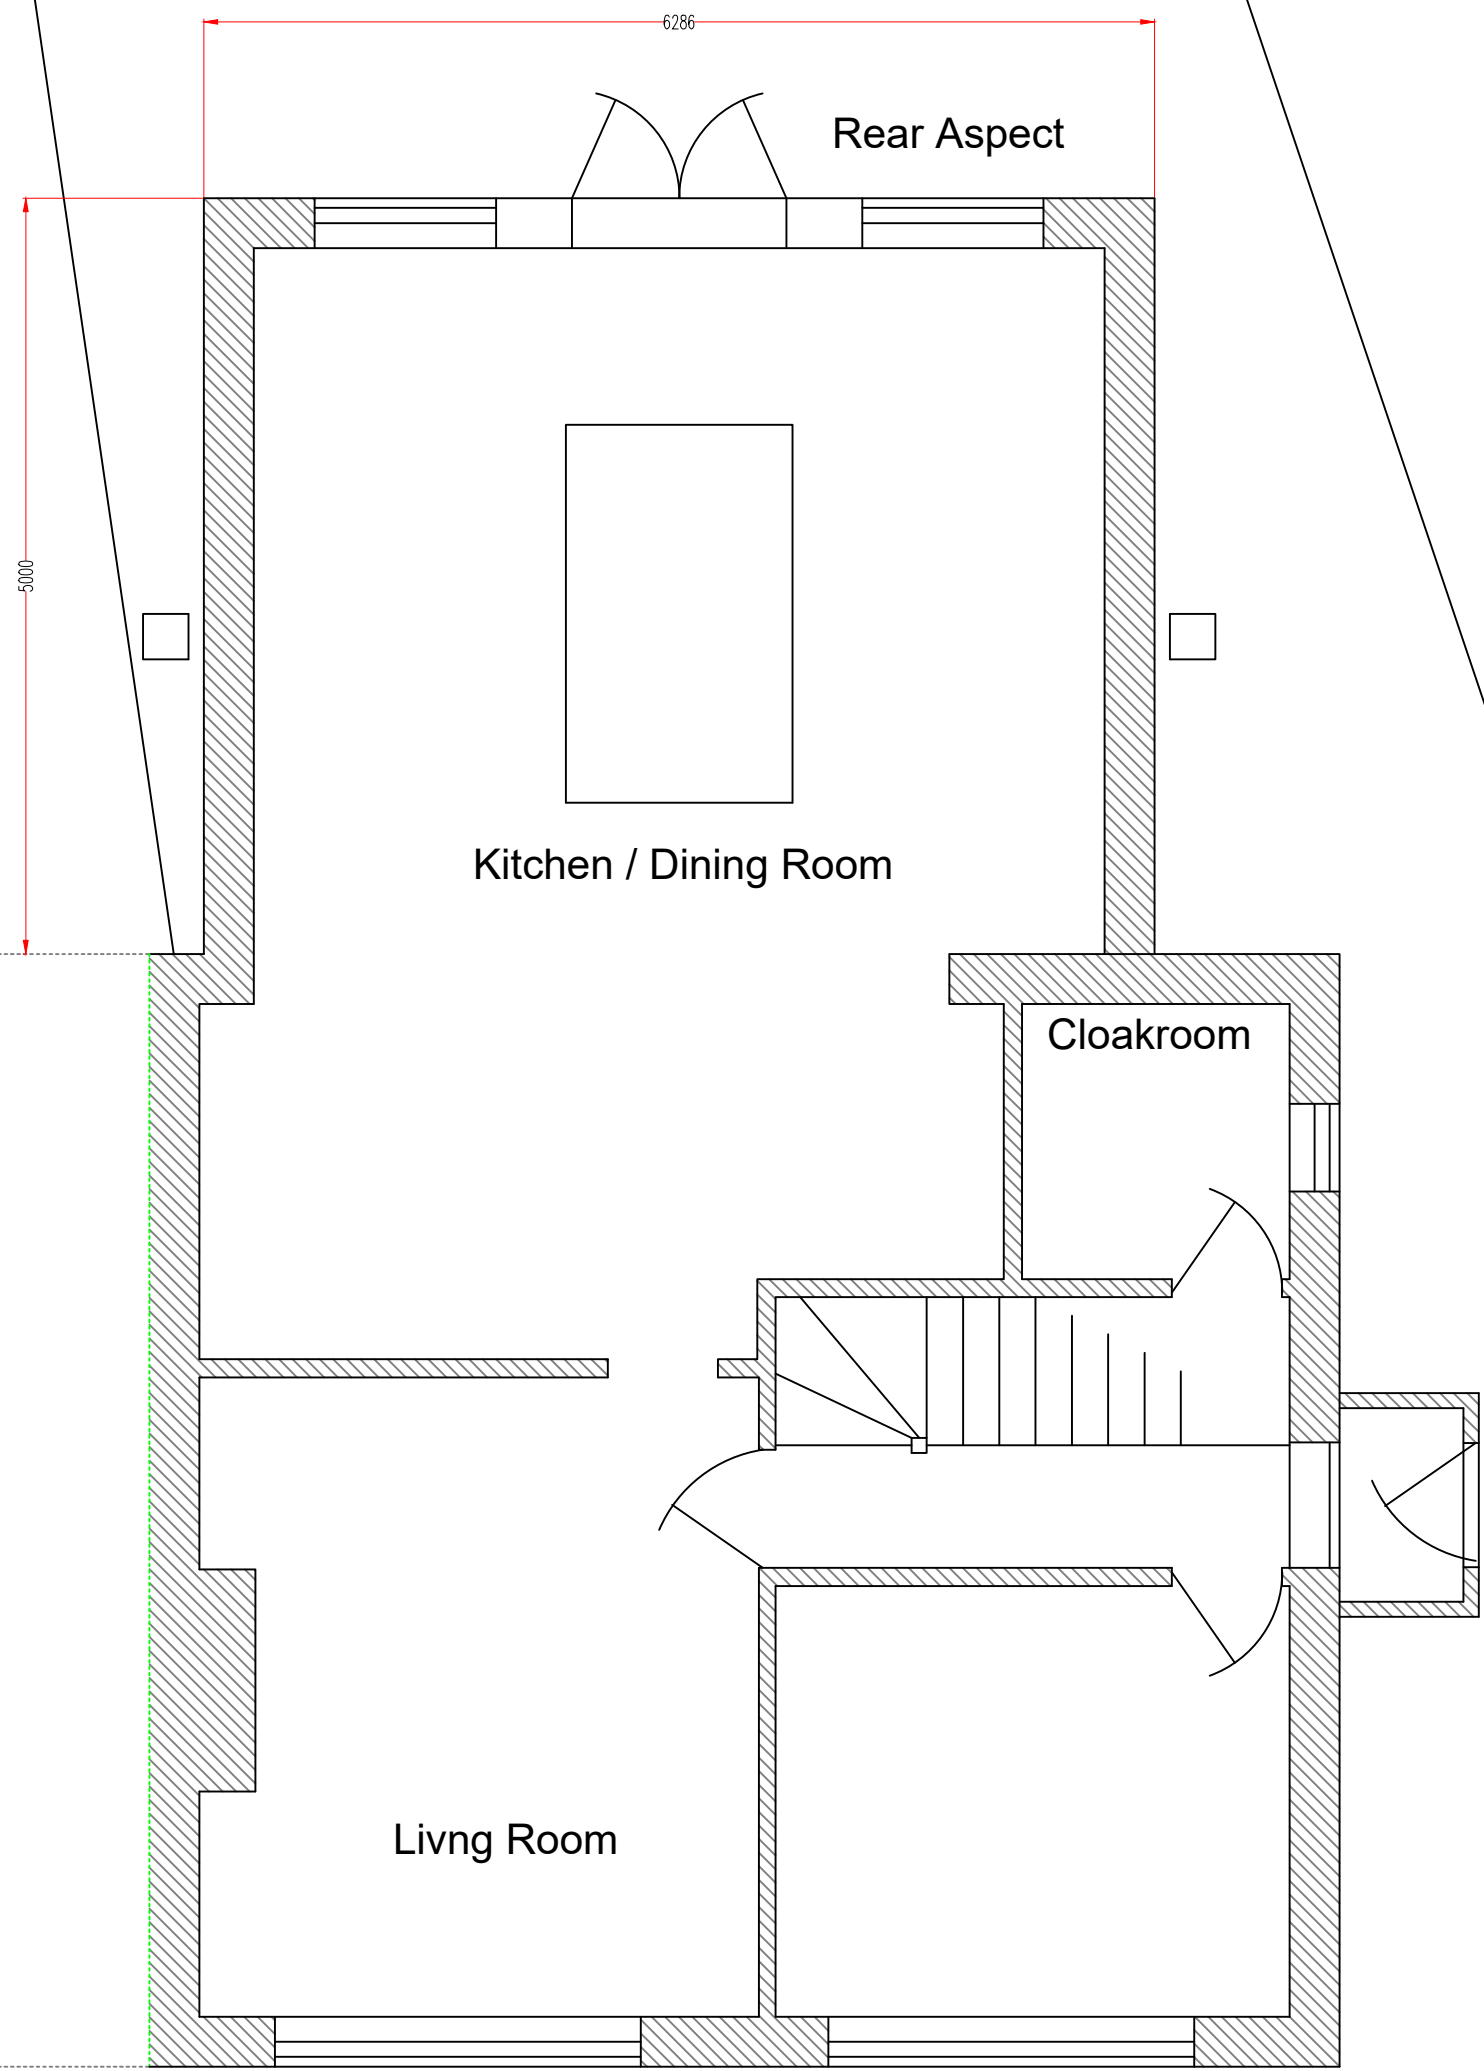

No. 16

Front Aspect

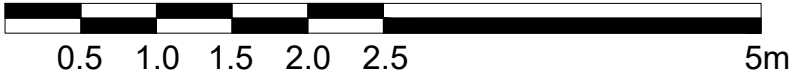

MATERIAL:	N/A	SITE ADDRESS: 14 St Johns Road, Eastleigh SO50 4GU		
FINISH:	N/A	DESCRIPTION: Proposed New Plan View		
WEIGHT:	N/A			
DRAWN BY:	W.T	DWG NO: SJR_1002 - GA Views		
DRAWN DATE:	23/09/26			
CHECKED BY:	S.C	SHEET: 02 REV: 01		
CHECKED DATE:	23/09/26			
SHEET SCALE/SIZE:	1:50 @ A3			


PROPOSED NEW REAR EXTENSION

SOUTH FACING



MATERIAL:	N/A	SITE ADDRESS: 14 St Johns Road, Eastleigh SO50 4GU		
FINISH:	N/A	DESCRIPTION: Proposed New South Facing Elevation View		
WEIGHT:	N/A			
DRAWN BY:	W.T			
DRAWN DATE:	23/09/26			
CHECKED BY:	S.C			
CHECKED DATE:	23/09/26	DWG NO: SJR_1003 - GA Views	SHEET:	REV:
SHEET SCALE/SIZE:	1:50 @ A3		03	01

PROPOSED NEW EXTENSION
EAST FACING

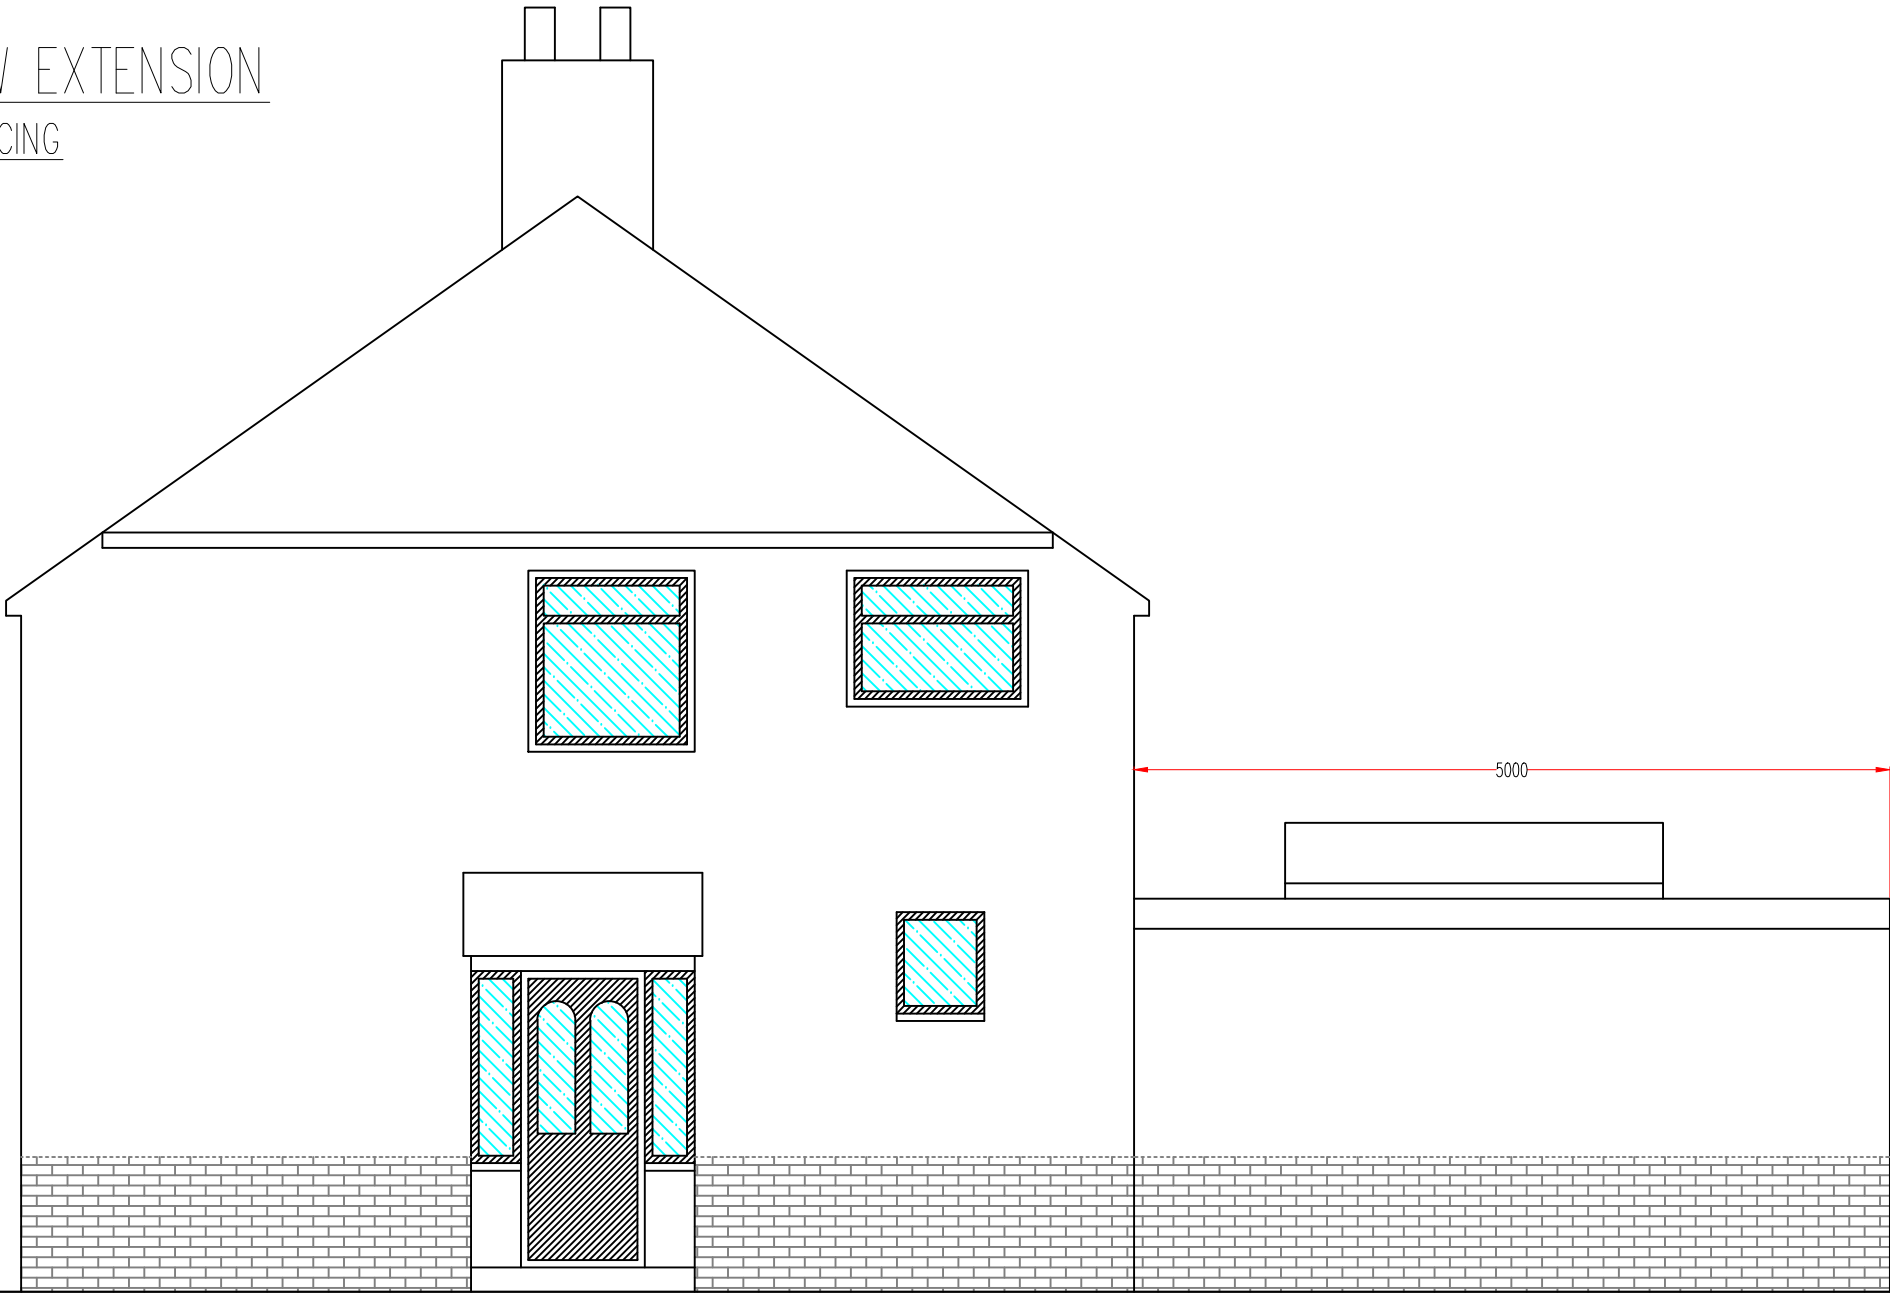

MATERIAL:	N/A	SITE ADDRESS: 14 St Johns Road, Eastleigh SO50 4GU		
FINISH:	N/A	Proposed New East Facing Elevation View		
WEIGHT:	N/A			
DRAWN BY:	W.T			
DRAWN DATE:	23/09/26			
CHECKED BY:	S.C			
CHECKED DATE:	23/09/26	DWG NO: SJR_1004 - GA Views		
SHEET SCALE/SIZE:	1:50 @ A3			
		SHEET: 04	REV: 01	