


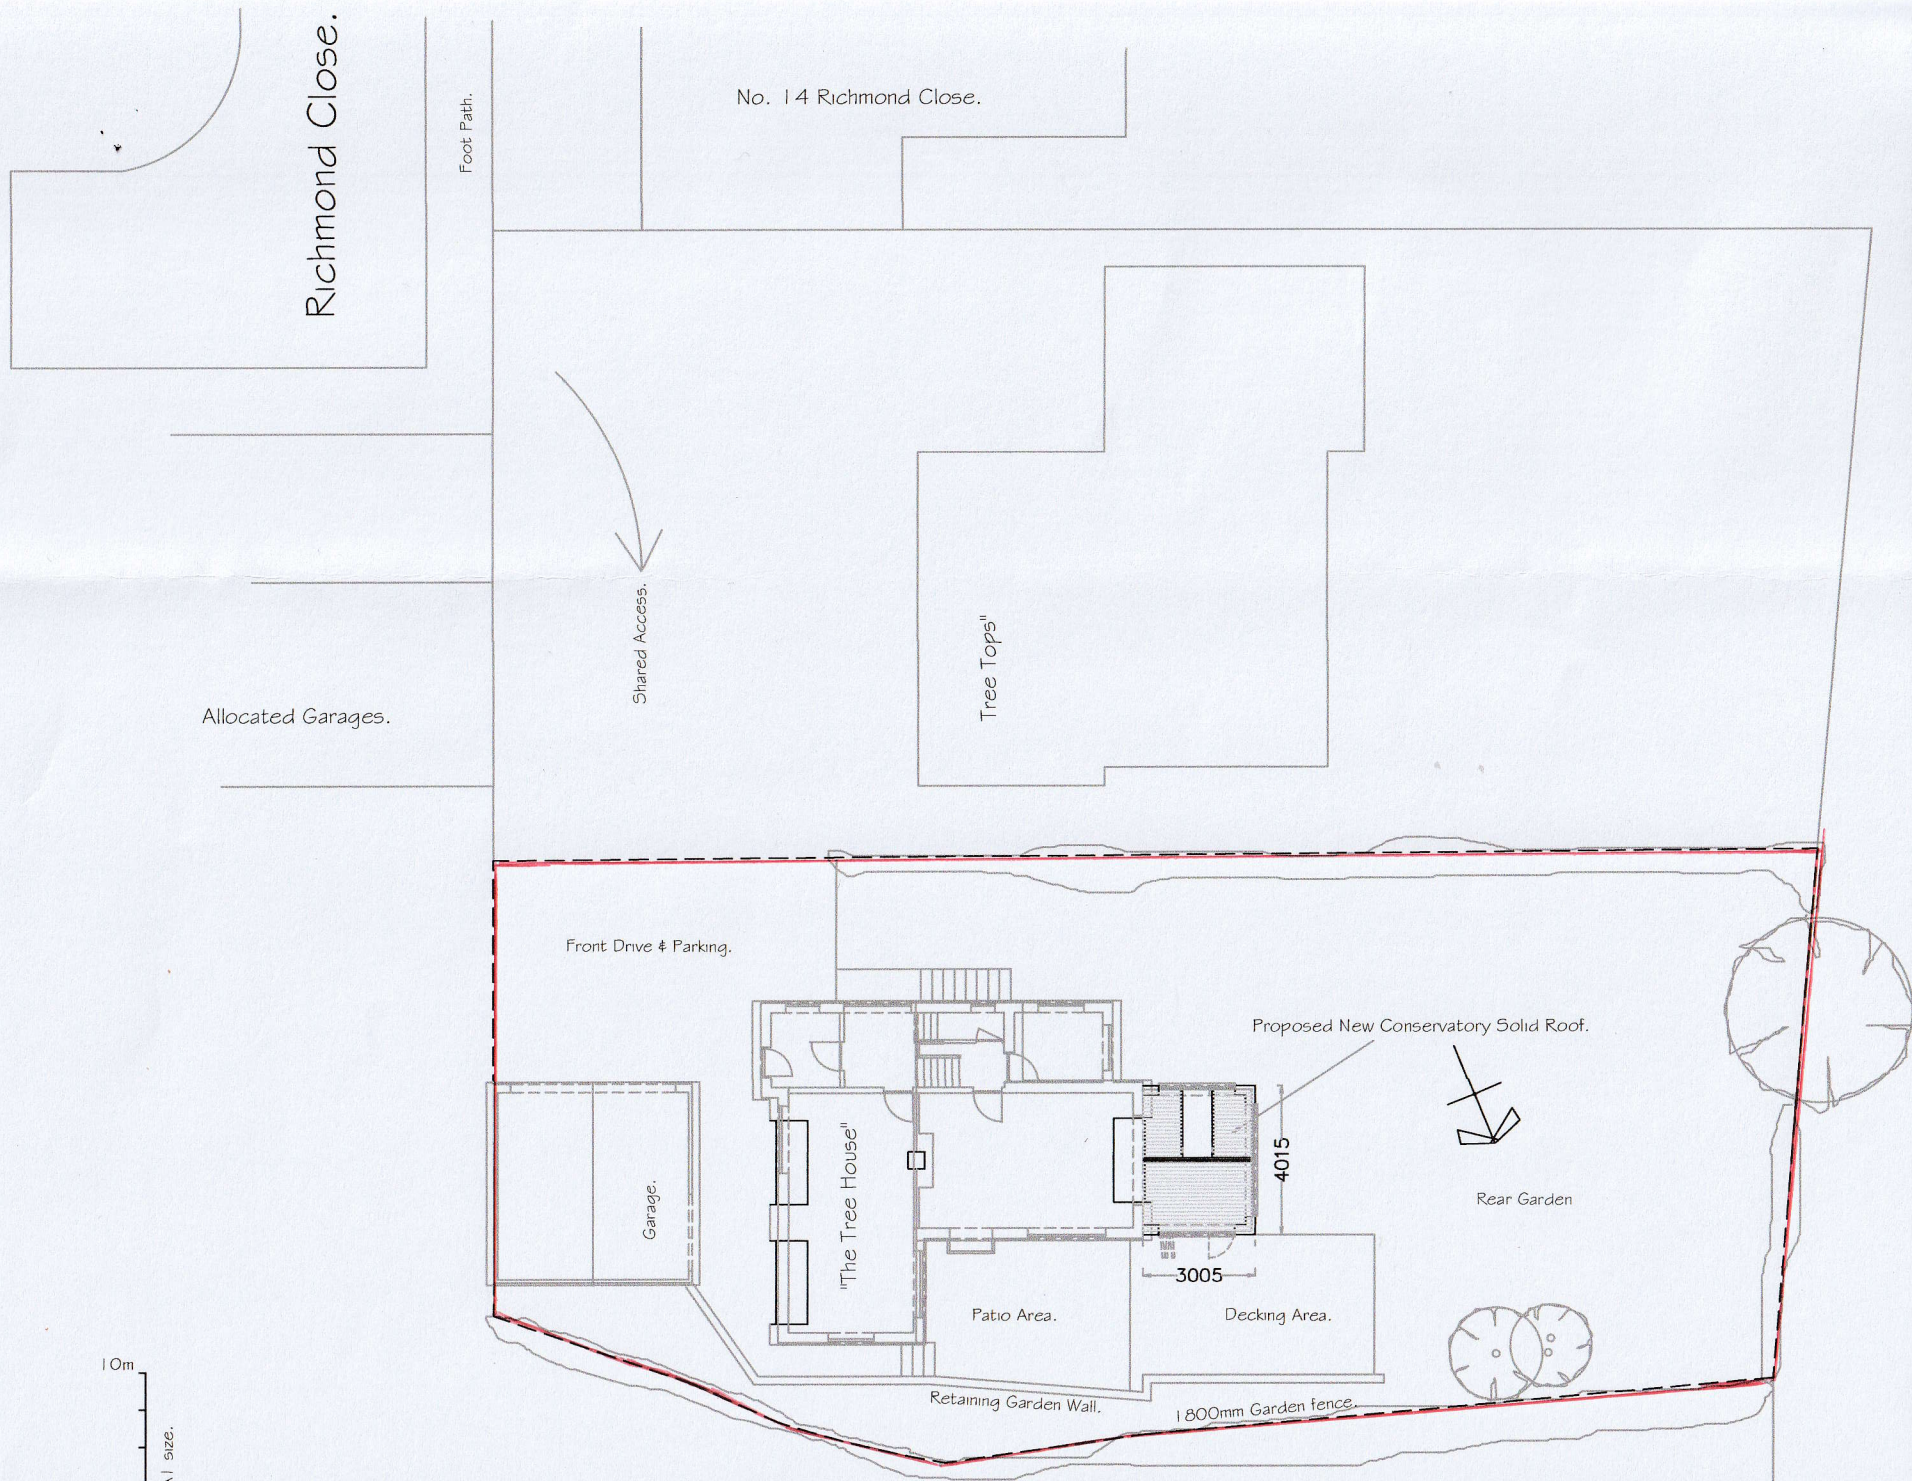

PROPOSED SITE BLOCK PLAN 1/200.