


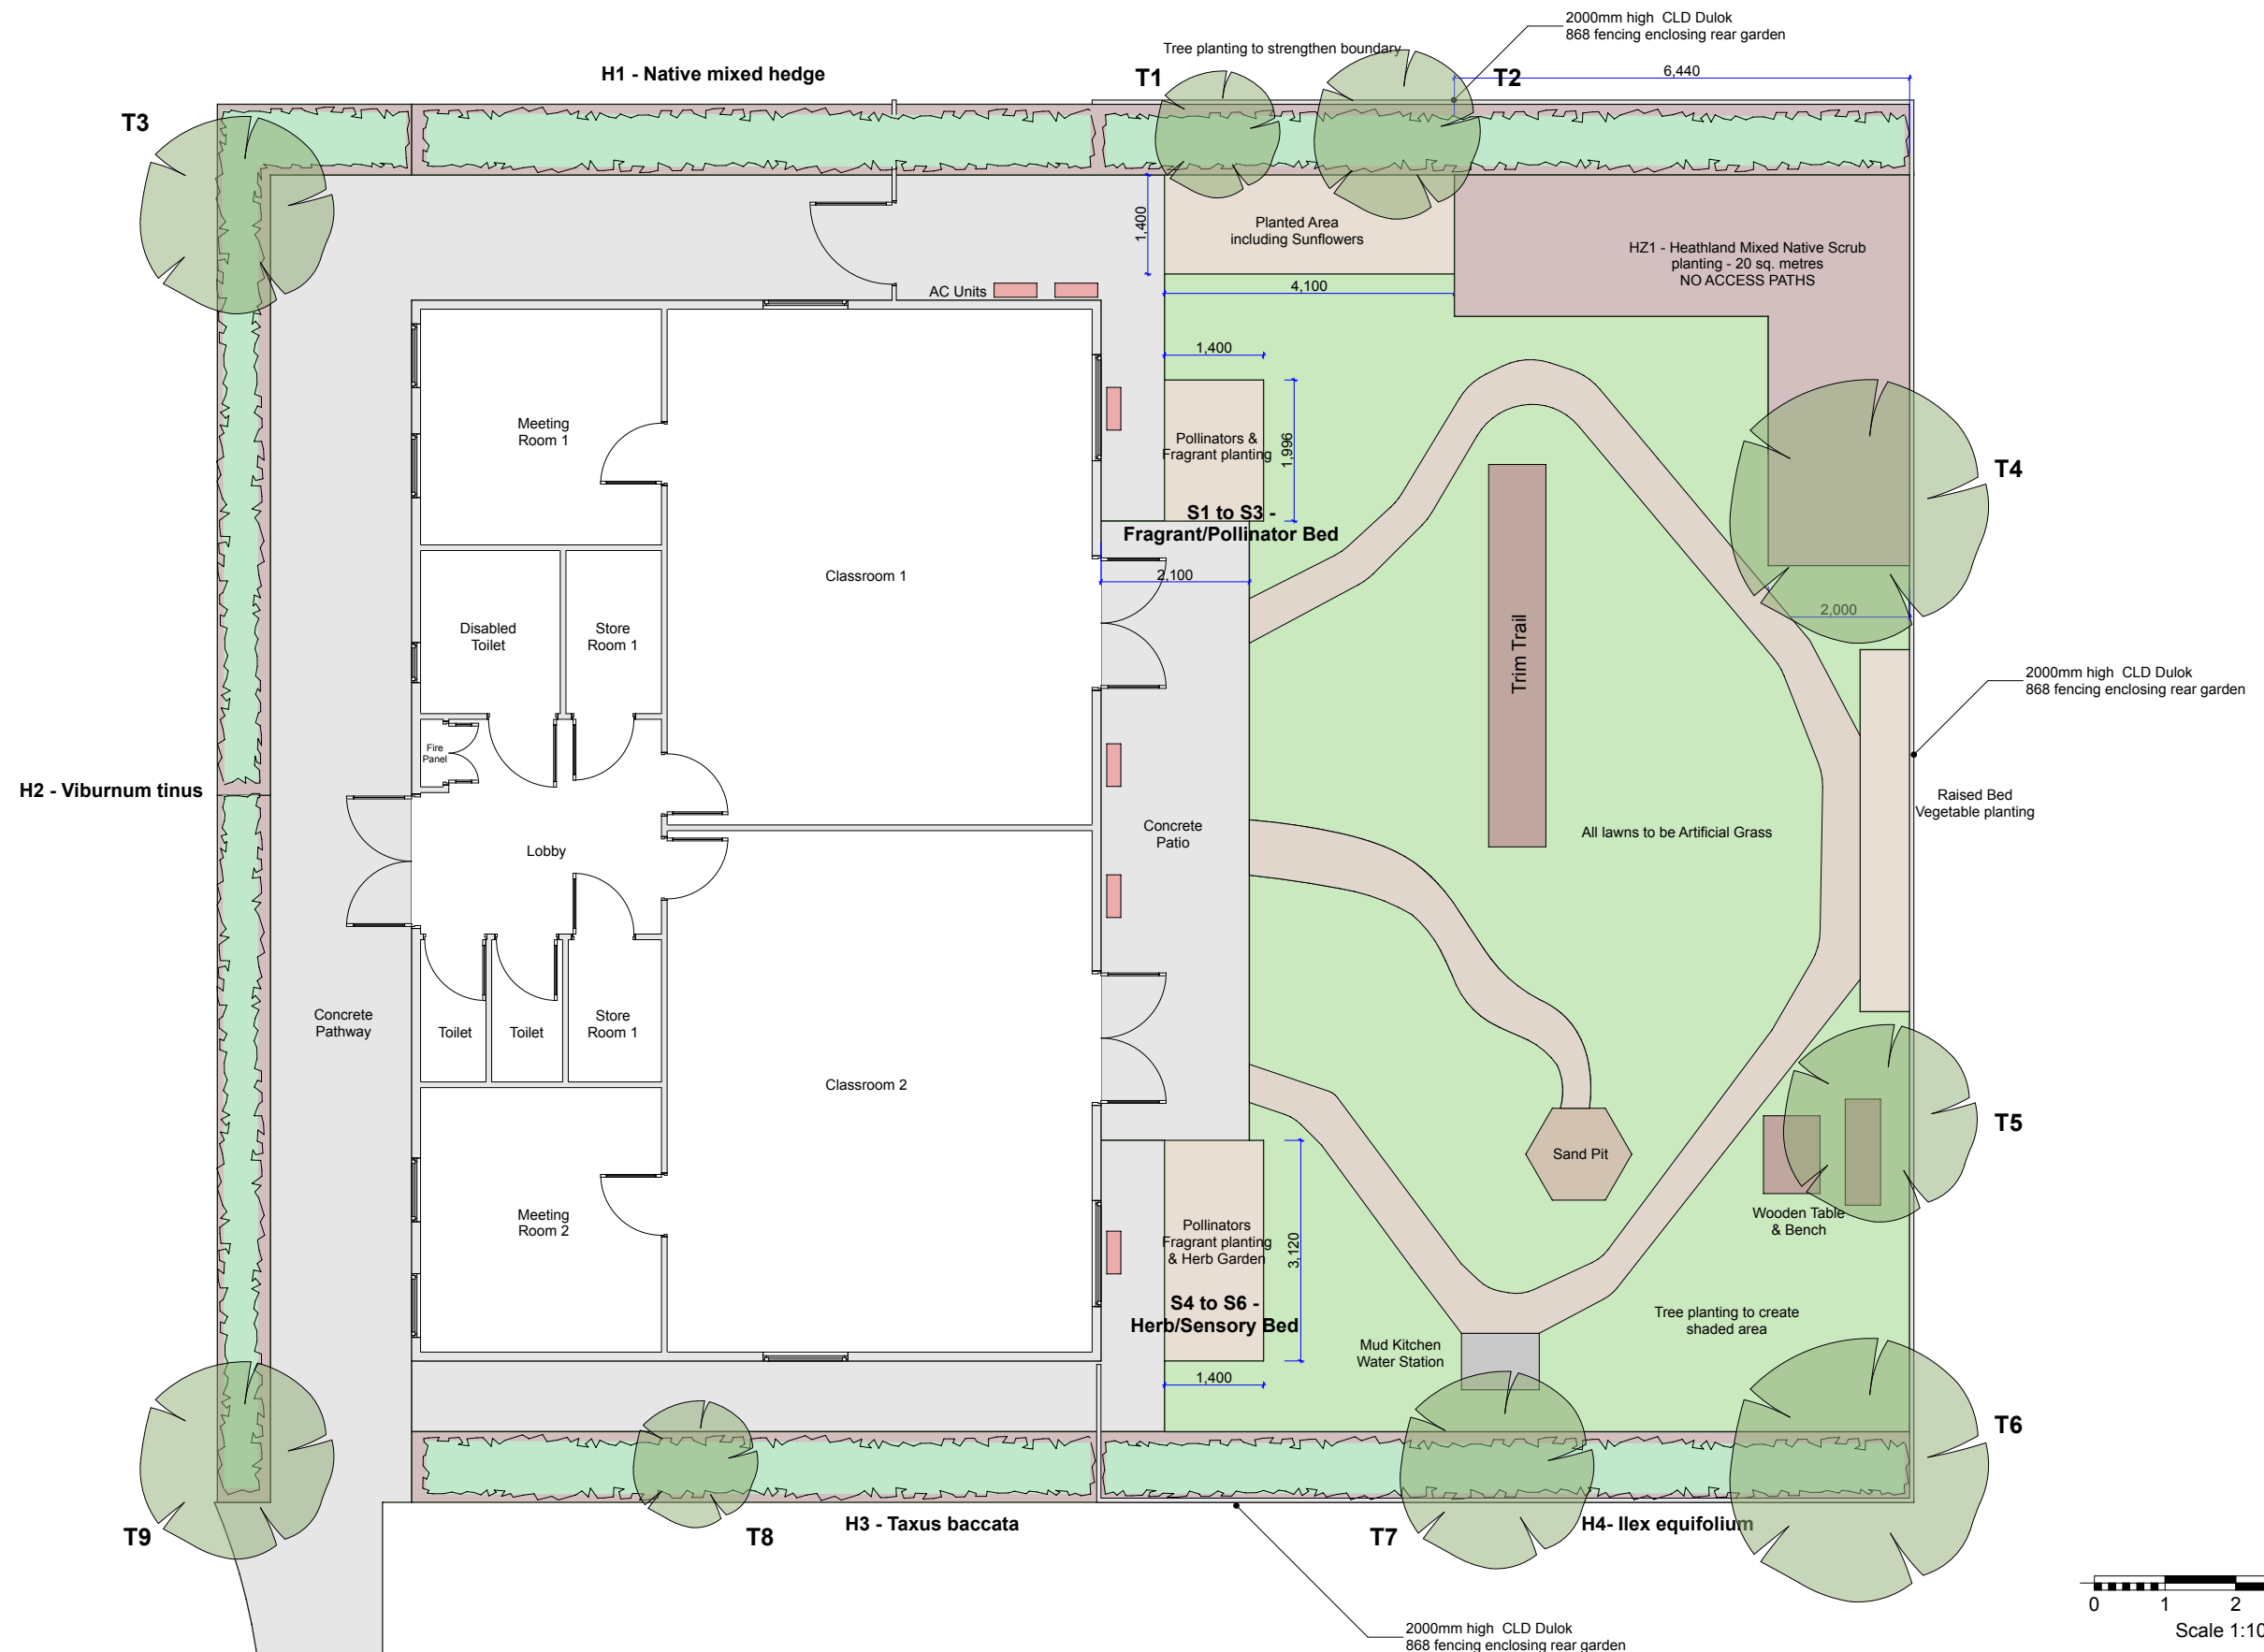

Revisions	acmarchitects ltd. 3 Ash Road, Ashurst, Southampton, Hants, S040 7AT T 023 8029 2751 E alan.acmltd@gmail.com	Project Proposed Modular Classroom Building, Boorley Park Primary School, Nairn Road, Botley, Southampton, SO32 2SH			
		Client Raise Education Trust	Date 06/26	Drawn AM	Drawing no. 2605-03-06B
		Drawing Title Proposed Landscaping Plan	Scale 1:100@A3	Checked	