
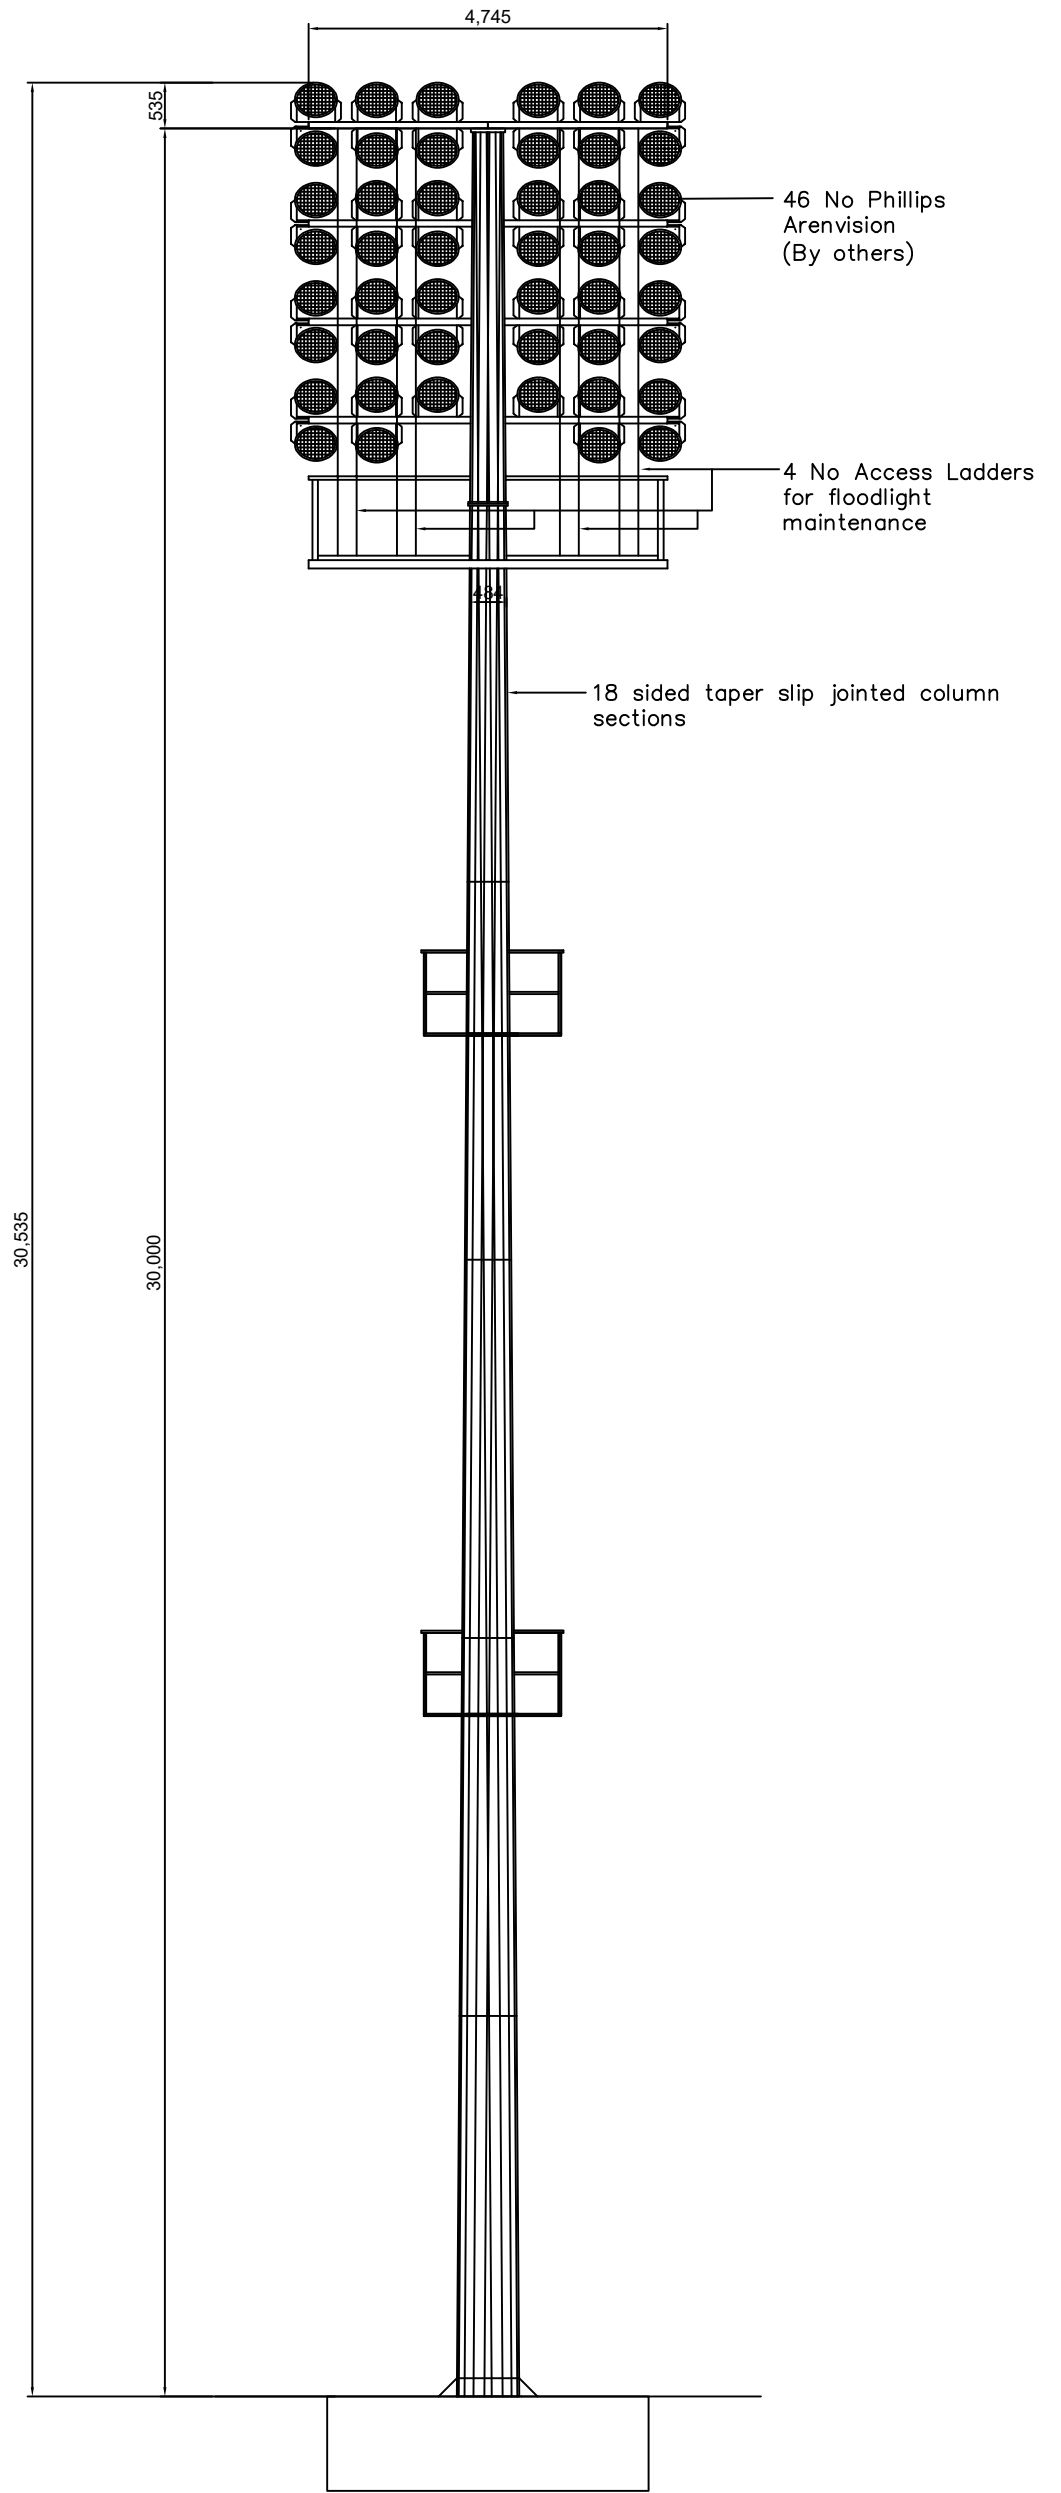


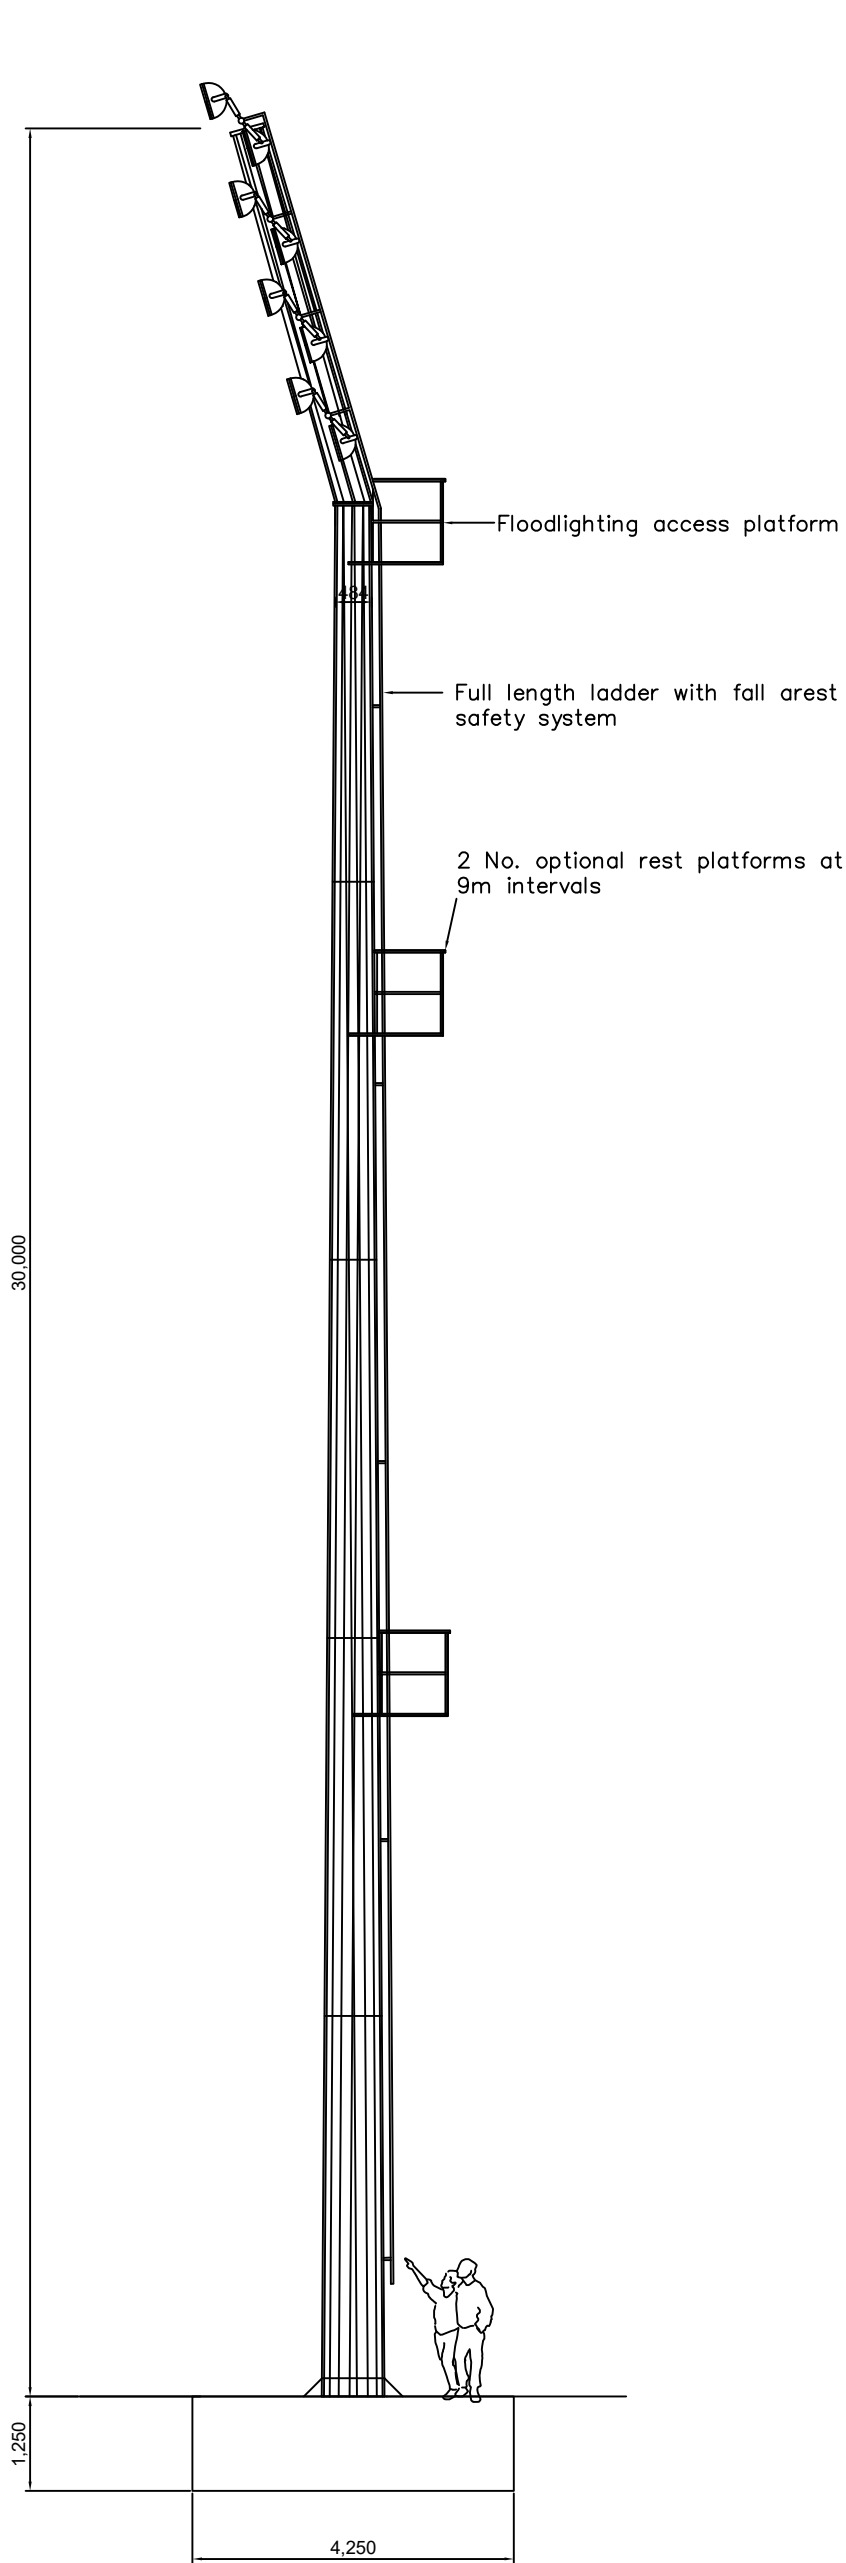

Title	EXISTING FLOODLIGHT ELEVATIONS	
HCCC THE ROSE BOWL PLC	Rev	