


Chandler's Ford and Hiltingbury Character Areas

Supplementary Planning Document

Adopted: January 2005
£5.00

Cliff Bowden
Head of Planning Policy & Design
Eastleigh Borough Council

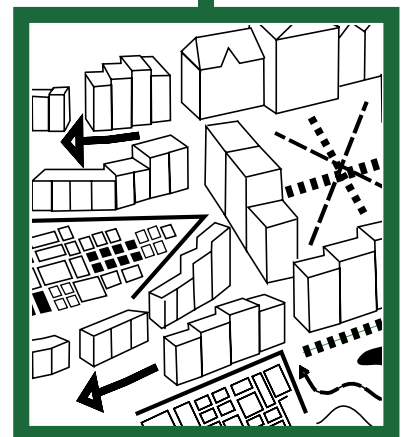

SUPPLEMENTARY PLANNING DOCUMENT

FOR

**CHANDLER'S FORD AND
HILTINGBURY**

Adopted January 2005

Following consideration by the Chandler's Ford and Hiltingbury Local Area Committee on 5 January and the Council Executive on 6 January 2005.

If you require further information please contact a member of the Planning Policy & Design Team on 023 8068 8242 or the Area Co-ordinator on 023 8068 8438.

Cliff Bowden
Head of Planning Policy & Design
Civic Offices
Leigh Road
Eastleigh SO50 9YN

4. NORTH MILLERS DALE

North Millers Dale was built in the 1980's and includes some elements of design and layout which provide it with an urban village character.


The Pub, community hall, open spaces and the network of footpaths do provide the area with a sense of place, similar to a small hamlet.

Development proposals should ensure that:

- **the open areas, greens and network of footways are retained**
- **the open plan character of the locality is retained**
- **the quality of the design, layout and materials used in any new buildings or extensions reflect the character of, and are in proportion to, the existing development**



Hoveton Grove

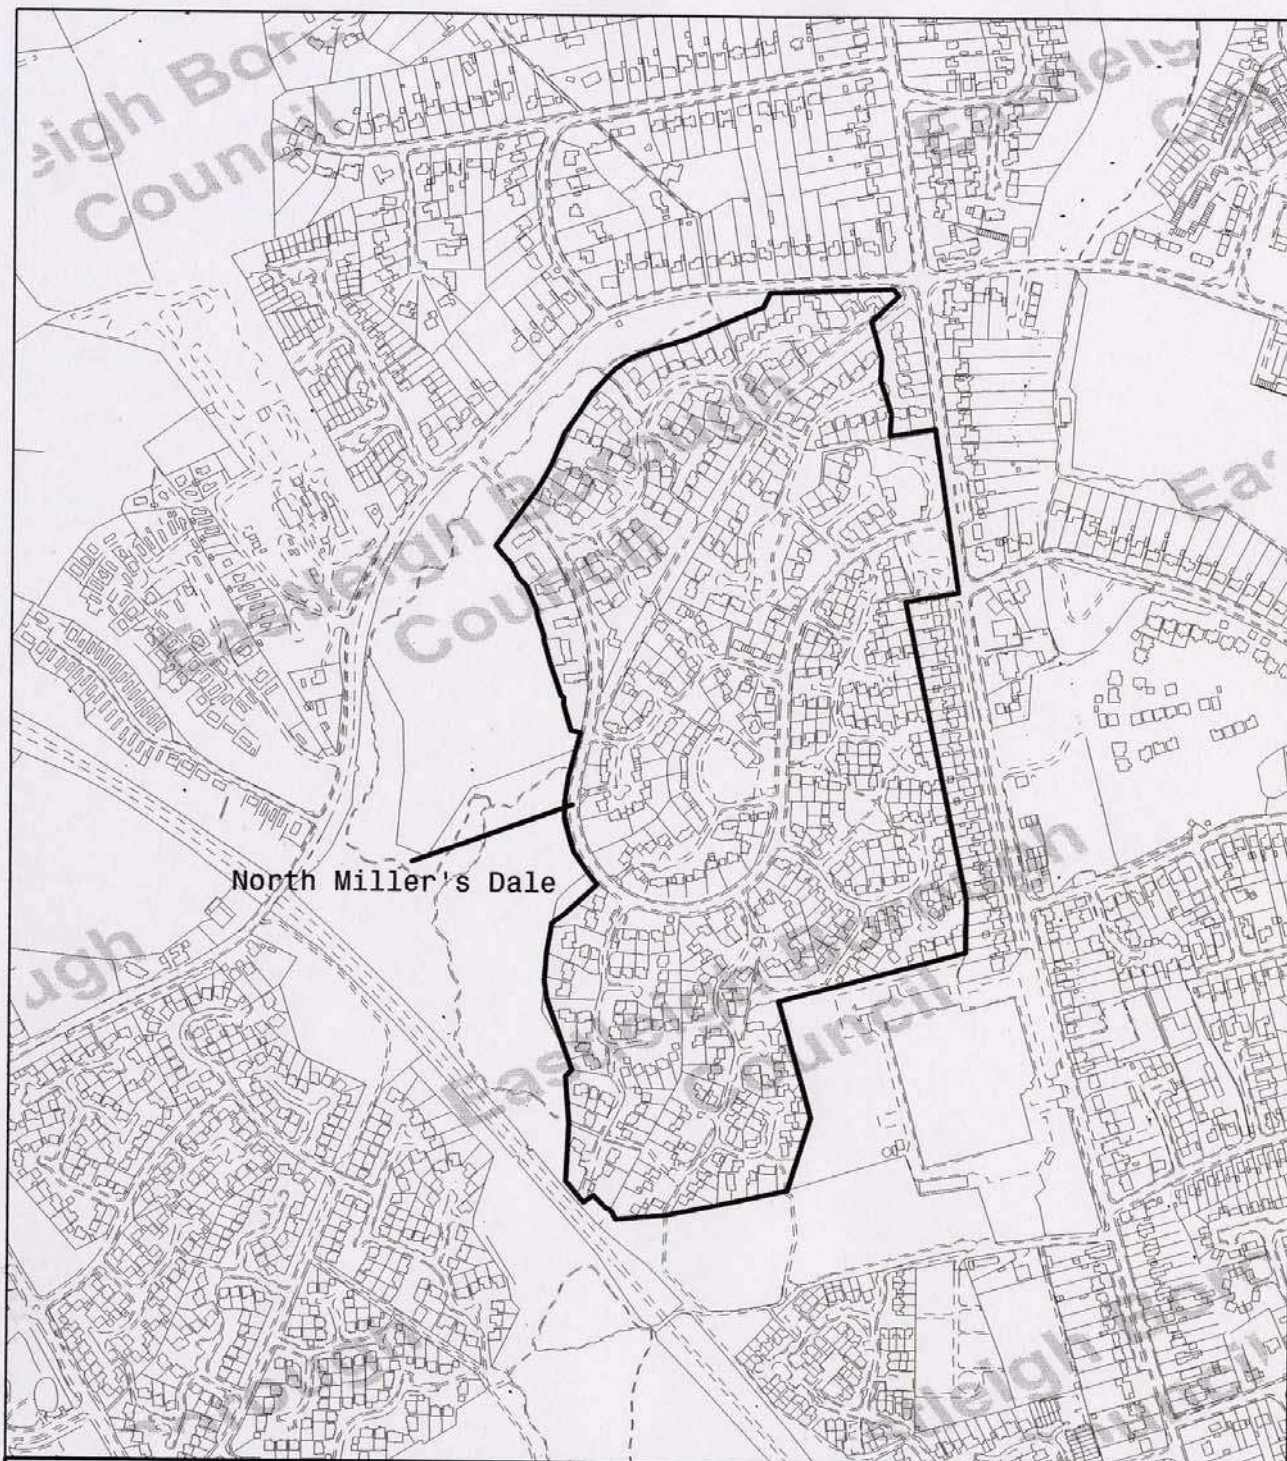

Reproduced from the Ordnance Survey mapping with the permission of Her Majesty's Stationery Office (C) Crown copyright. Unauthorised reproduction infringes Crown copyright and may lead to prosecution or civil proceedings. Licence No. 100019622 (2004)

EASTLEIGH
BOROUGH COUNCIL

Planning Policy & Design

Civic Offices
Leigh Road
Eastleigh
Hants SO50 9YN

Telephone 023 8068 6800 Fax 023 8064 3952



TITLE North Miller's Dale

Map Ref SU4221

Date 18/10/2004

Scale 1:6000

Name