


SIDE ELEVATIONS EXISTING AND PROPOSED

Unnumbered openings are outside this replacement-window application


SIDE ELEVATION A EXISTING

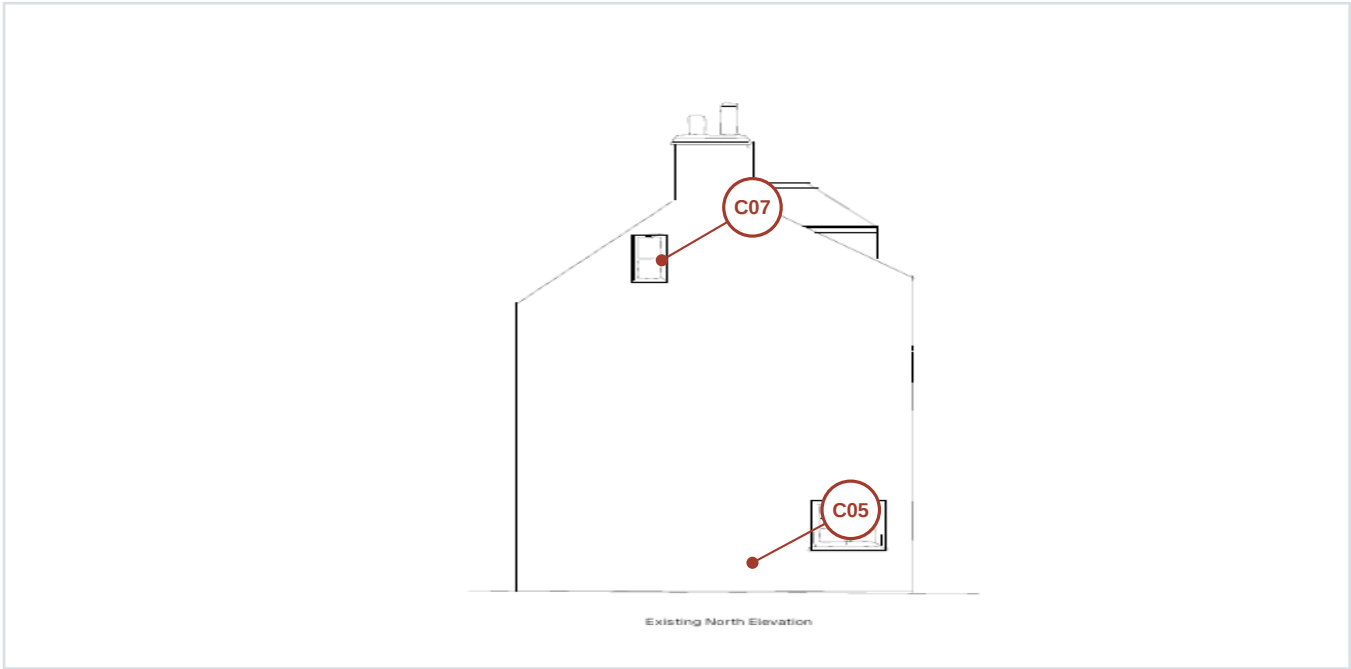


SIDE ELEVATION A PROPOSED



SIDE ELEVATION B EXISTING

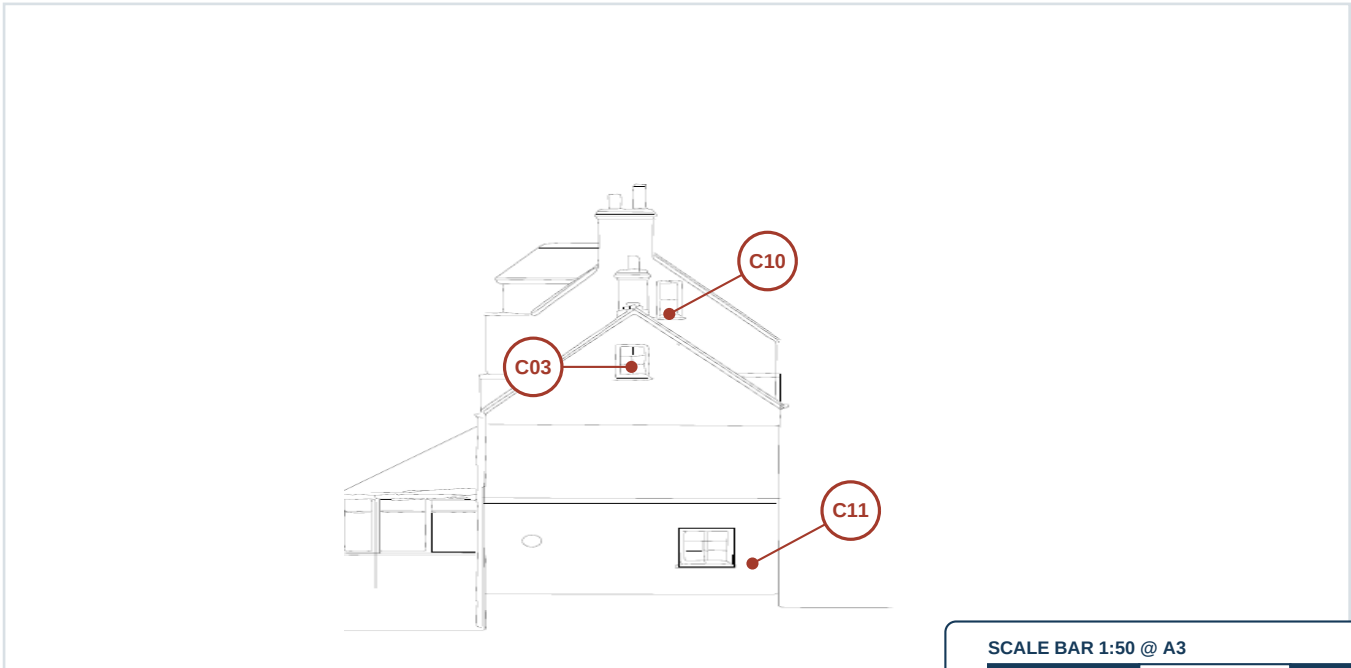

SIDE ELEVATION B PROPOSED

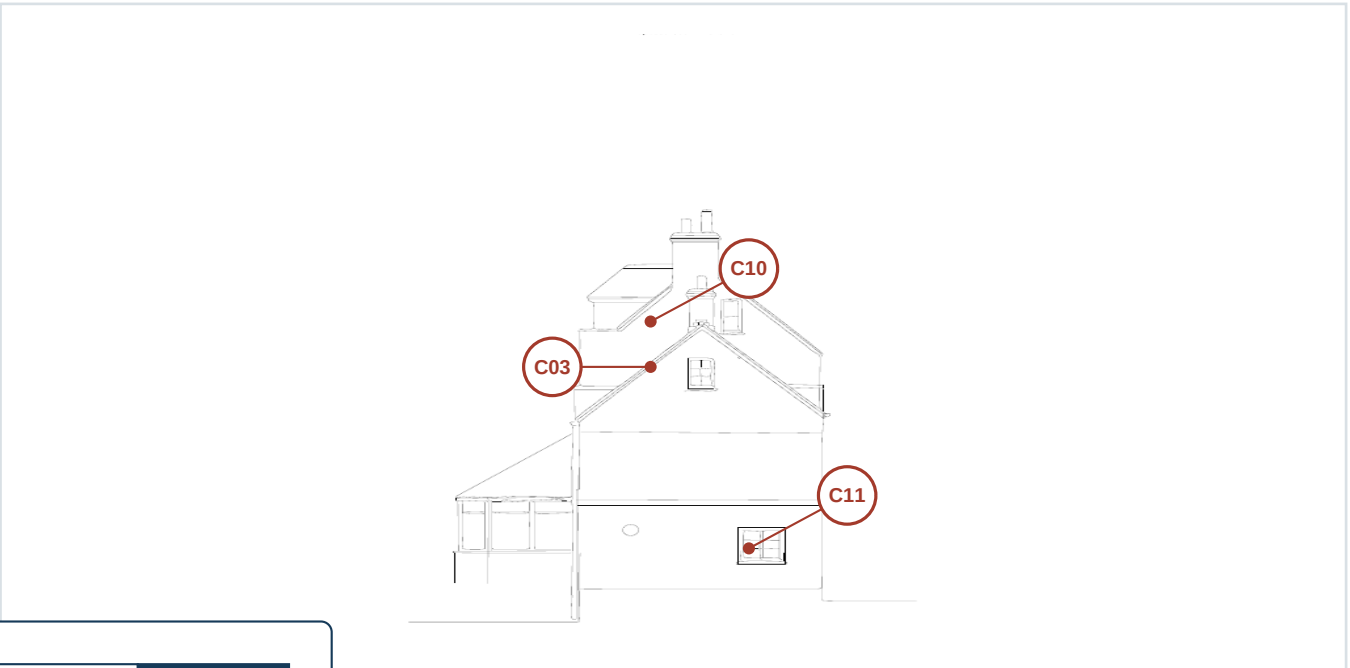

LISTED BUILDING CONSENT

UPCOTT HOUSE, STATION HILL, BURSLEDON, SOUTHAMPTON SO31 8PQ

Statutory list entry: Upcott, Station Road | Grade II | NHLE 1203865

SIDE ELEVATIONS EXISTING AND PROPOSED

Drawing UP-EL-111

Date 29 September 2026

Revision p06

Scale: 1:50 @ A3

Drawn: Dale Anderson

Sheet 6 of 13